


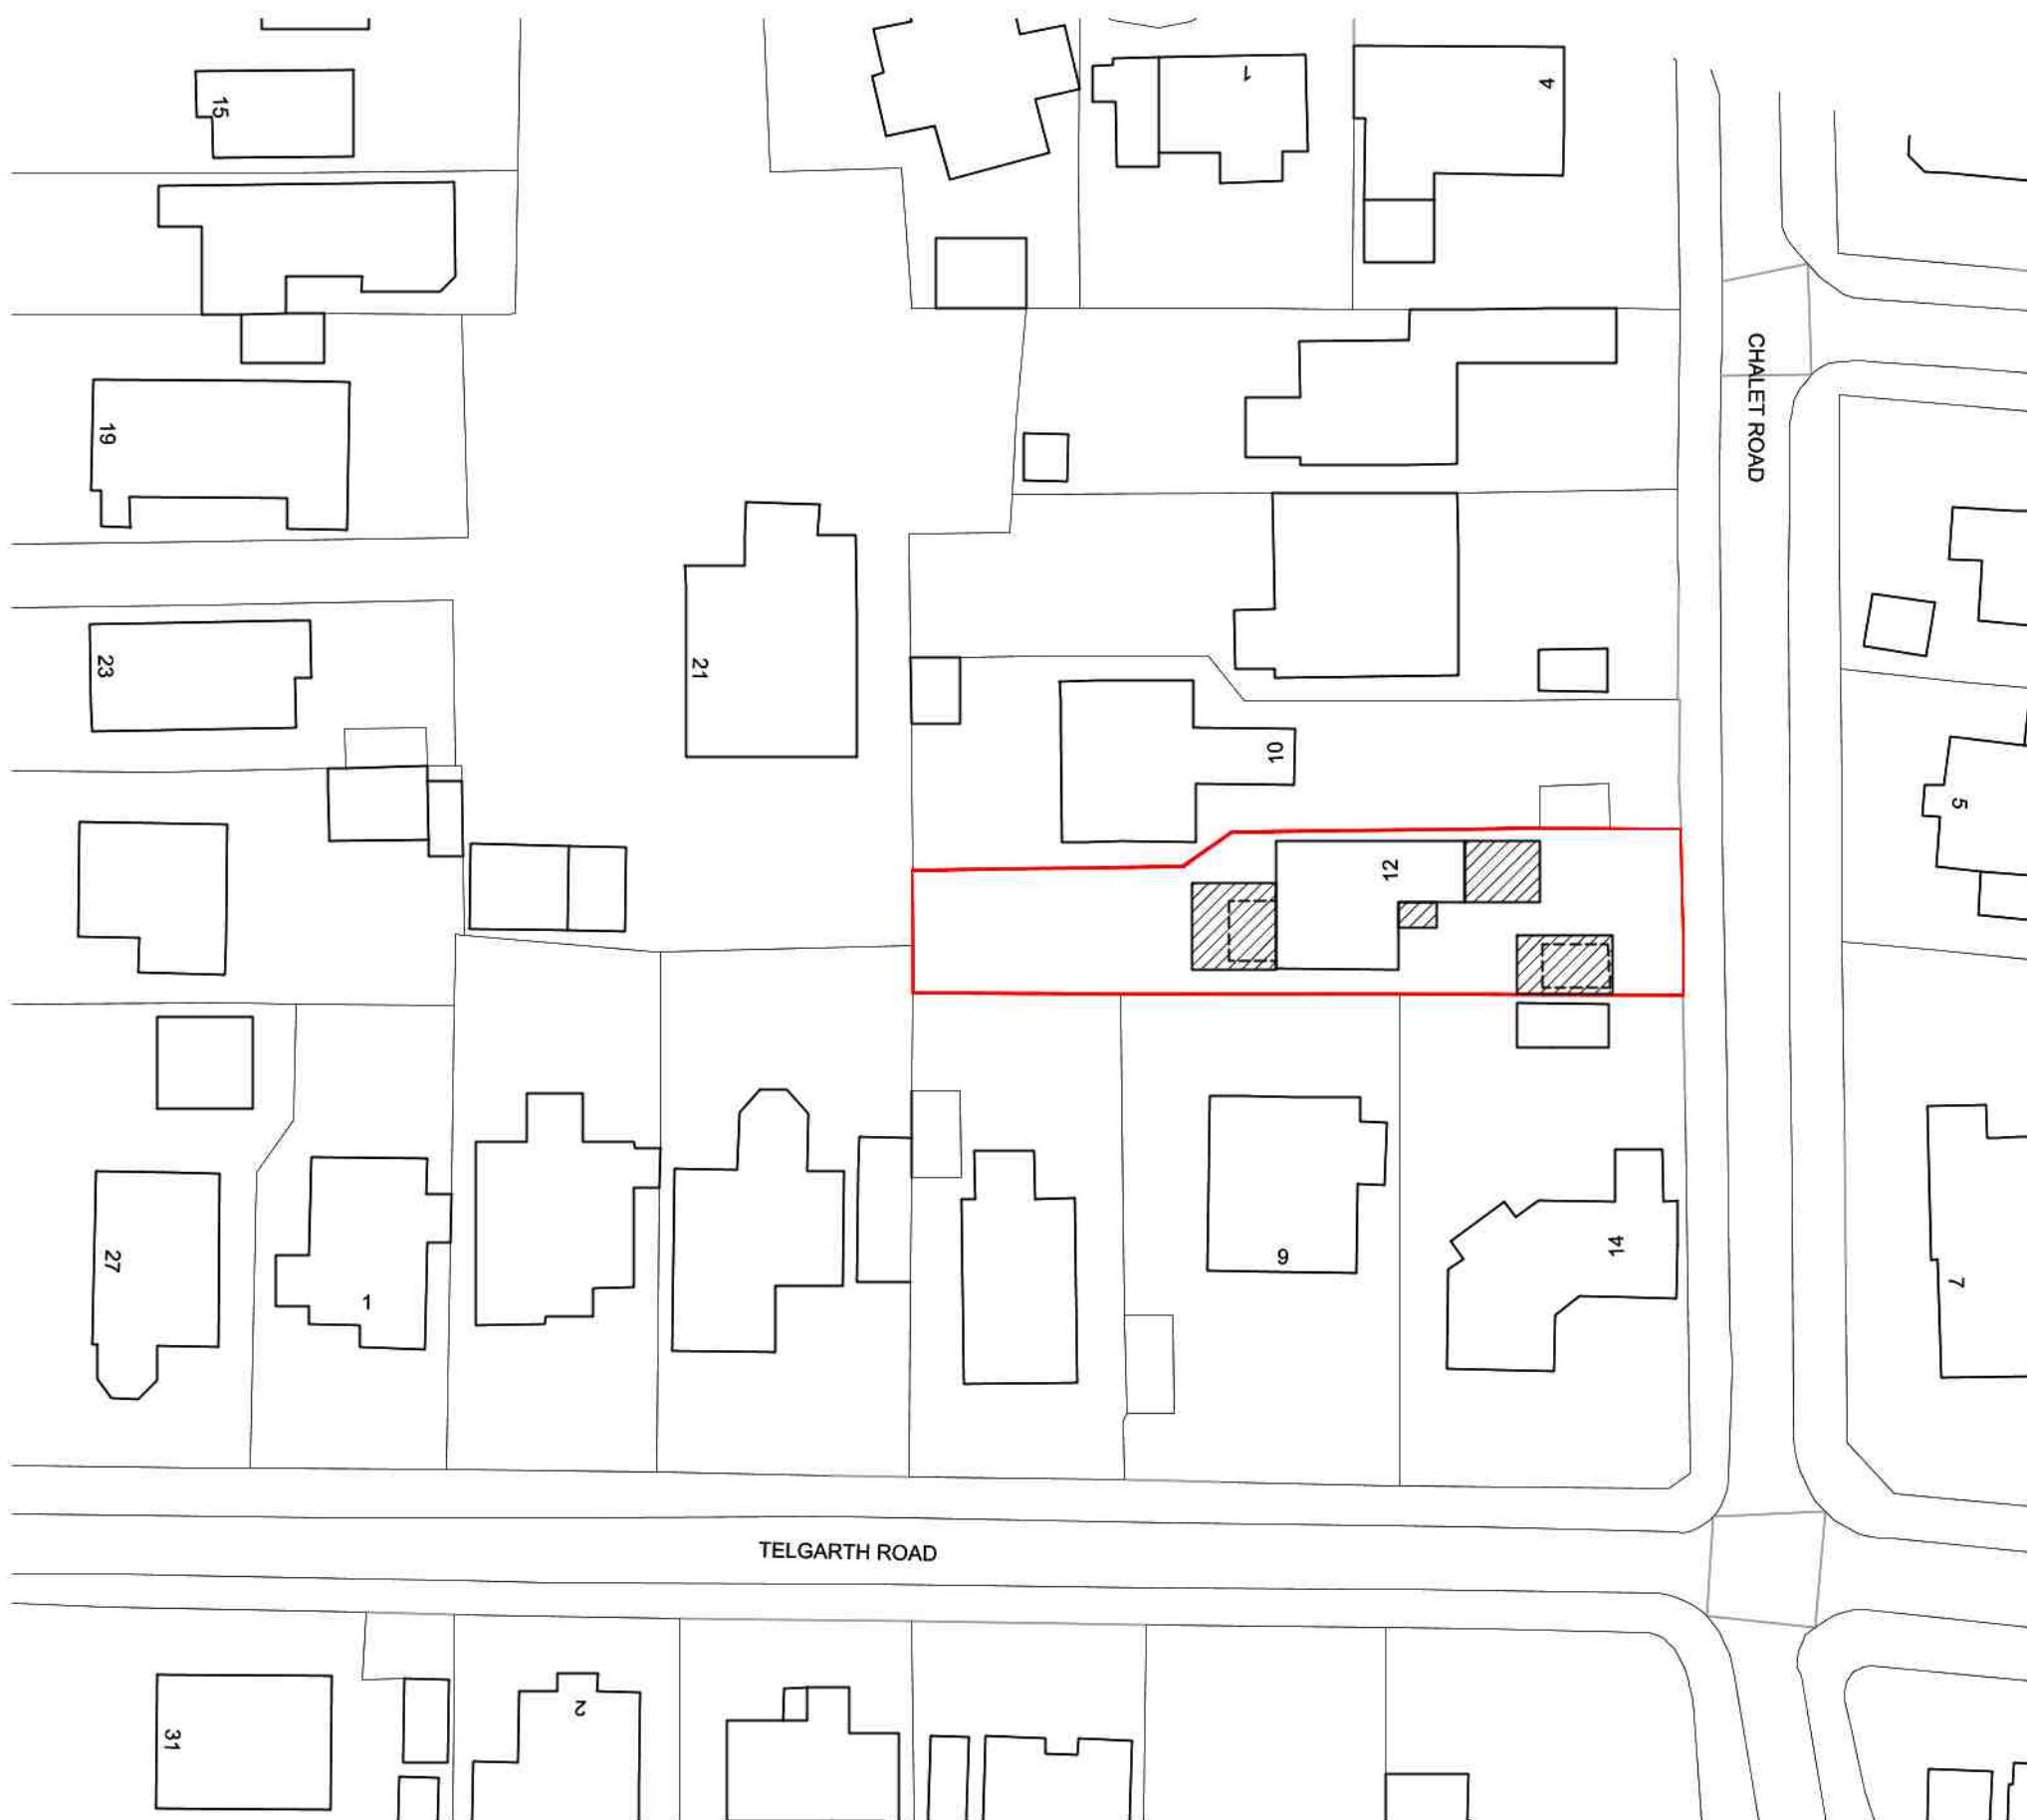
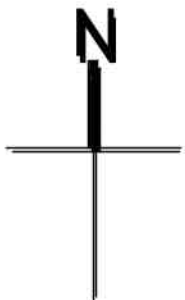


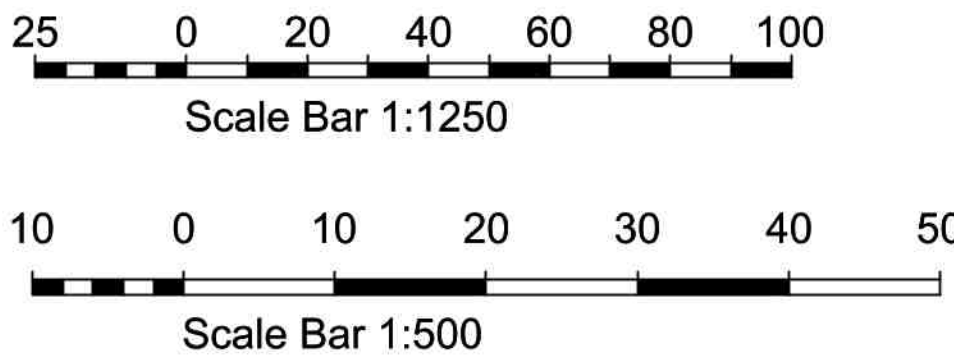


Proposed Block Plan - 1:500 @ A1

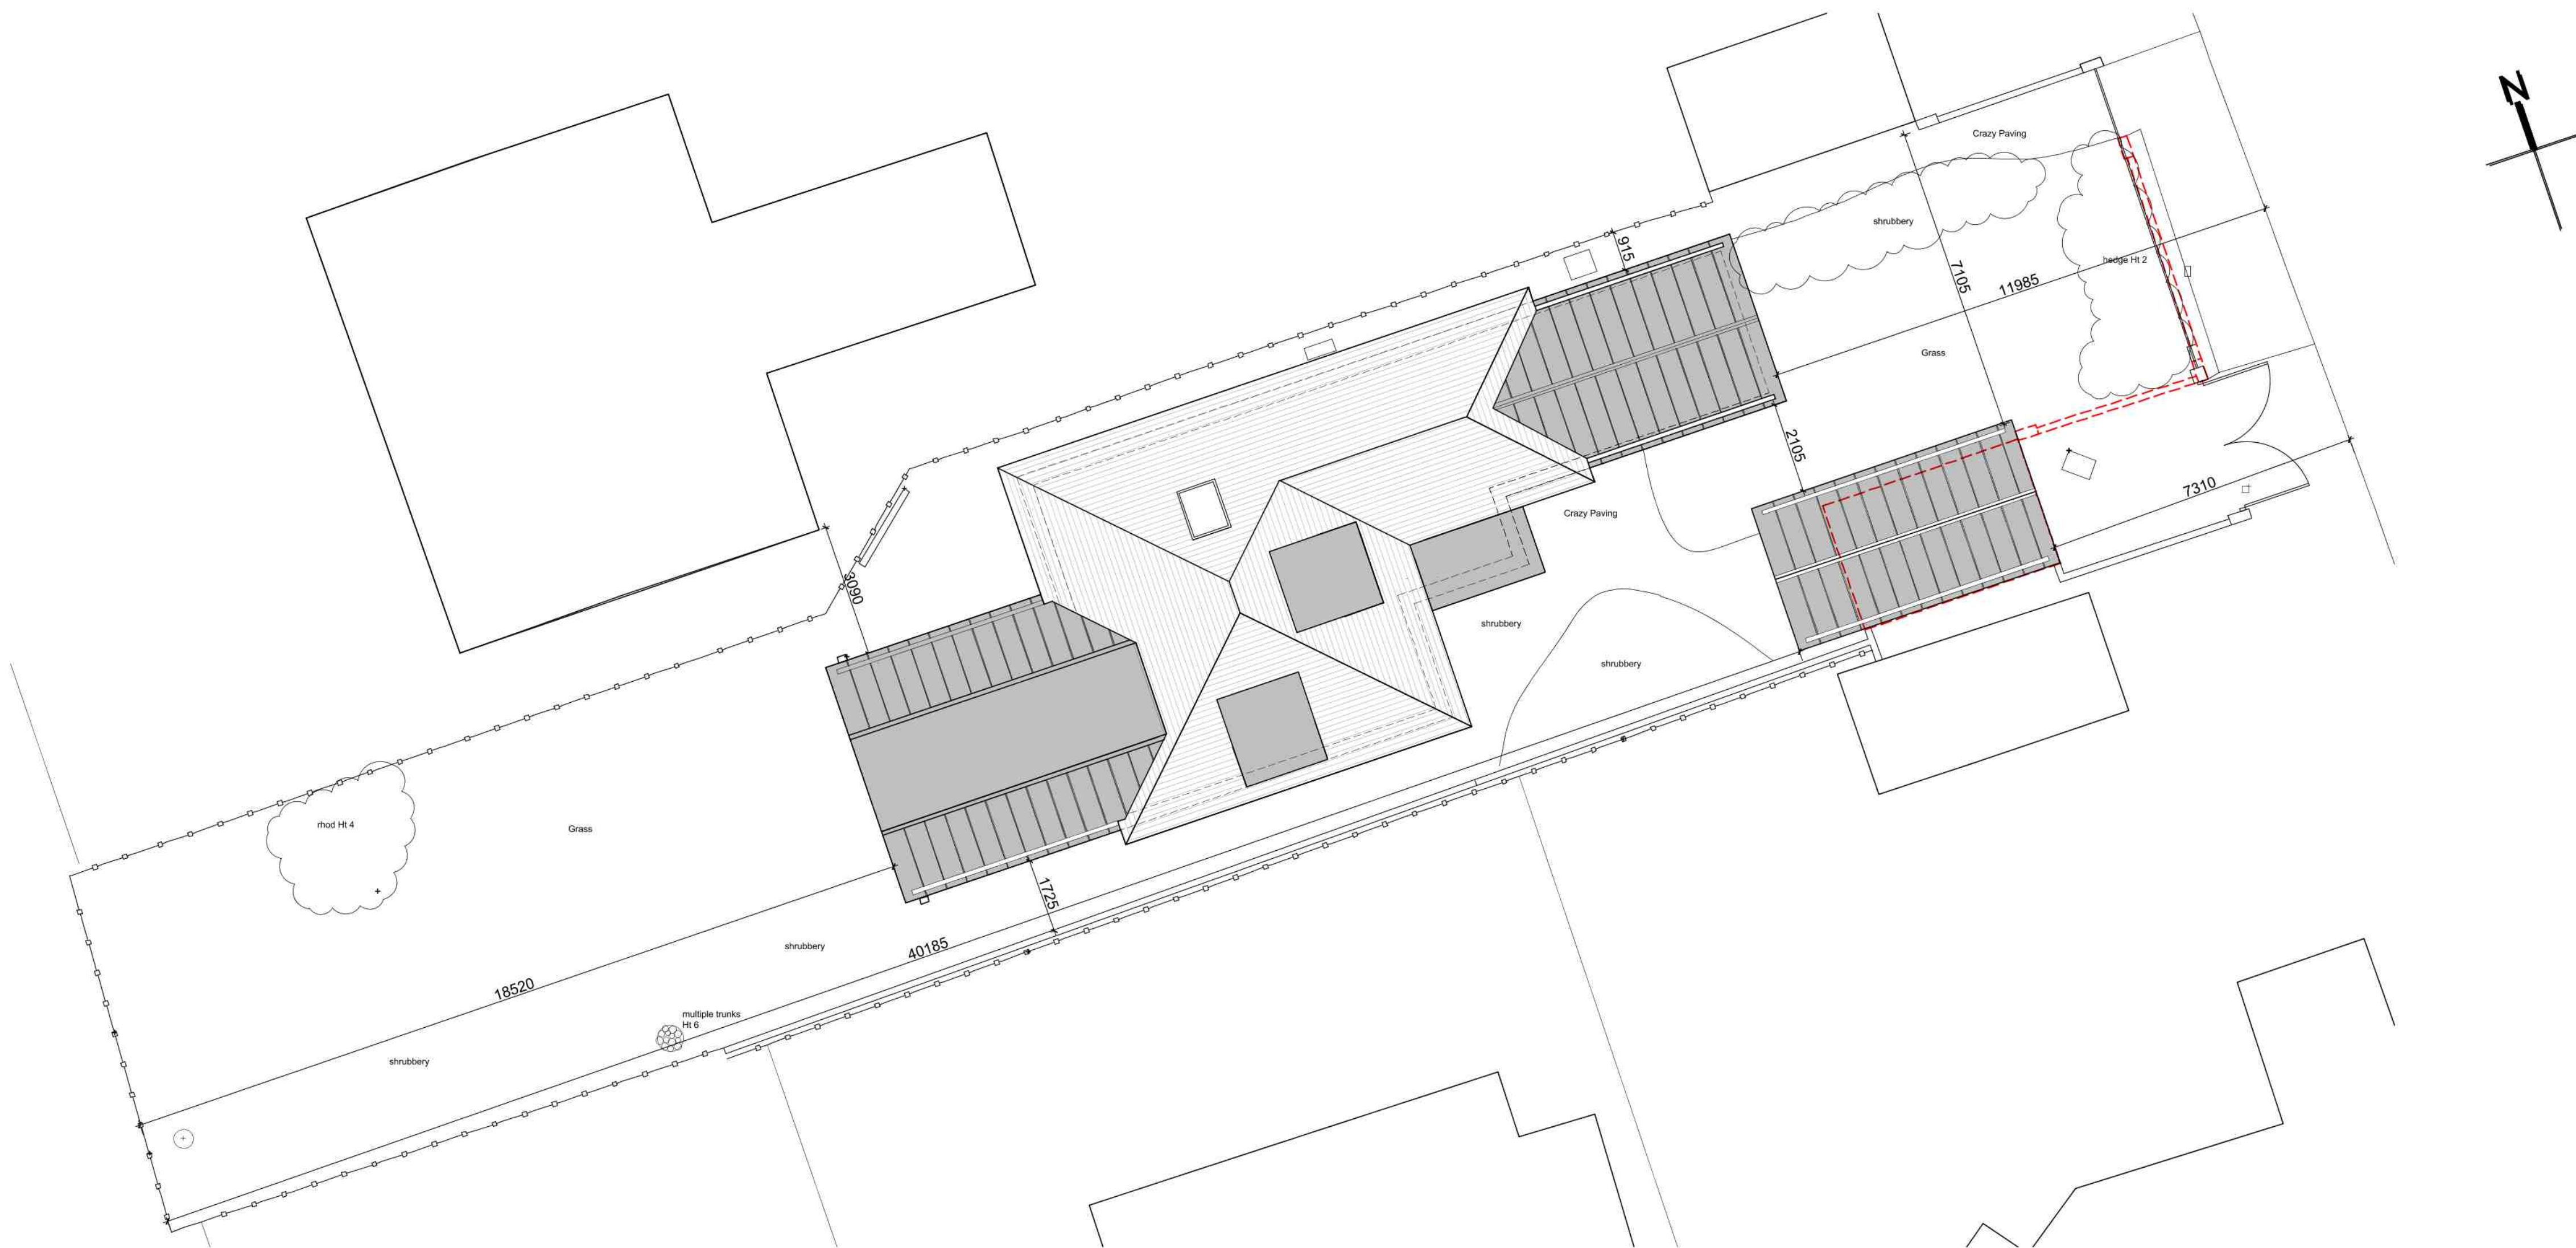

Location Plan - 1:1250 @ A1

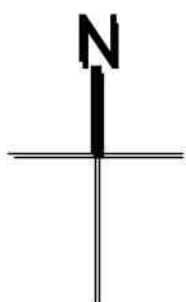

Site Plan - 1:100 @ A1

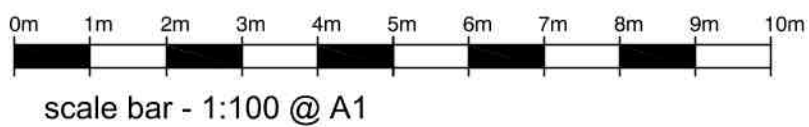

- NOTES**
- DO NOT SCALE OFF THIS DRAWING EXCEPT FOR PLANNING PURPOSES
 - CHECK ALL DIMENSIONS ON SITE BEFORE ANY WORK IS COMMENCED
 - ALL GOODS MATERIALS AND WORKMANSHIP MUST CONFORM WITH CURRENT BUILDING REGULATIONS, BRITISH STANDARDS AND CODES OF PRACTICE
 - COPYRIGHT OF THIS DRAWING IS RETAINED BY THE ARCHITECT AND IT MUST NOT BE REPRODUCED WITHOUT WRITTEN CONSENT

C	16.11.2020	AP	Redline on loc plan amended
B	12.11.2020	EC	garage position finalised. Dimensions to boundaries added.
A	30.10.2020	AP	Ridge heights amended
REV	DATE	BY	AMENDMENT

 **folkes architects**

L 01903 886820
info@folkesarchitects.co.uk

The Old Forge
6 Church Street
Borington
West Sussex
BN20 4JA

CLIENT:
Barbara & Derek Rogers

JOB TITLE:
12 Chalet Road
Ferring
West Sussex
BN12 5NY

DRAWING TITLE:
Block Location & Site Plan
PLANNING ISSUE

DATE	SCALE	DRAWN BY
OCT 20	1:100@A1	AP
		CHECKED BY EC

JOB NO.	DRAWING NO.	REVISION
20062	2.01	C