


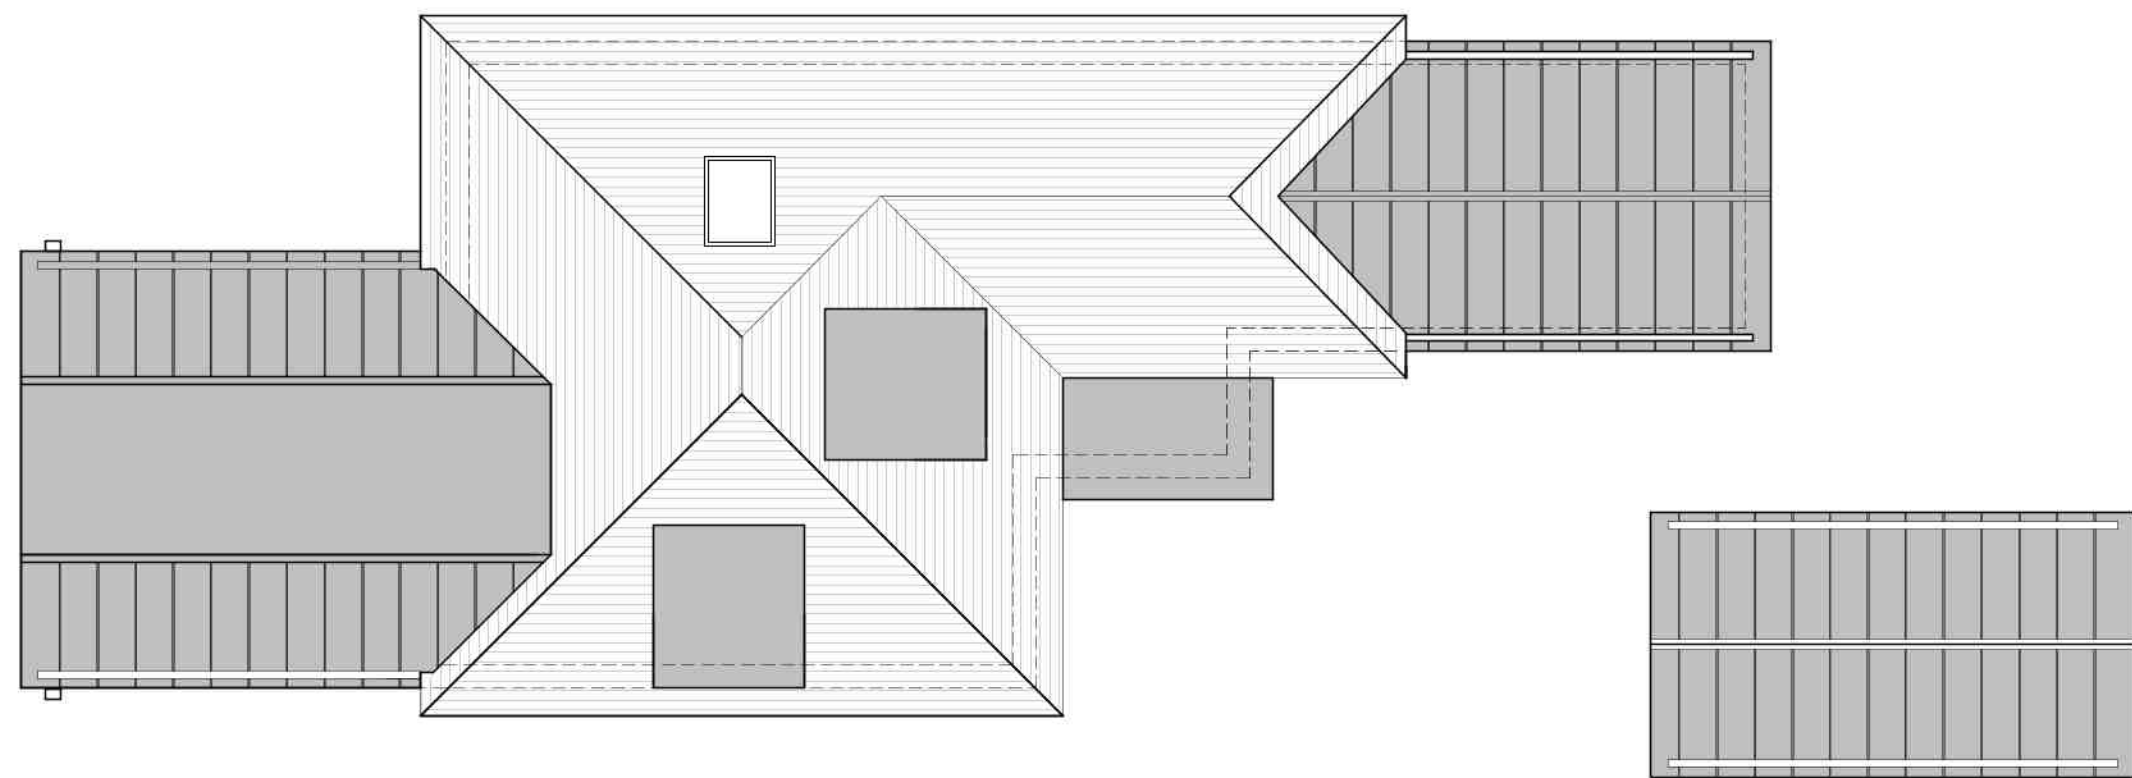


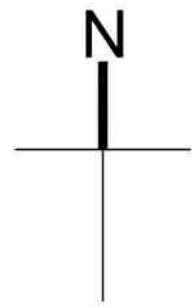

Roof Plan

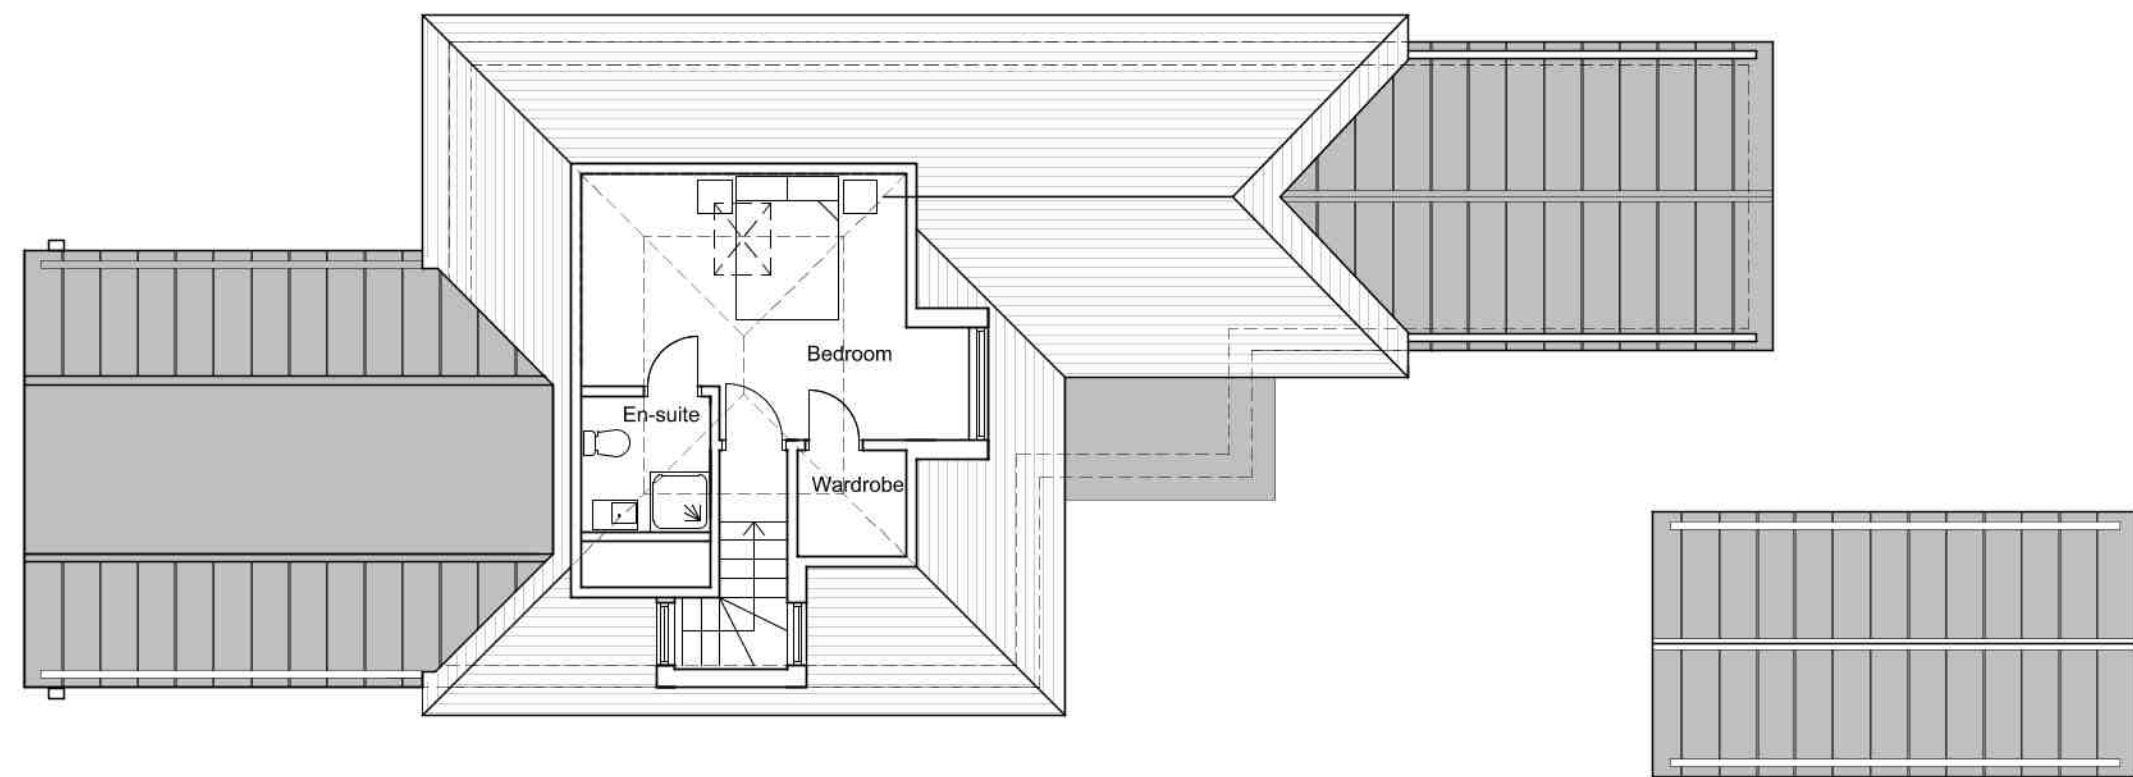

First Floor Plan

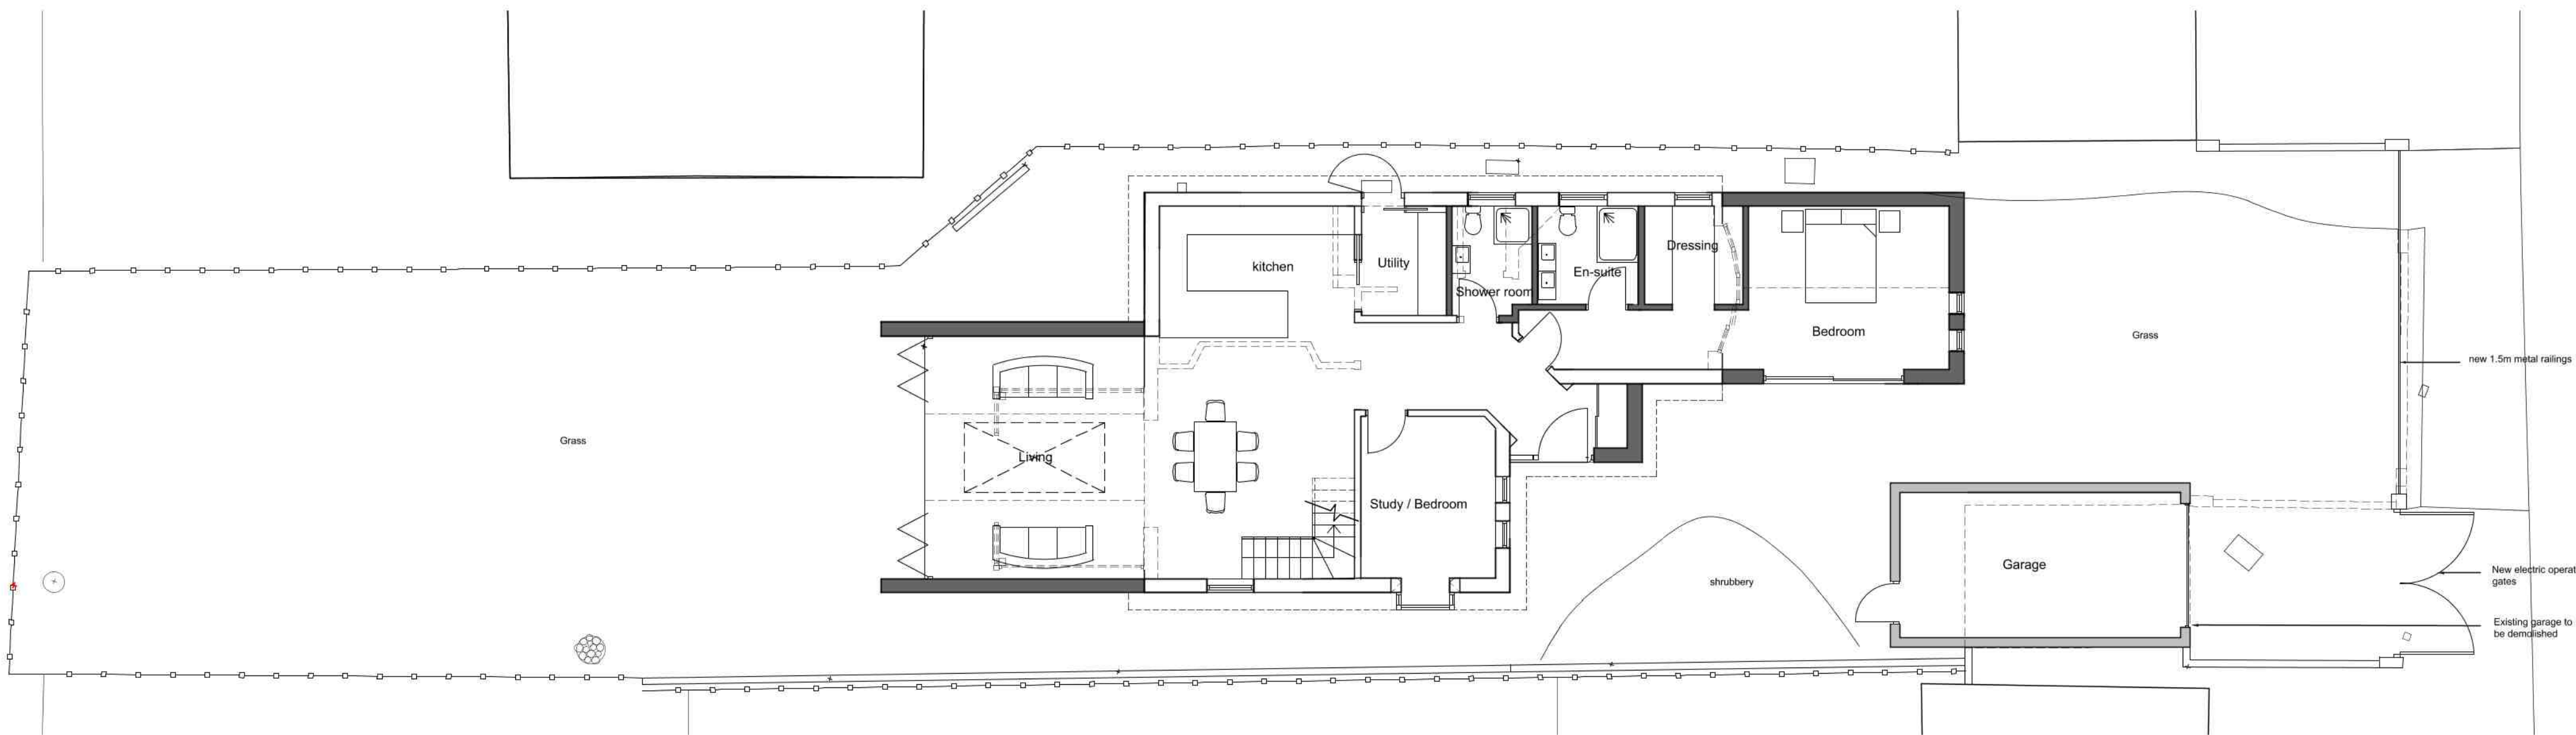

Ground Floor Plan

- NOTES
- DO NOT SCALE OFF THIS DRAWING EXCEPT FOR PLANNING PURPOSES
 - CHECK ALL DIMENSIONS ON SITE BEFORE ANY WORK IS COMMENCED
 - ALL GOODS MATERIALS AND WORKMANSHIP MUST CONFORM WITH CURRENT BUILDING REGULATIONS, BRITISH STANDARDS AND CODES OF PRACTICE
 - COPYRIGHT OF THIS DRAWING IS RETAINED BY THE ARCHITECT AND IT MUST NOT BE REPRODUCED WITHOUT WRITTEN CONSENT

C	12.11.2020	EC	garage position finalised. Study windows amended.
B	04.11.2020	AP	South elevation window amended
A	00.10.2020	AP	Ridge heights amended
REV	DATE	BY	AMENDMENT

**folkes architects**

The Old Forge
6 Church Street
Bromington
West Sussex
BN12 6JA

01903 888620
info@folkesarchitects.co.uk

CLIENT:
Barbara & Derek Rogers

JOB TITLE:
12 Chalet Road
Ferring
West Sussex
BN12 5NY

DRAWING TITLE:
Proposed Plans
PLANNING ISSUE

DATE	SCALE	DRAWN BY	AP
OCT 20	1:100@A1	CHECKED BY	EC

JOB NO.	DRAWING NO.	REVISION
20062	2.02	C

