



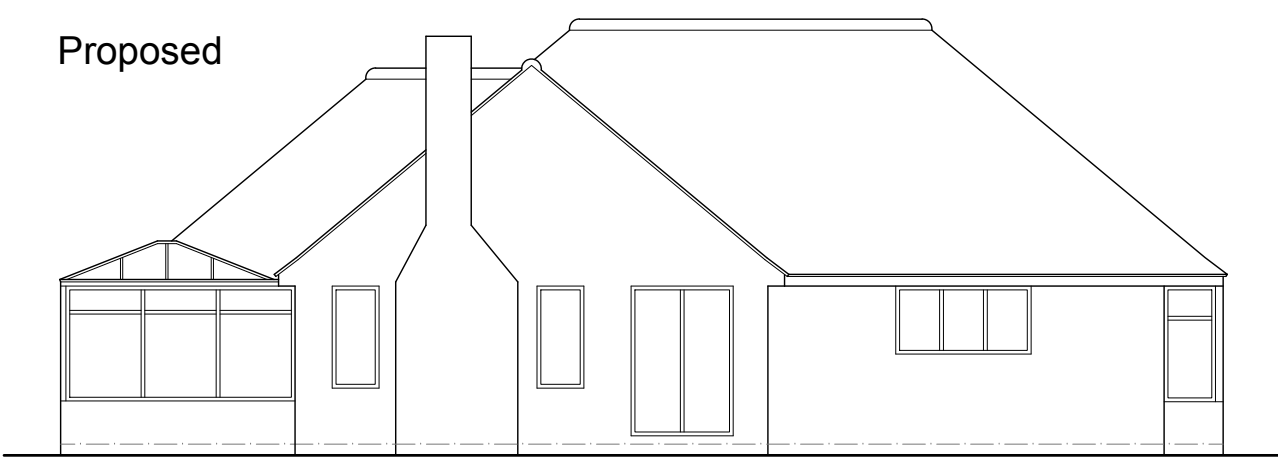



Existing Side Elevation




Existing Rear Elevation

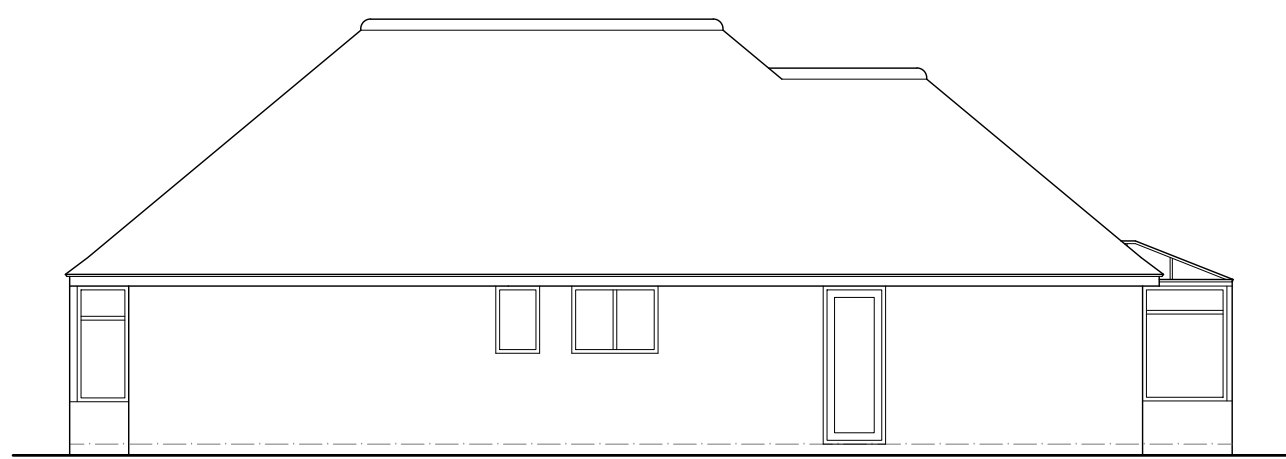


Existing Side Elevation

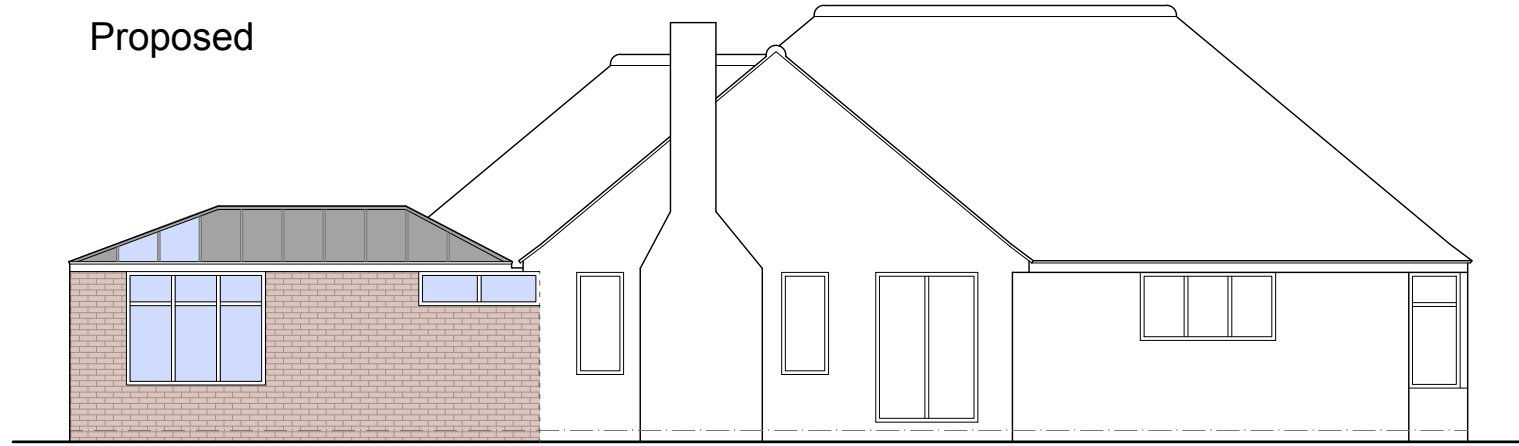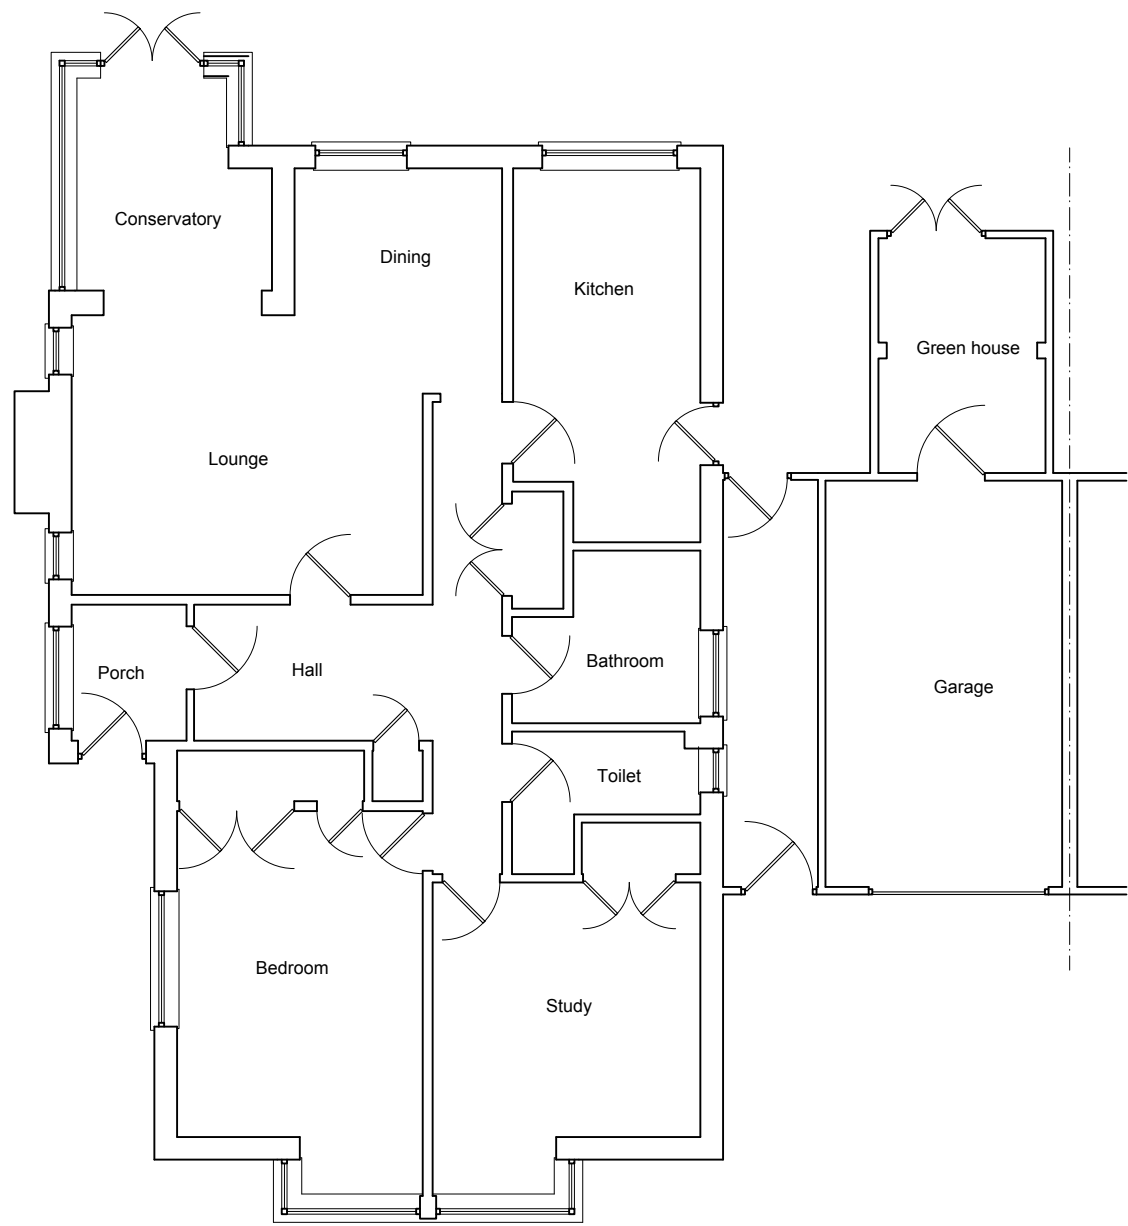






Proposed Side Elevation

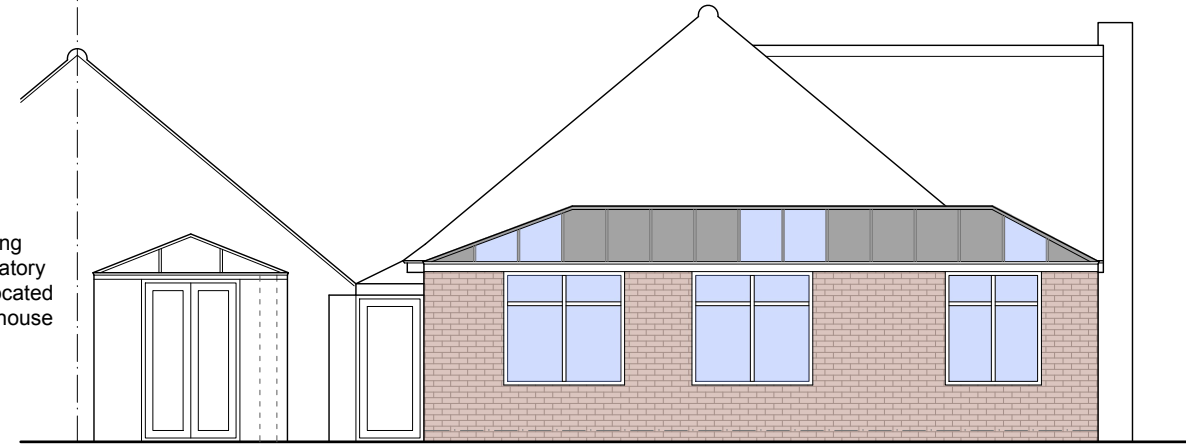

Proposed Rear Elevation

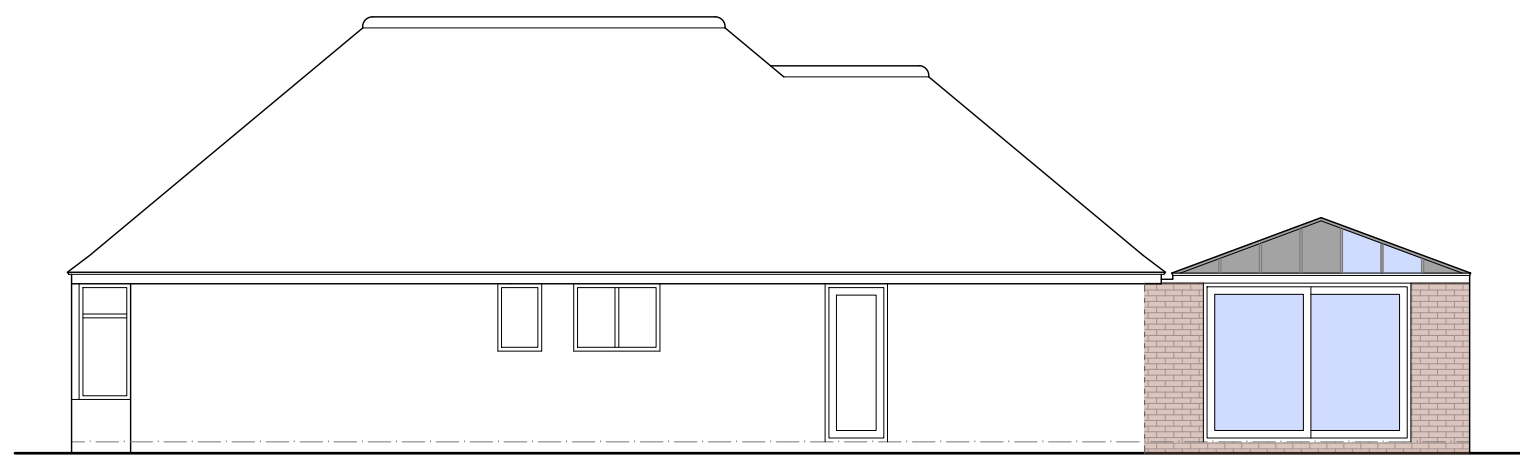


Proposed Side Elevation

 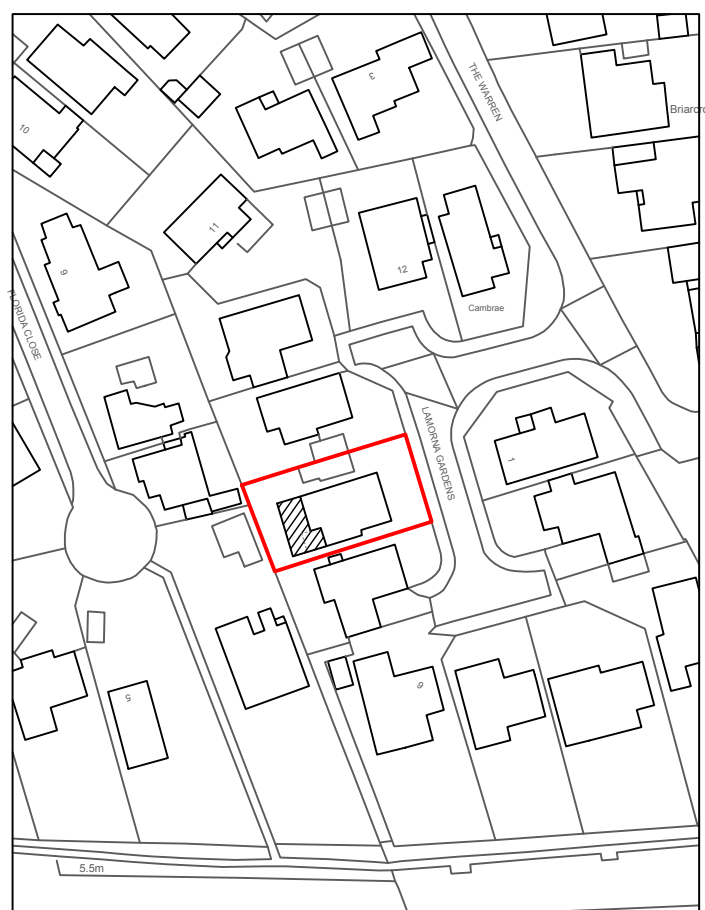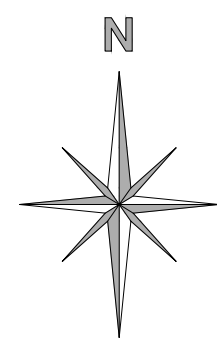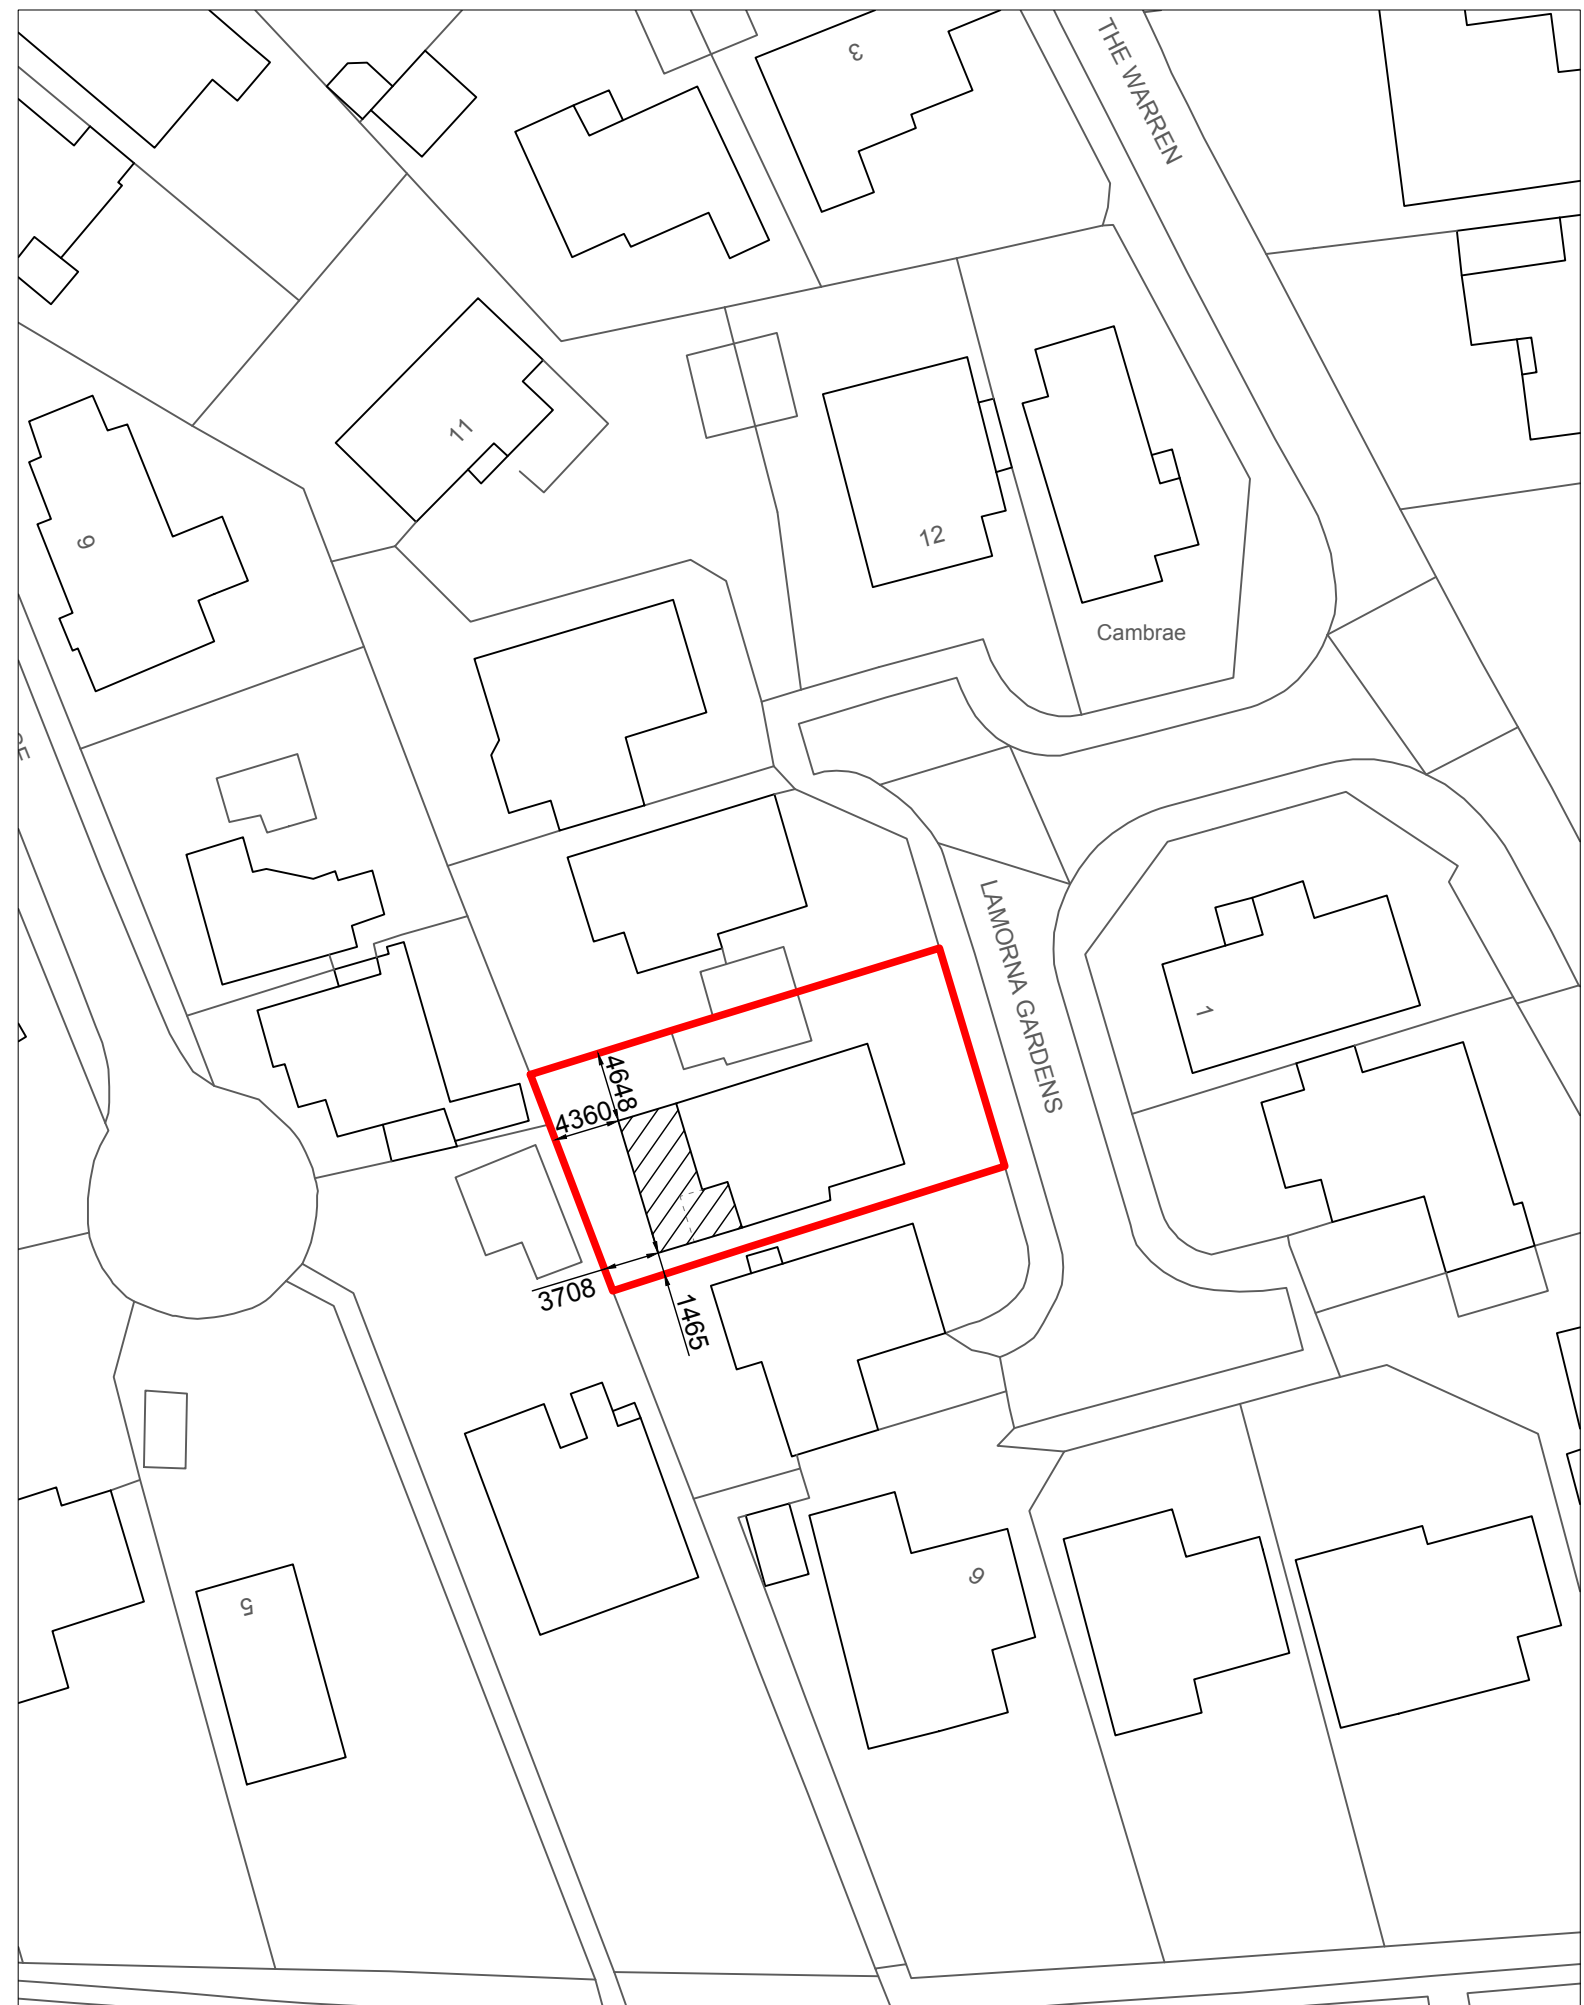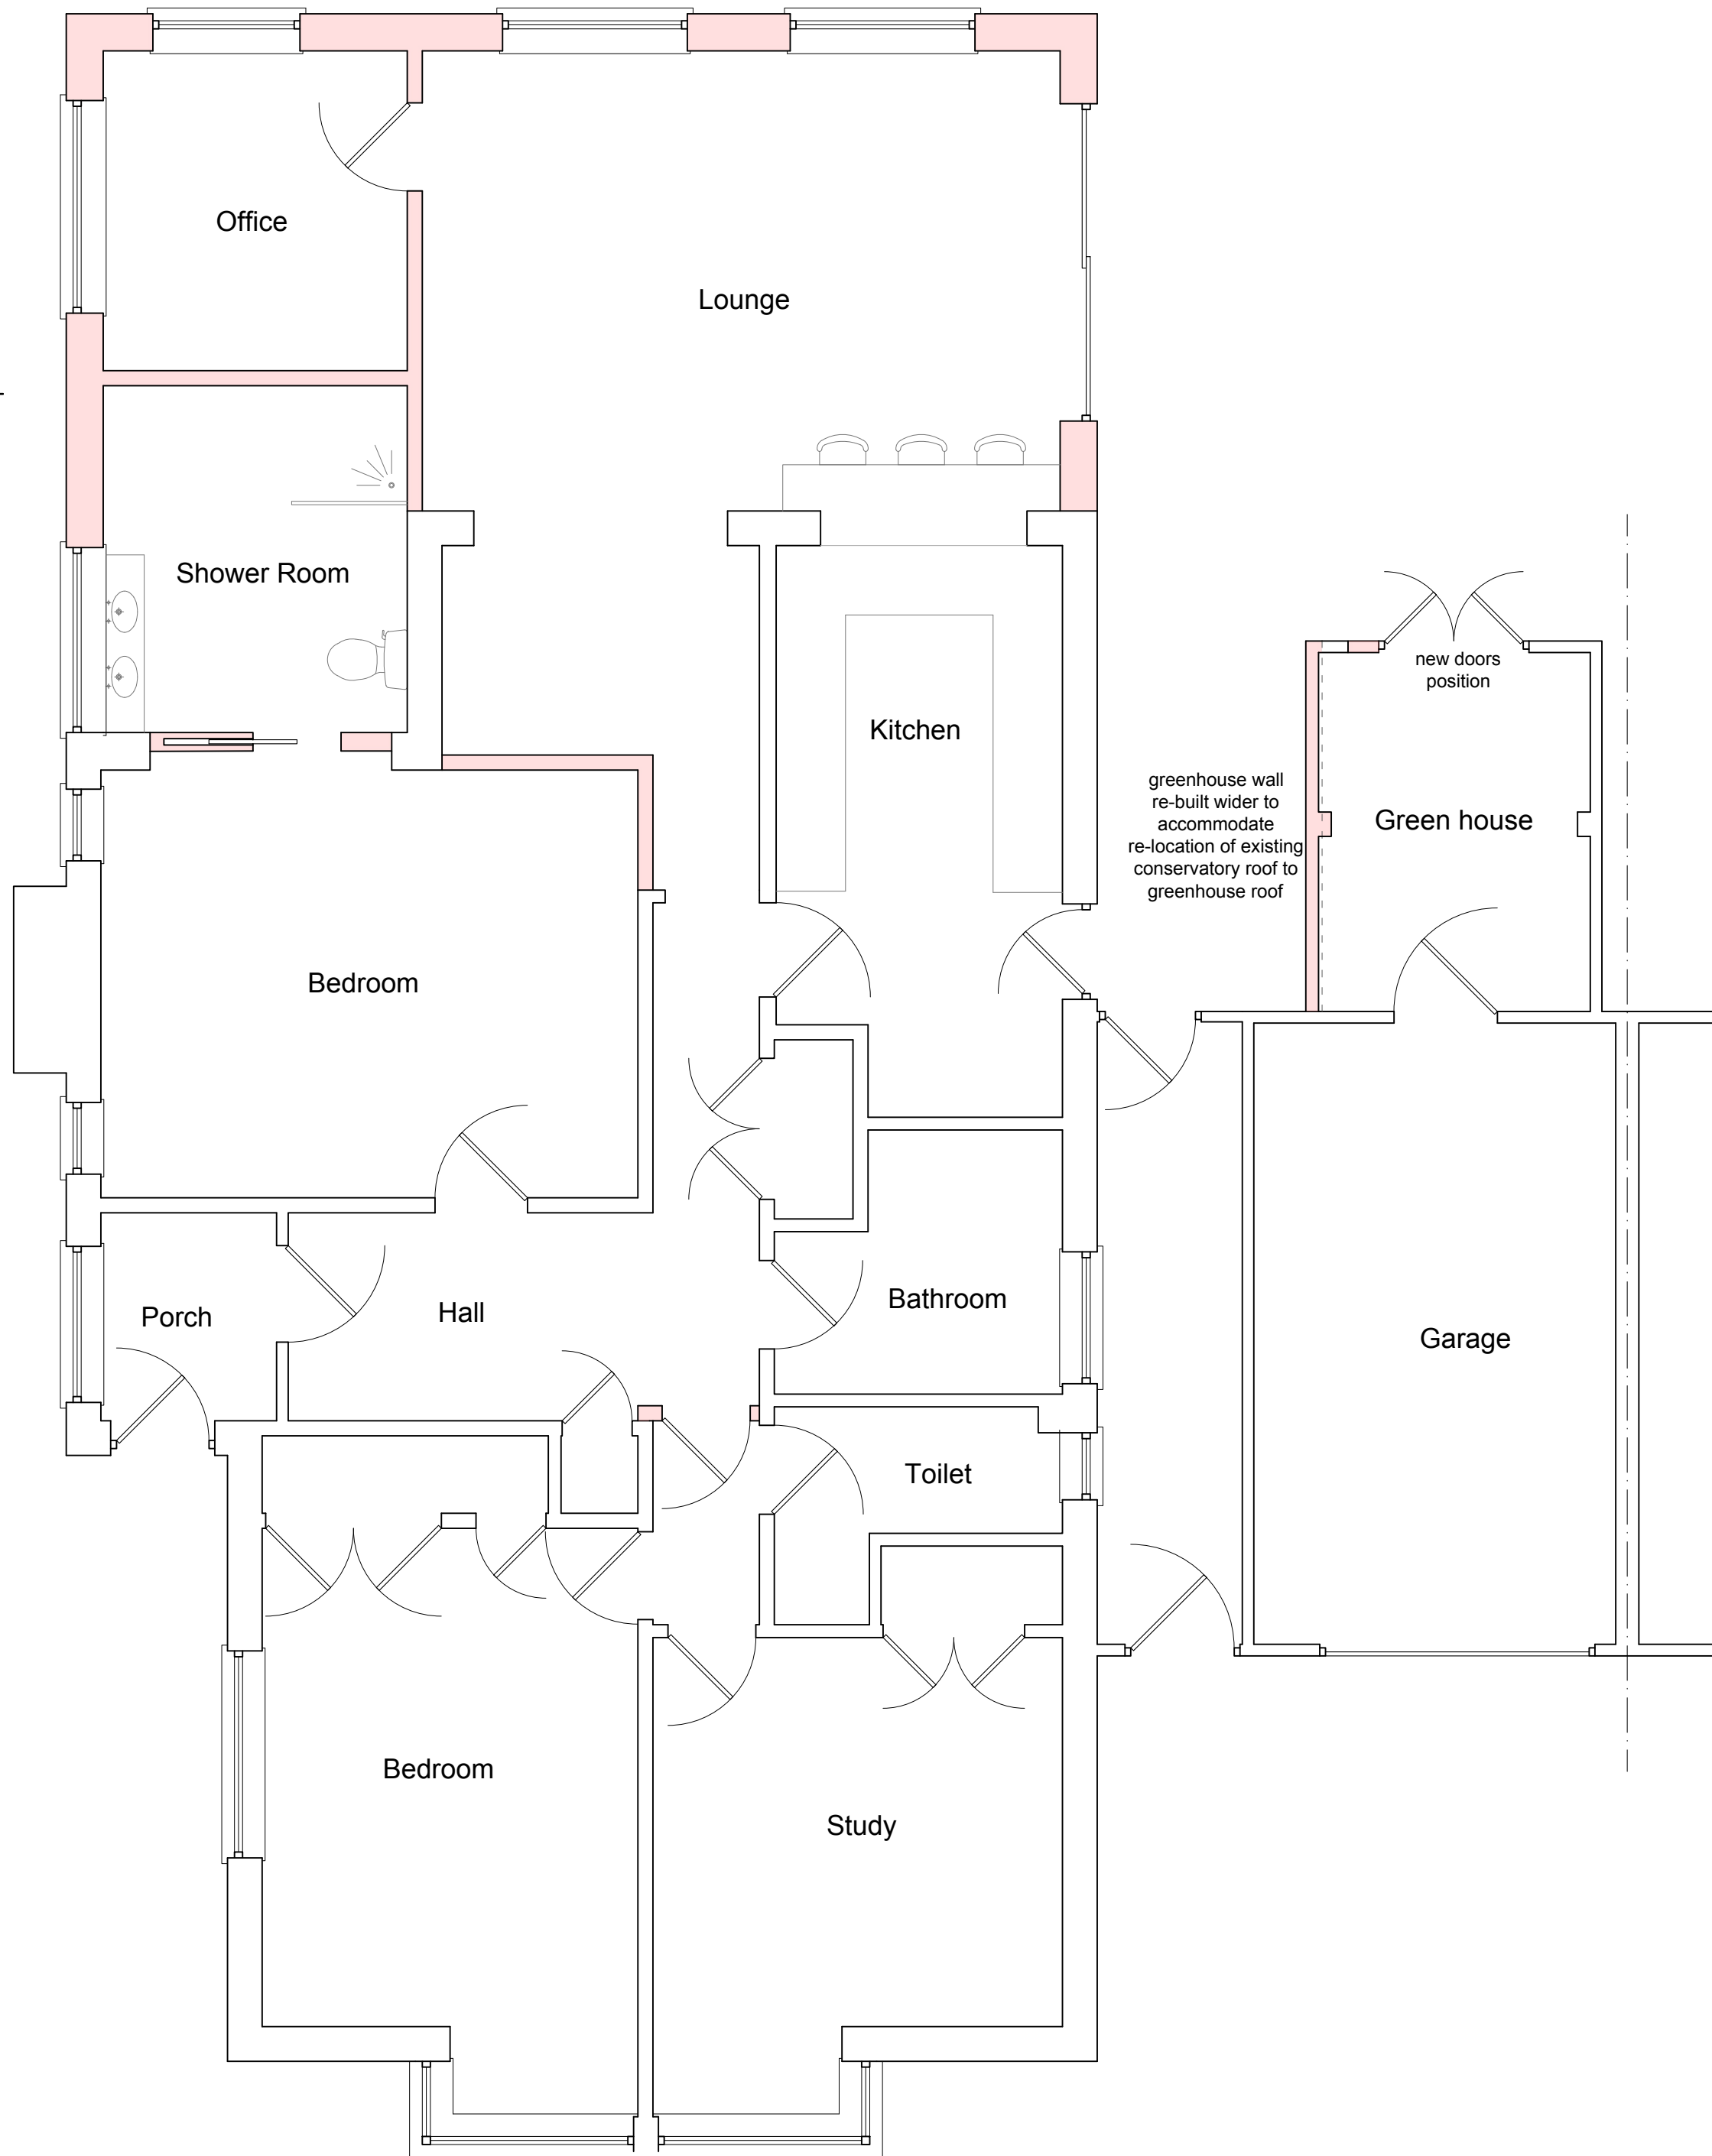

Important:

All dimensions are to be checked and verified on site and any discrepancies to be identified and reported.

Notes:

 

REV: DESCRIPTION: BY: DATE:

DRAWN BY LUSTED DESIGN FOR AND ON BEHALF OF;



13 Raglan Court
Timberlaine Road
Pevensey Bay
BN24 6BX

Tel: 01323 843235
Mob: 07951279022

SITE: 8 Lamorna Gardens,
Ferring,
Worthing
BN12 5QD

TITLE: Proposed Removal of Conservatory and
Construction of Extension for Disabled
Living to Provide Wet Room and Other
Facilities for Disabled Access

DRAWING: Existing and Proposed Plans and Elevations

SCALE AT A1: 1:50 1:100 1:500 1:1250	DATE: Aug 2021	DRAWN: AH
PURPOSE: Planning	DRAWING NO: 2172/01	REVISION: C