







Existing Side Elevation

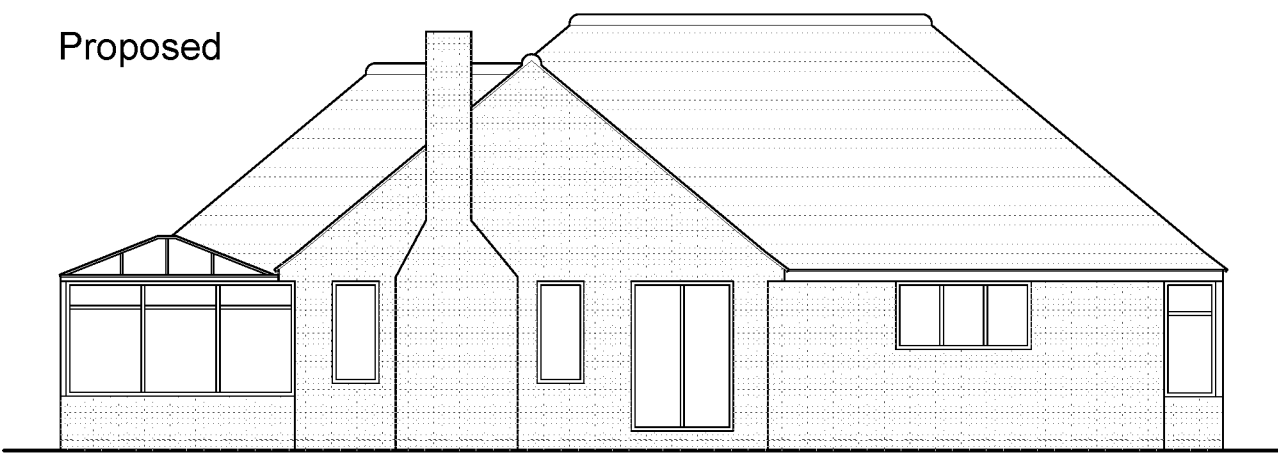


Existing Rear Elevation

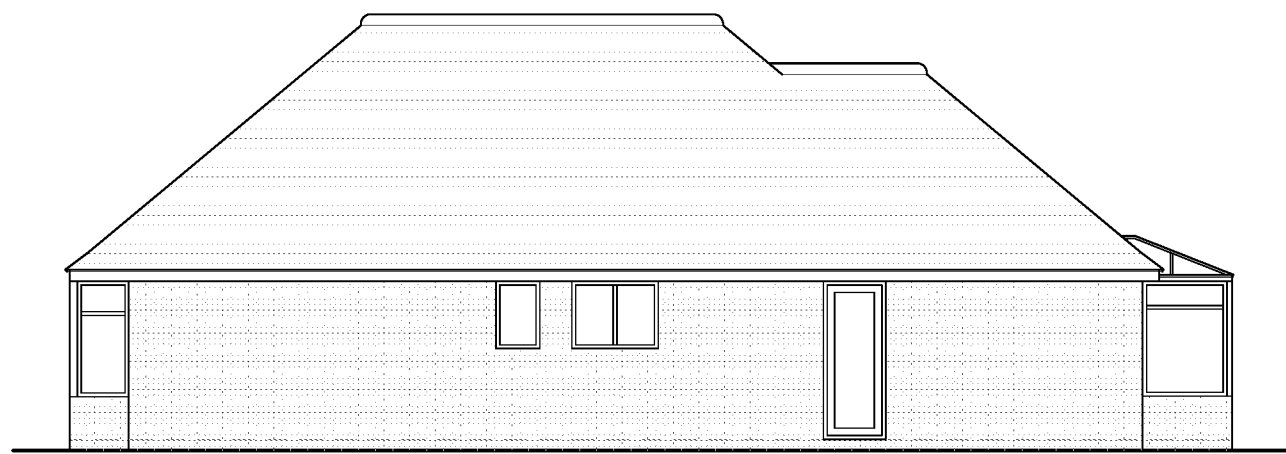


Existing Side Elevation

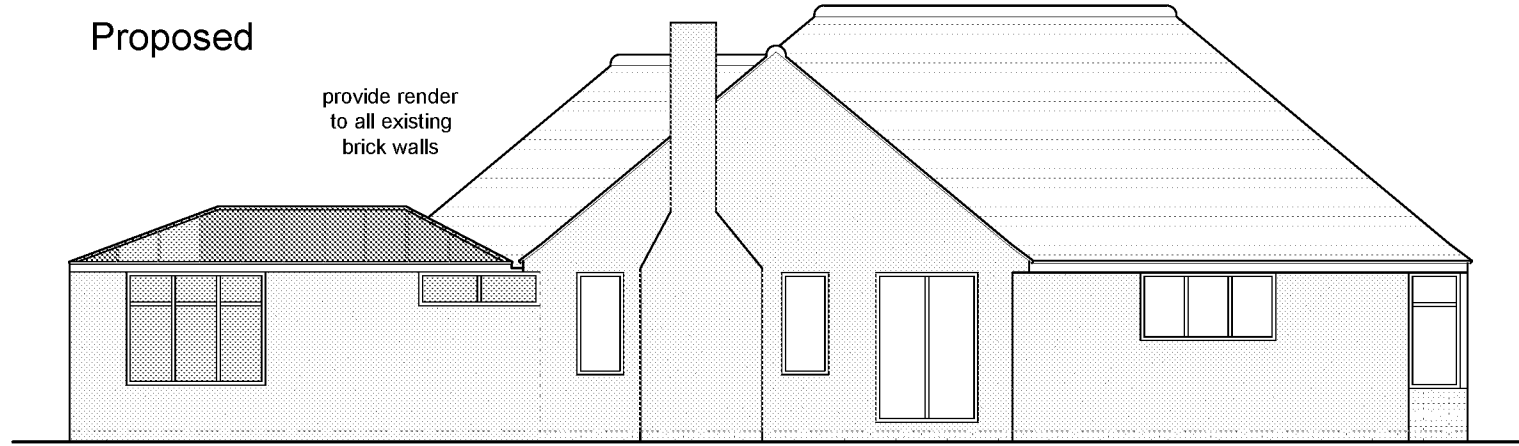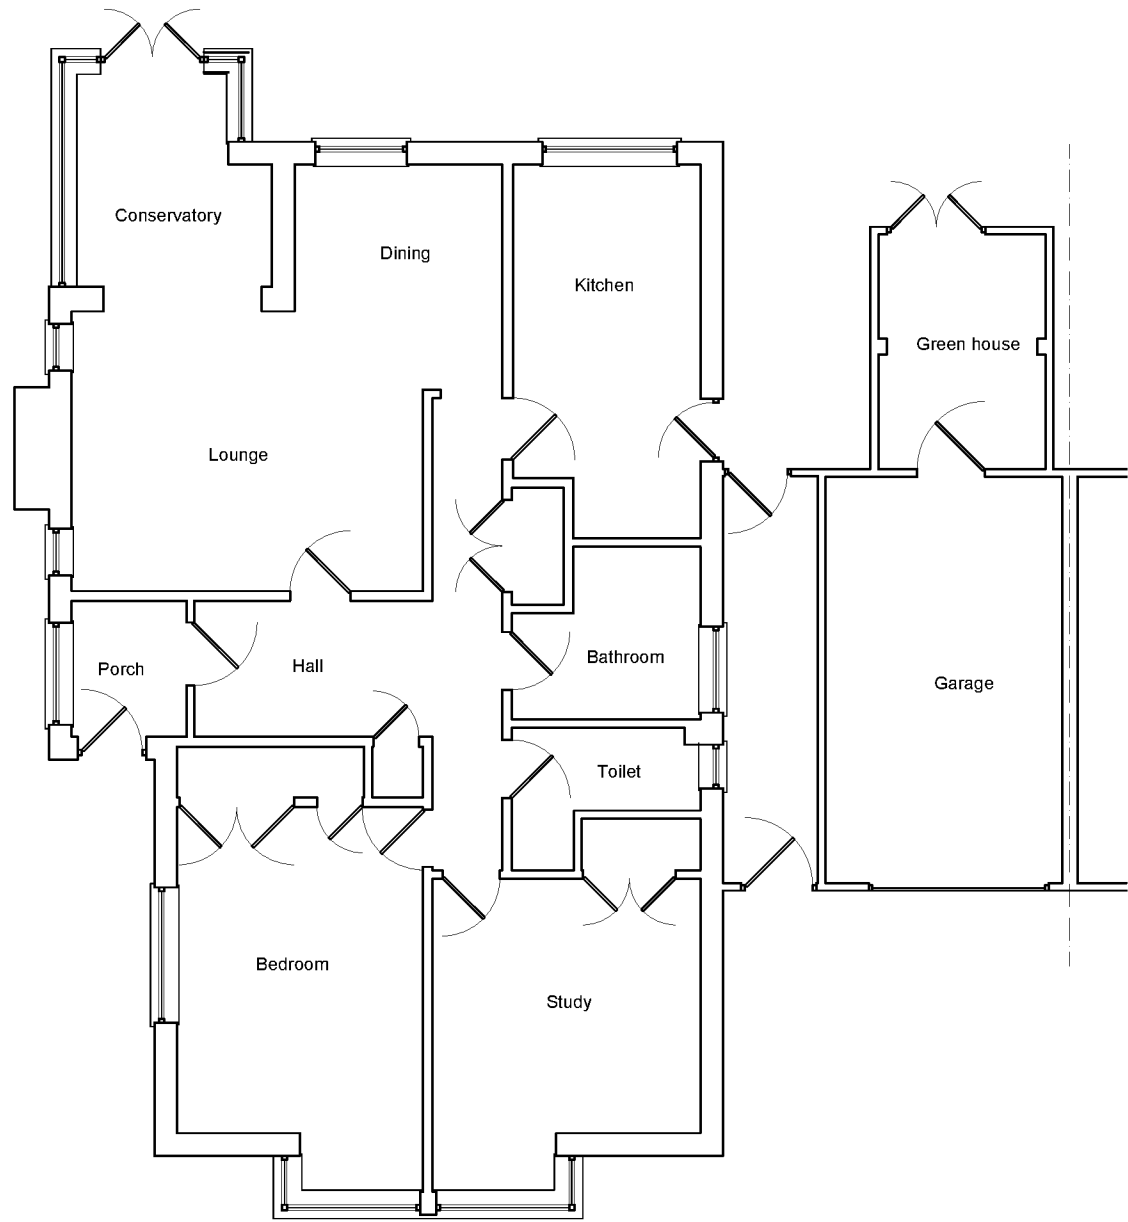



Proposed Side Elevation

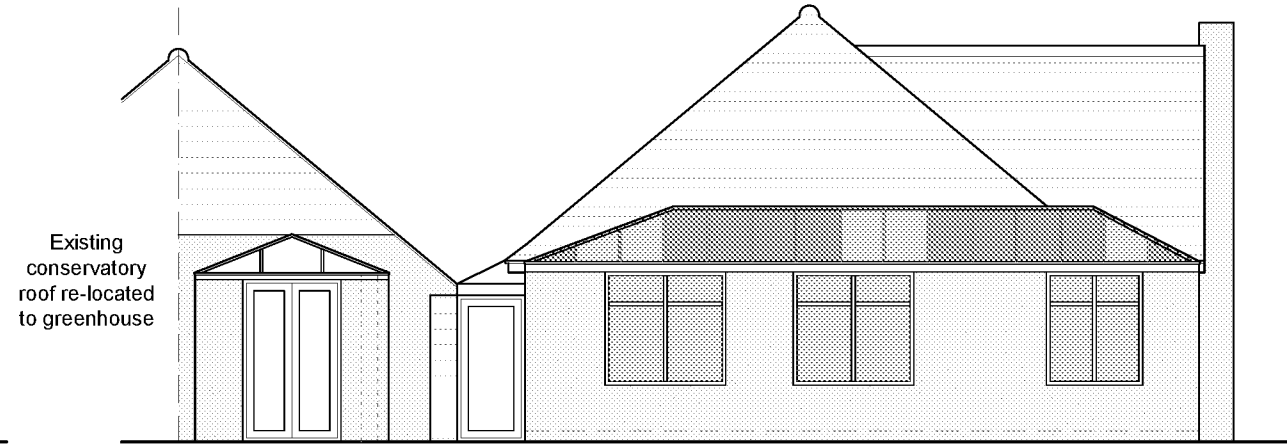



Proposed Rear Elevation

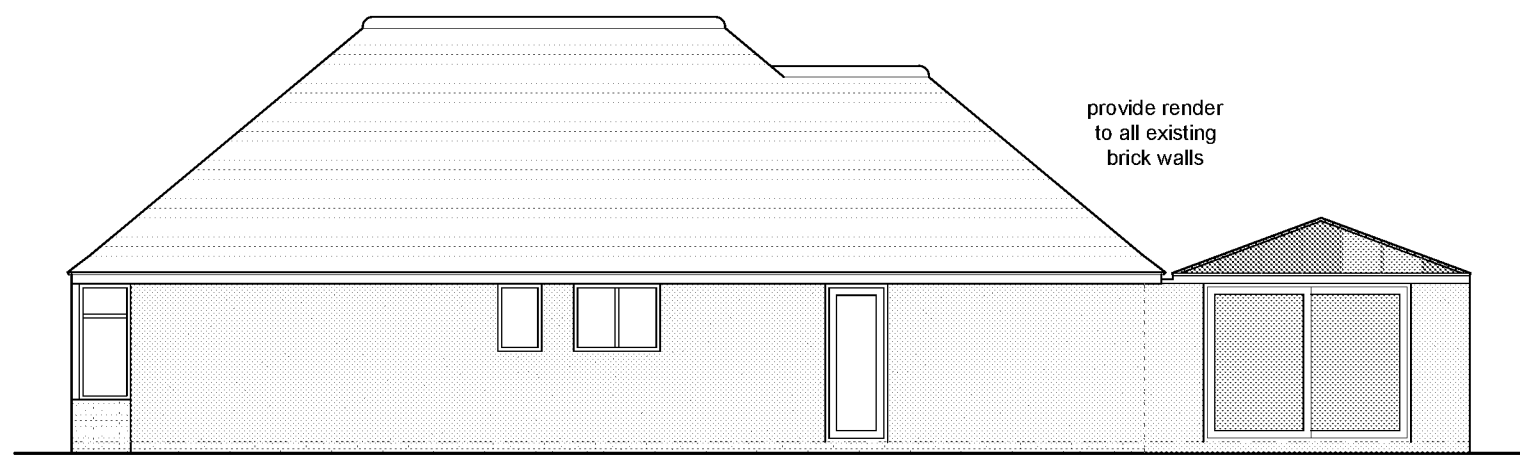

Proposed Side Elevation

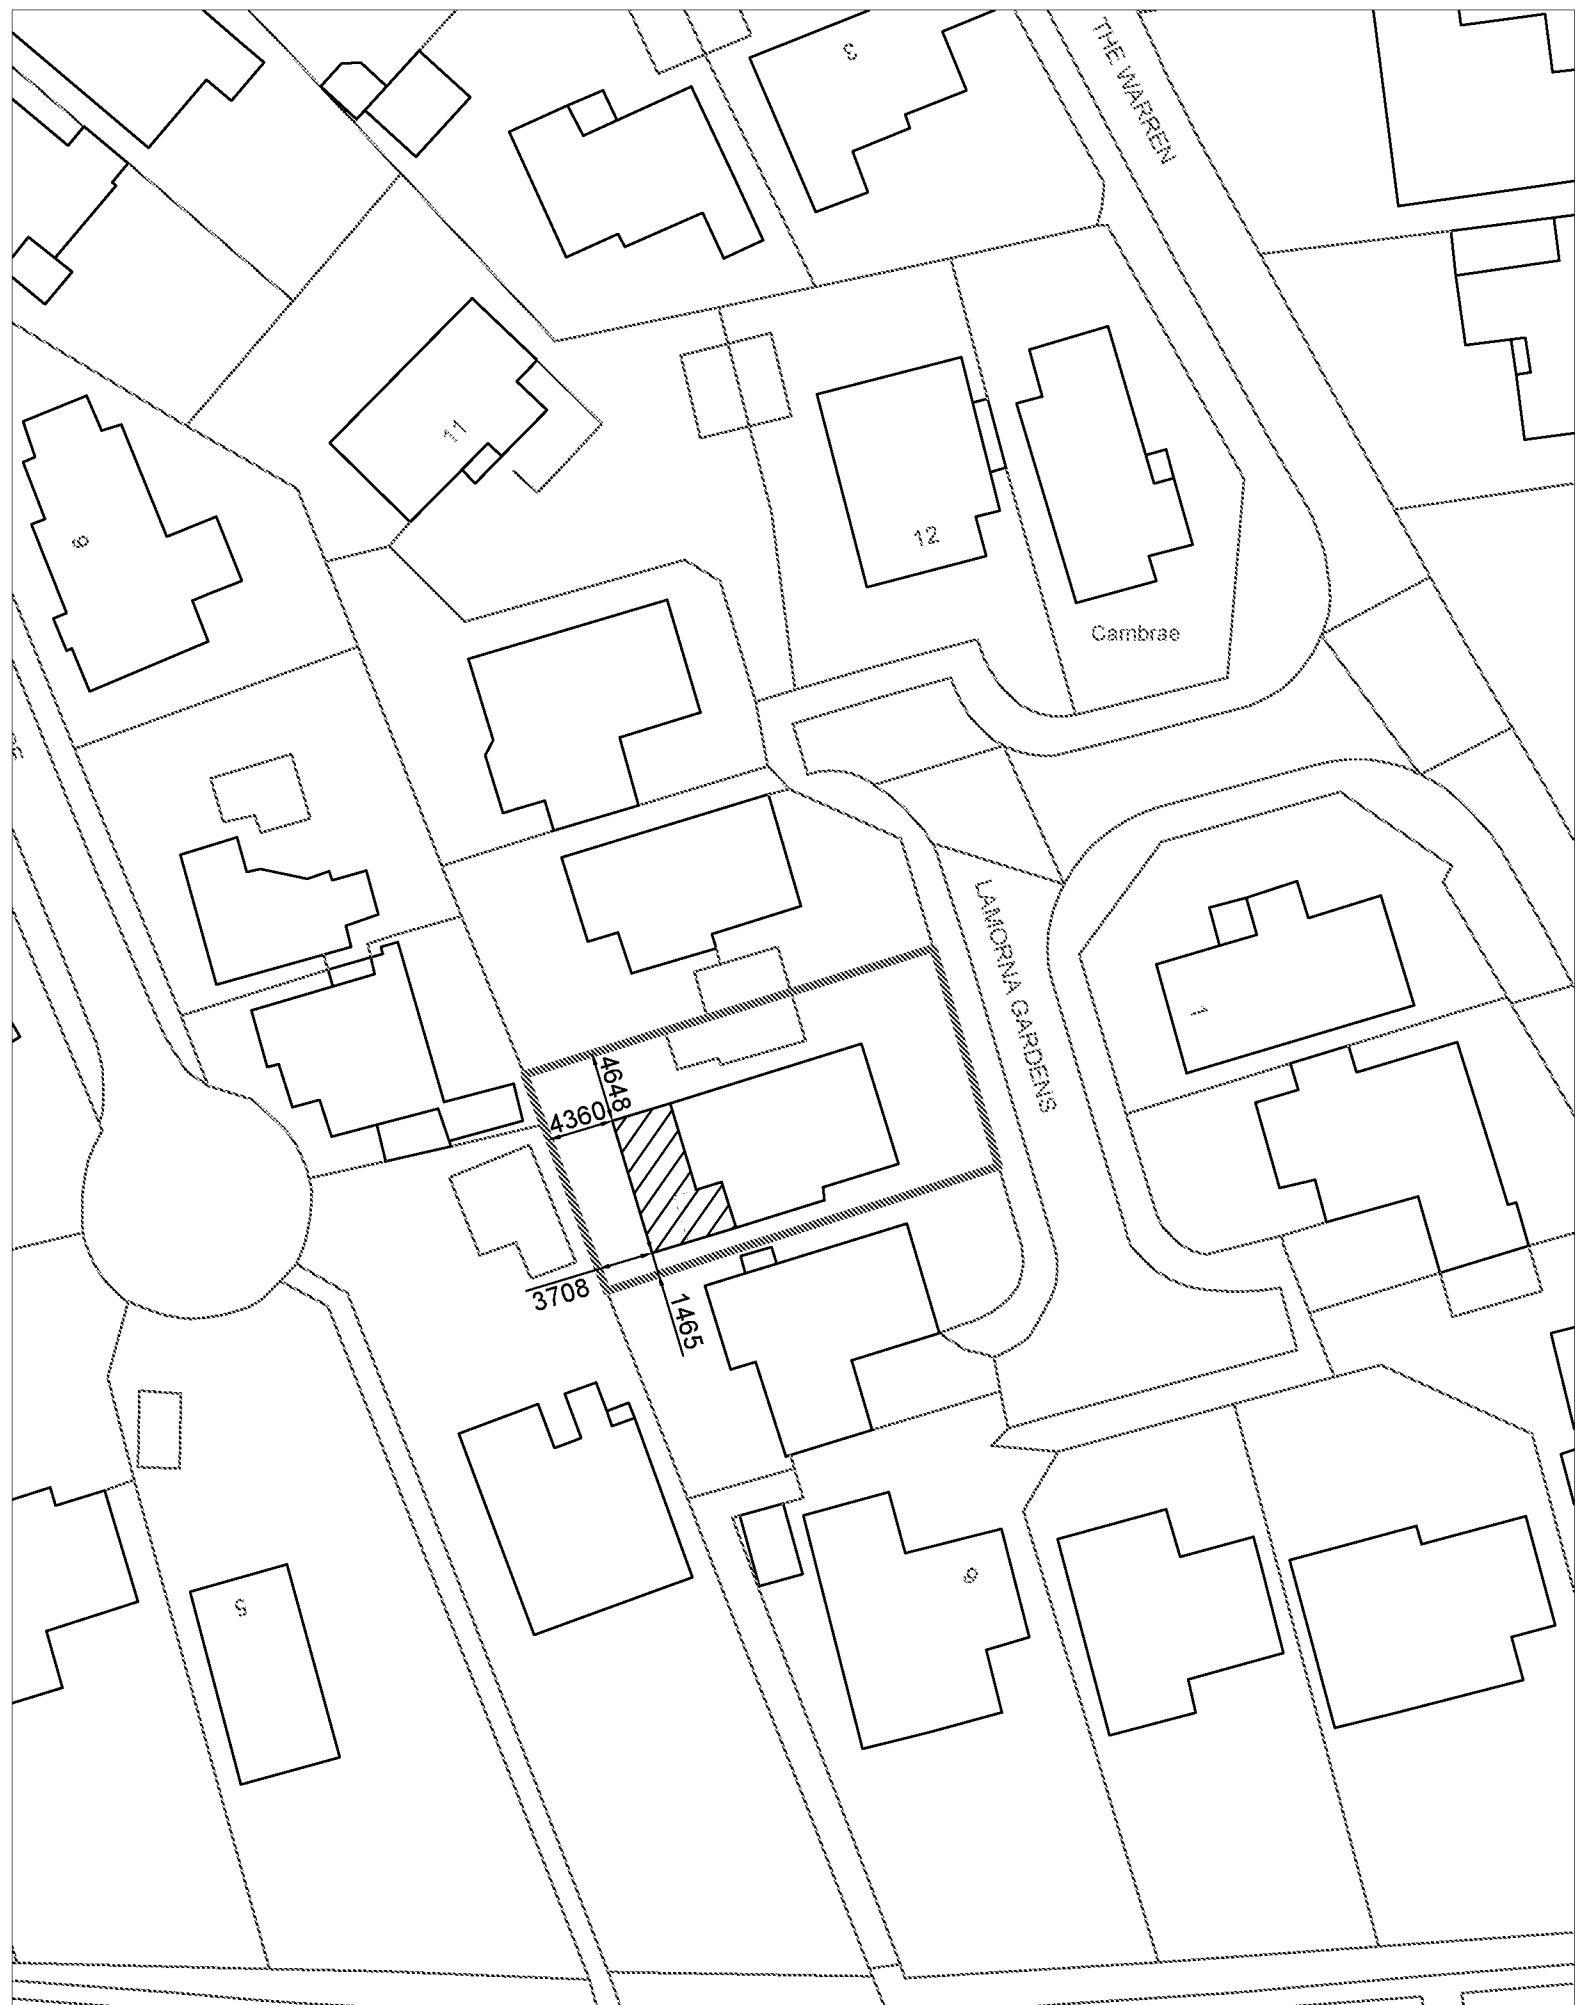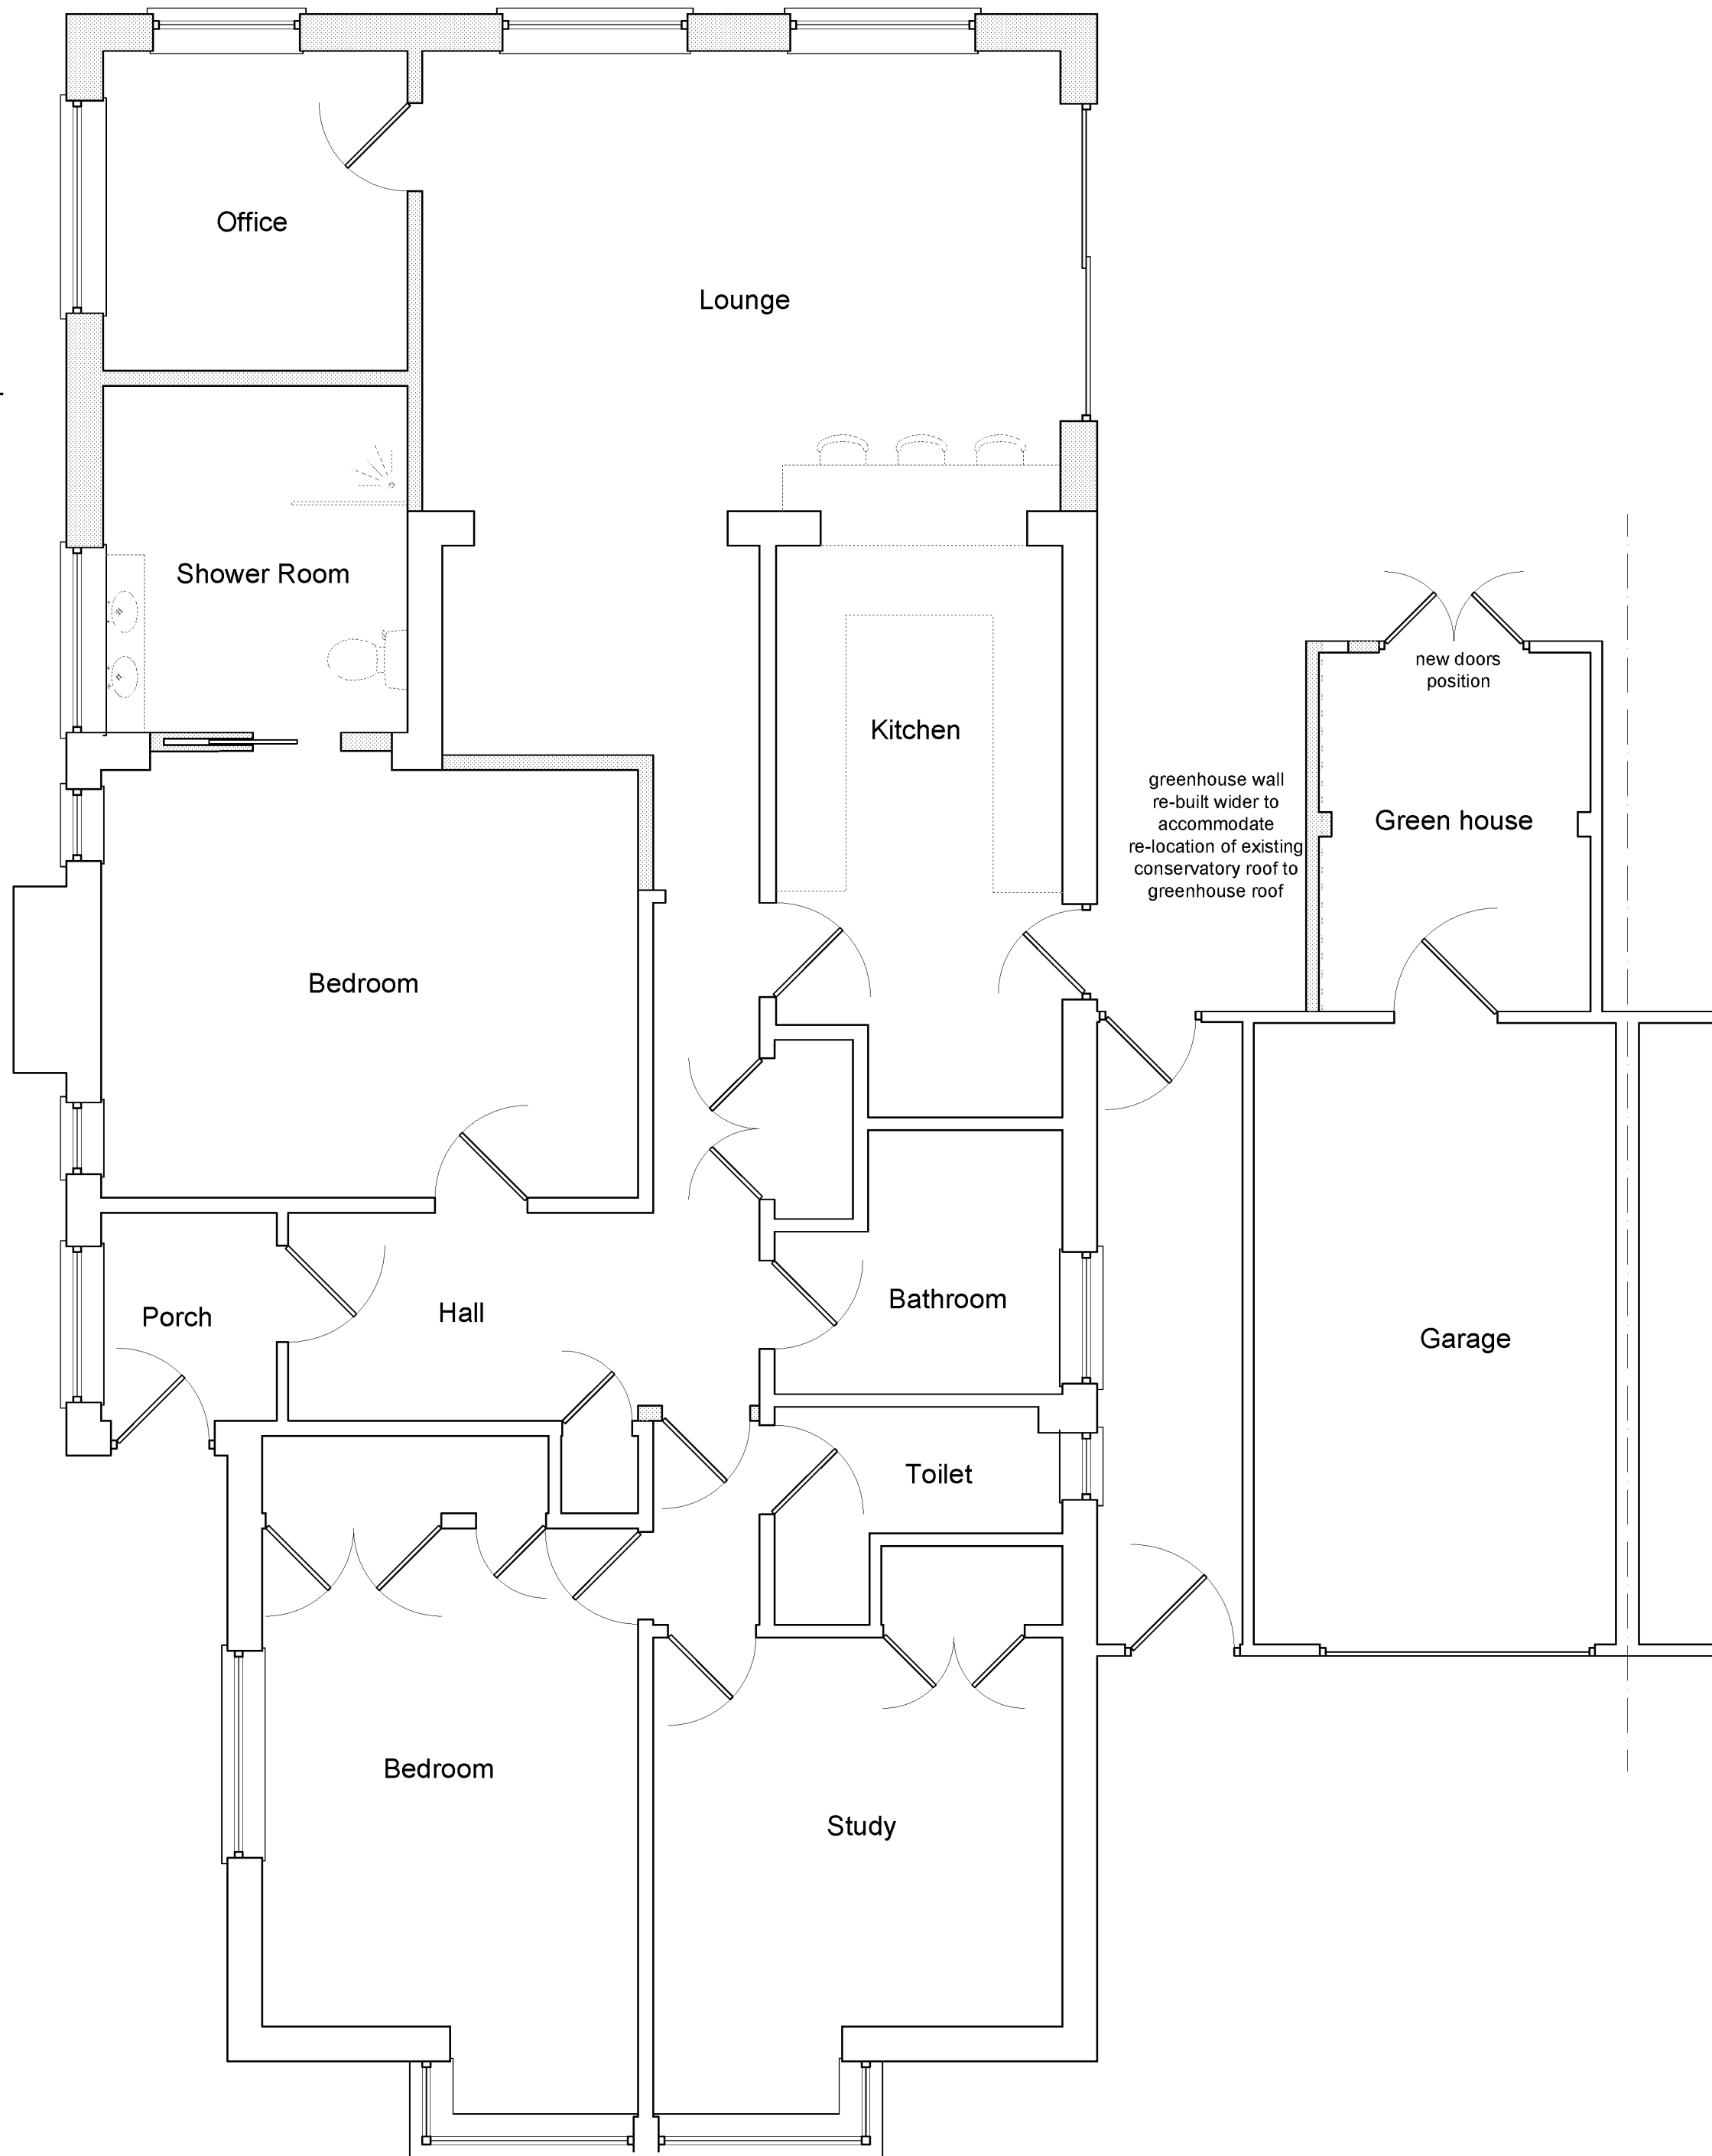

0 10 20 50
1:500

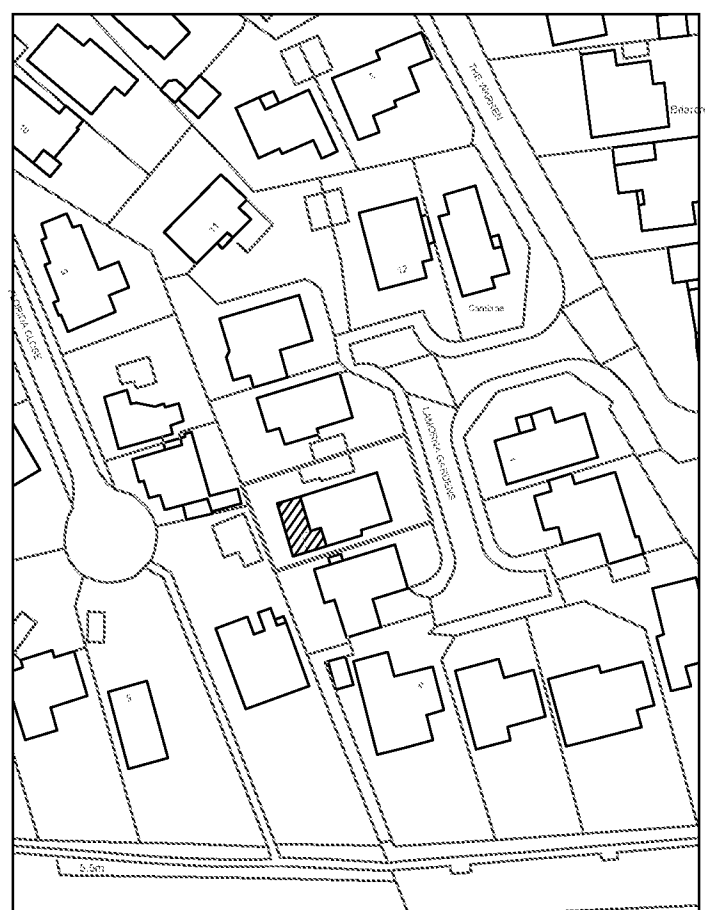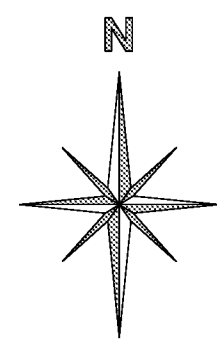

0 25 50 100
1:1250

Important:

All dimensions are to be checked and verified on site and any discrepancies to be identified and reported.

Notes:

0 1 2 3 4 5m
1:50

0 1 2 3 4 5 10
1:100

REV:	DESCRIPTION:	BY:	DATE:

DRAWN BY LUSTED DESIGN FOR AND ON BEHALF OF;



Lusted Design

13 Raglan Court
Timberlaine Road
Pevensey Bay
BN24 6BX

Tel: 01323 843235
Mob: 07951279022

SITE: 8 Lamorna Gardens,
Ferring,
Worthing
BN12 5QD

TITLE: Proposed Removal of Conservatory and
Construction of Extension for Disabled
Living to Provide Wet Room and Other
Facilities for Disabled Access

DRAWING:
Existing and Proposed Plans and Elevations

SCALE AT A1:	DATE:	DRAWN:
1:50 1:100 1:500 1:1250	Aug 2021	AH
PURPOSE:	DRAWING NO:	REVISION:
Planning	2172/01	D