


NOTES

1. No critical dimensions are to be scaled from this drawing (except for planning purposes)
2. It is the contractor's responsibility to ensure that all work is carried out in accordance with Local Authority and N.H.D.C. requirements and that all plumbing and electrical work complies with the current regulations of the area water board and electricity board.
3. Any works carried out prior to the receipt of the necessary approvals are the responsibility of the client.
4. Whilst every effort has been made to obtain accurate information on the existing structure or site, it is essential that the contractor or client check at every stage and notify the Designer of any discrepancies.




1:250
Copyright 2011
Reproduction in whole or in part is prohibited without the prior permission of Distance Survey.

Location Plan 1:250

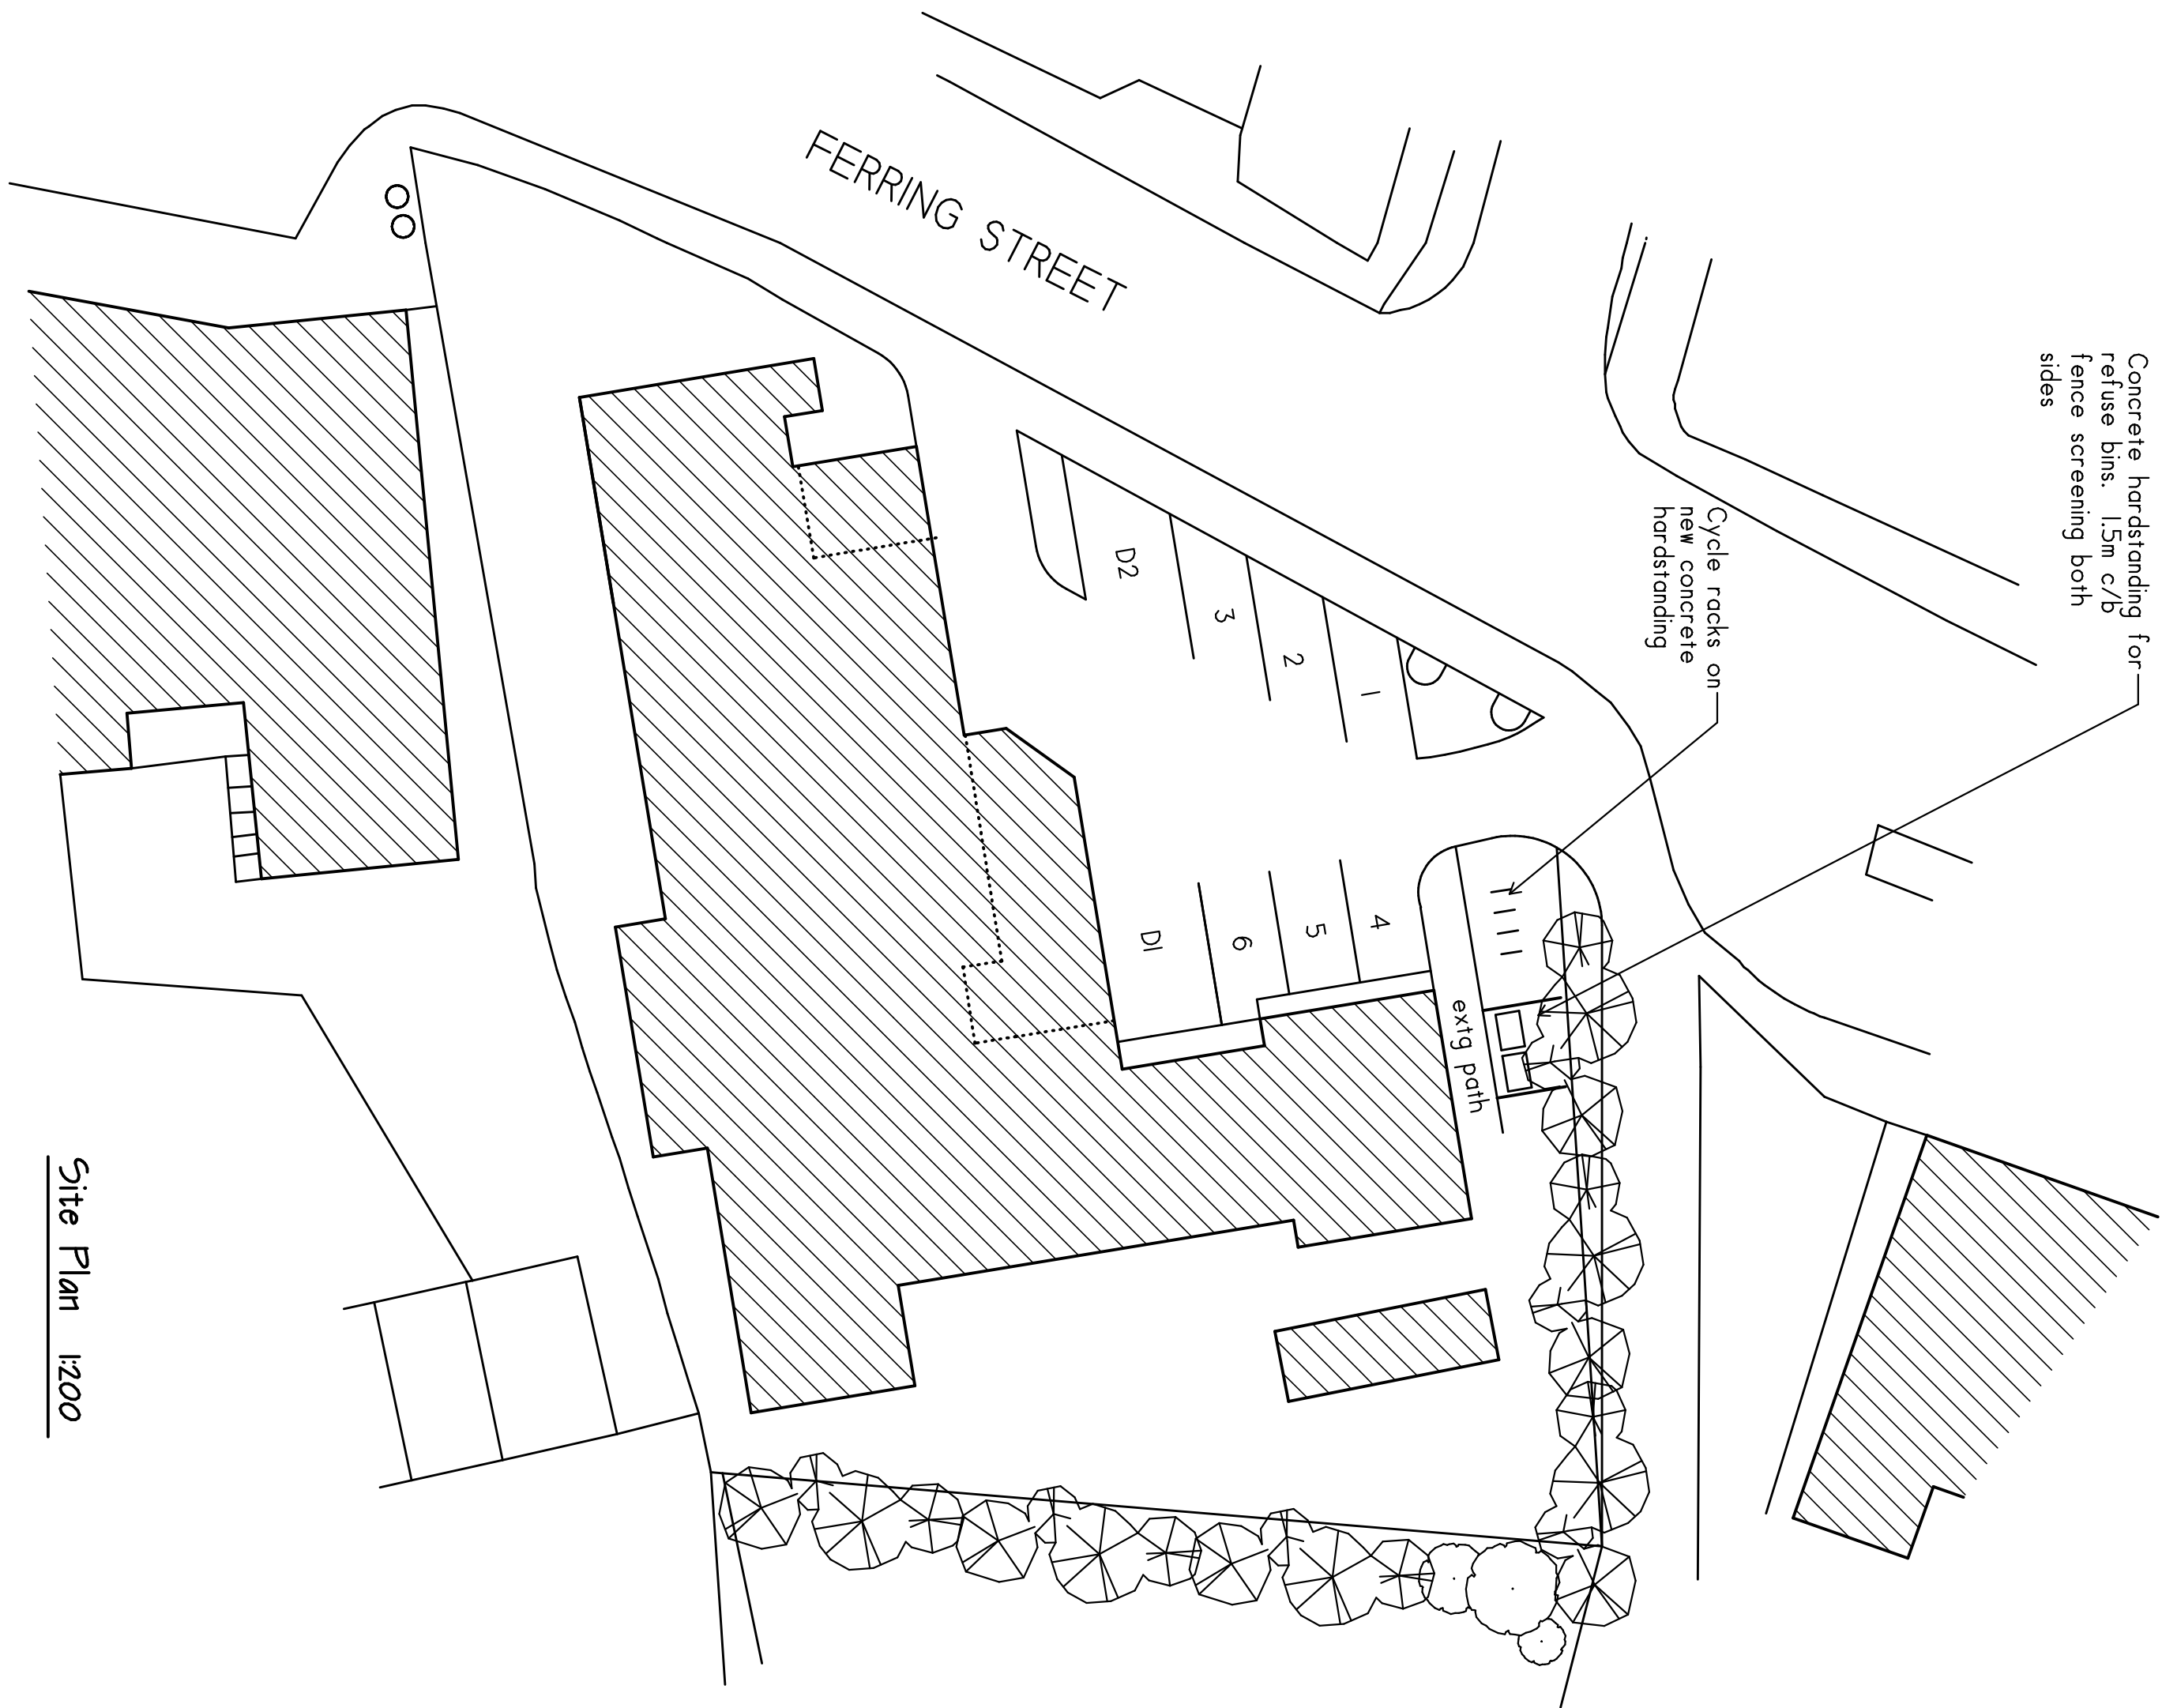

Site Plan 1:200

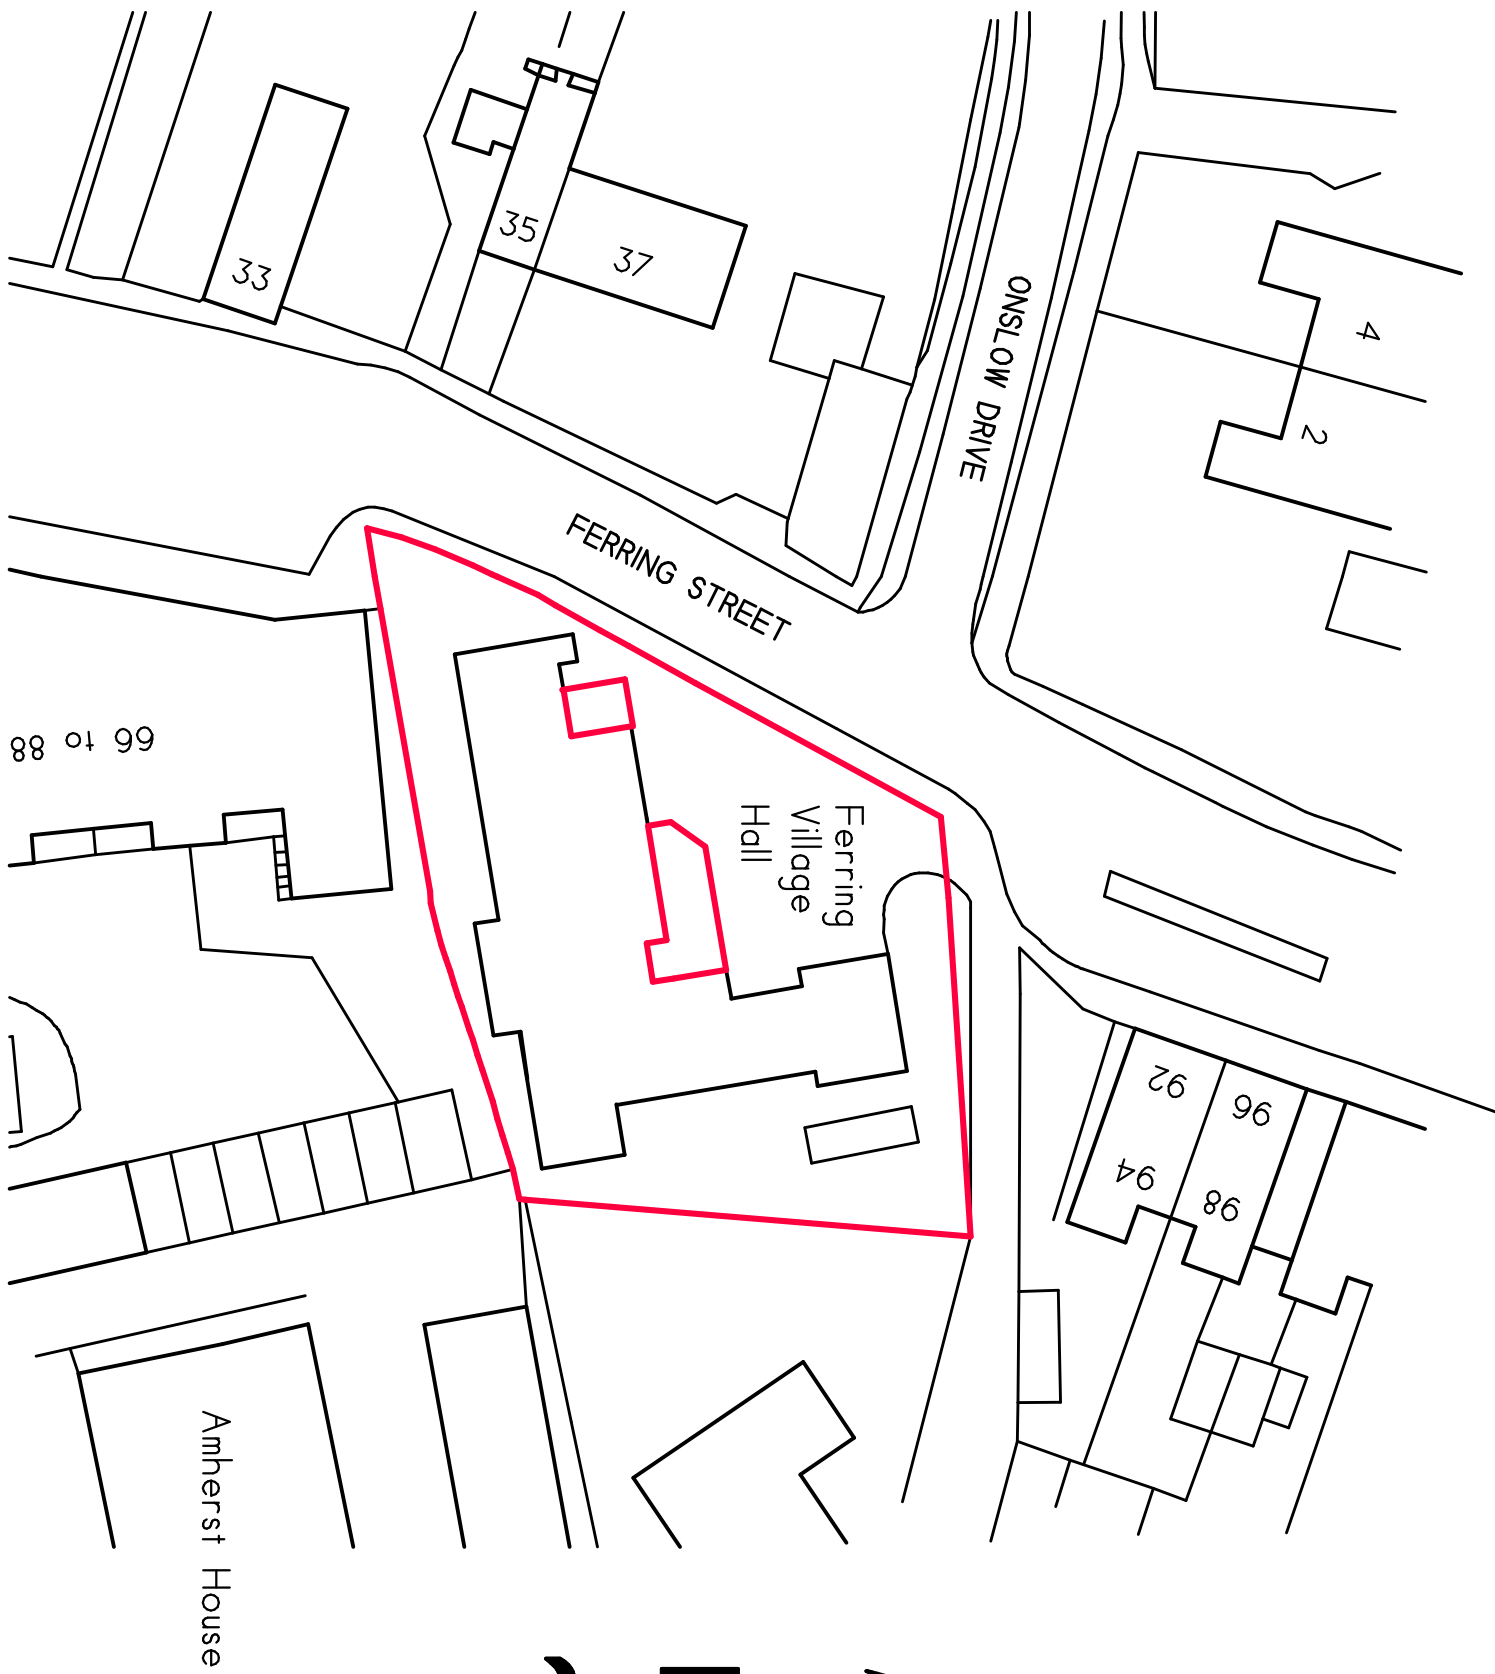


Site Plan 1:500

10.00m
check
dimension

Clive C. Gibbs
BUILDING CONSULTANT

30 Coleridge Close
Goring by Sea
Worthing, West Sussex
Telephone (01903) 243741

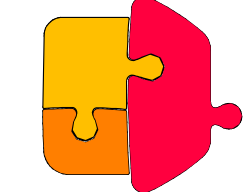

SCALE	As shown
DATE	October 11
DRAWN BY	CG
CHECKED BY	

DRAWING No. 111/1853-1