



NOTES


1. No critical dimensions are to be scaled from this drawing (except for planning purposes)
2. It is the contractor's responsibility to ensure that all work is carried out in accordance with Local Authority and N.H.D.C. requirements and that all plumbing and electrical work complies with the current regulations of the area water board and electricity board.
3. Any works carried out prior to the receipt of the necessary approvals are the responsibility of the client.
4. Whilst every effort has been made to obtain accurate information on the existing structure or site, it is essential that the contractor or client check at every stage and notify the Designer of any discrepancies.

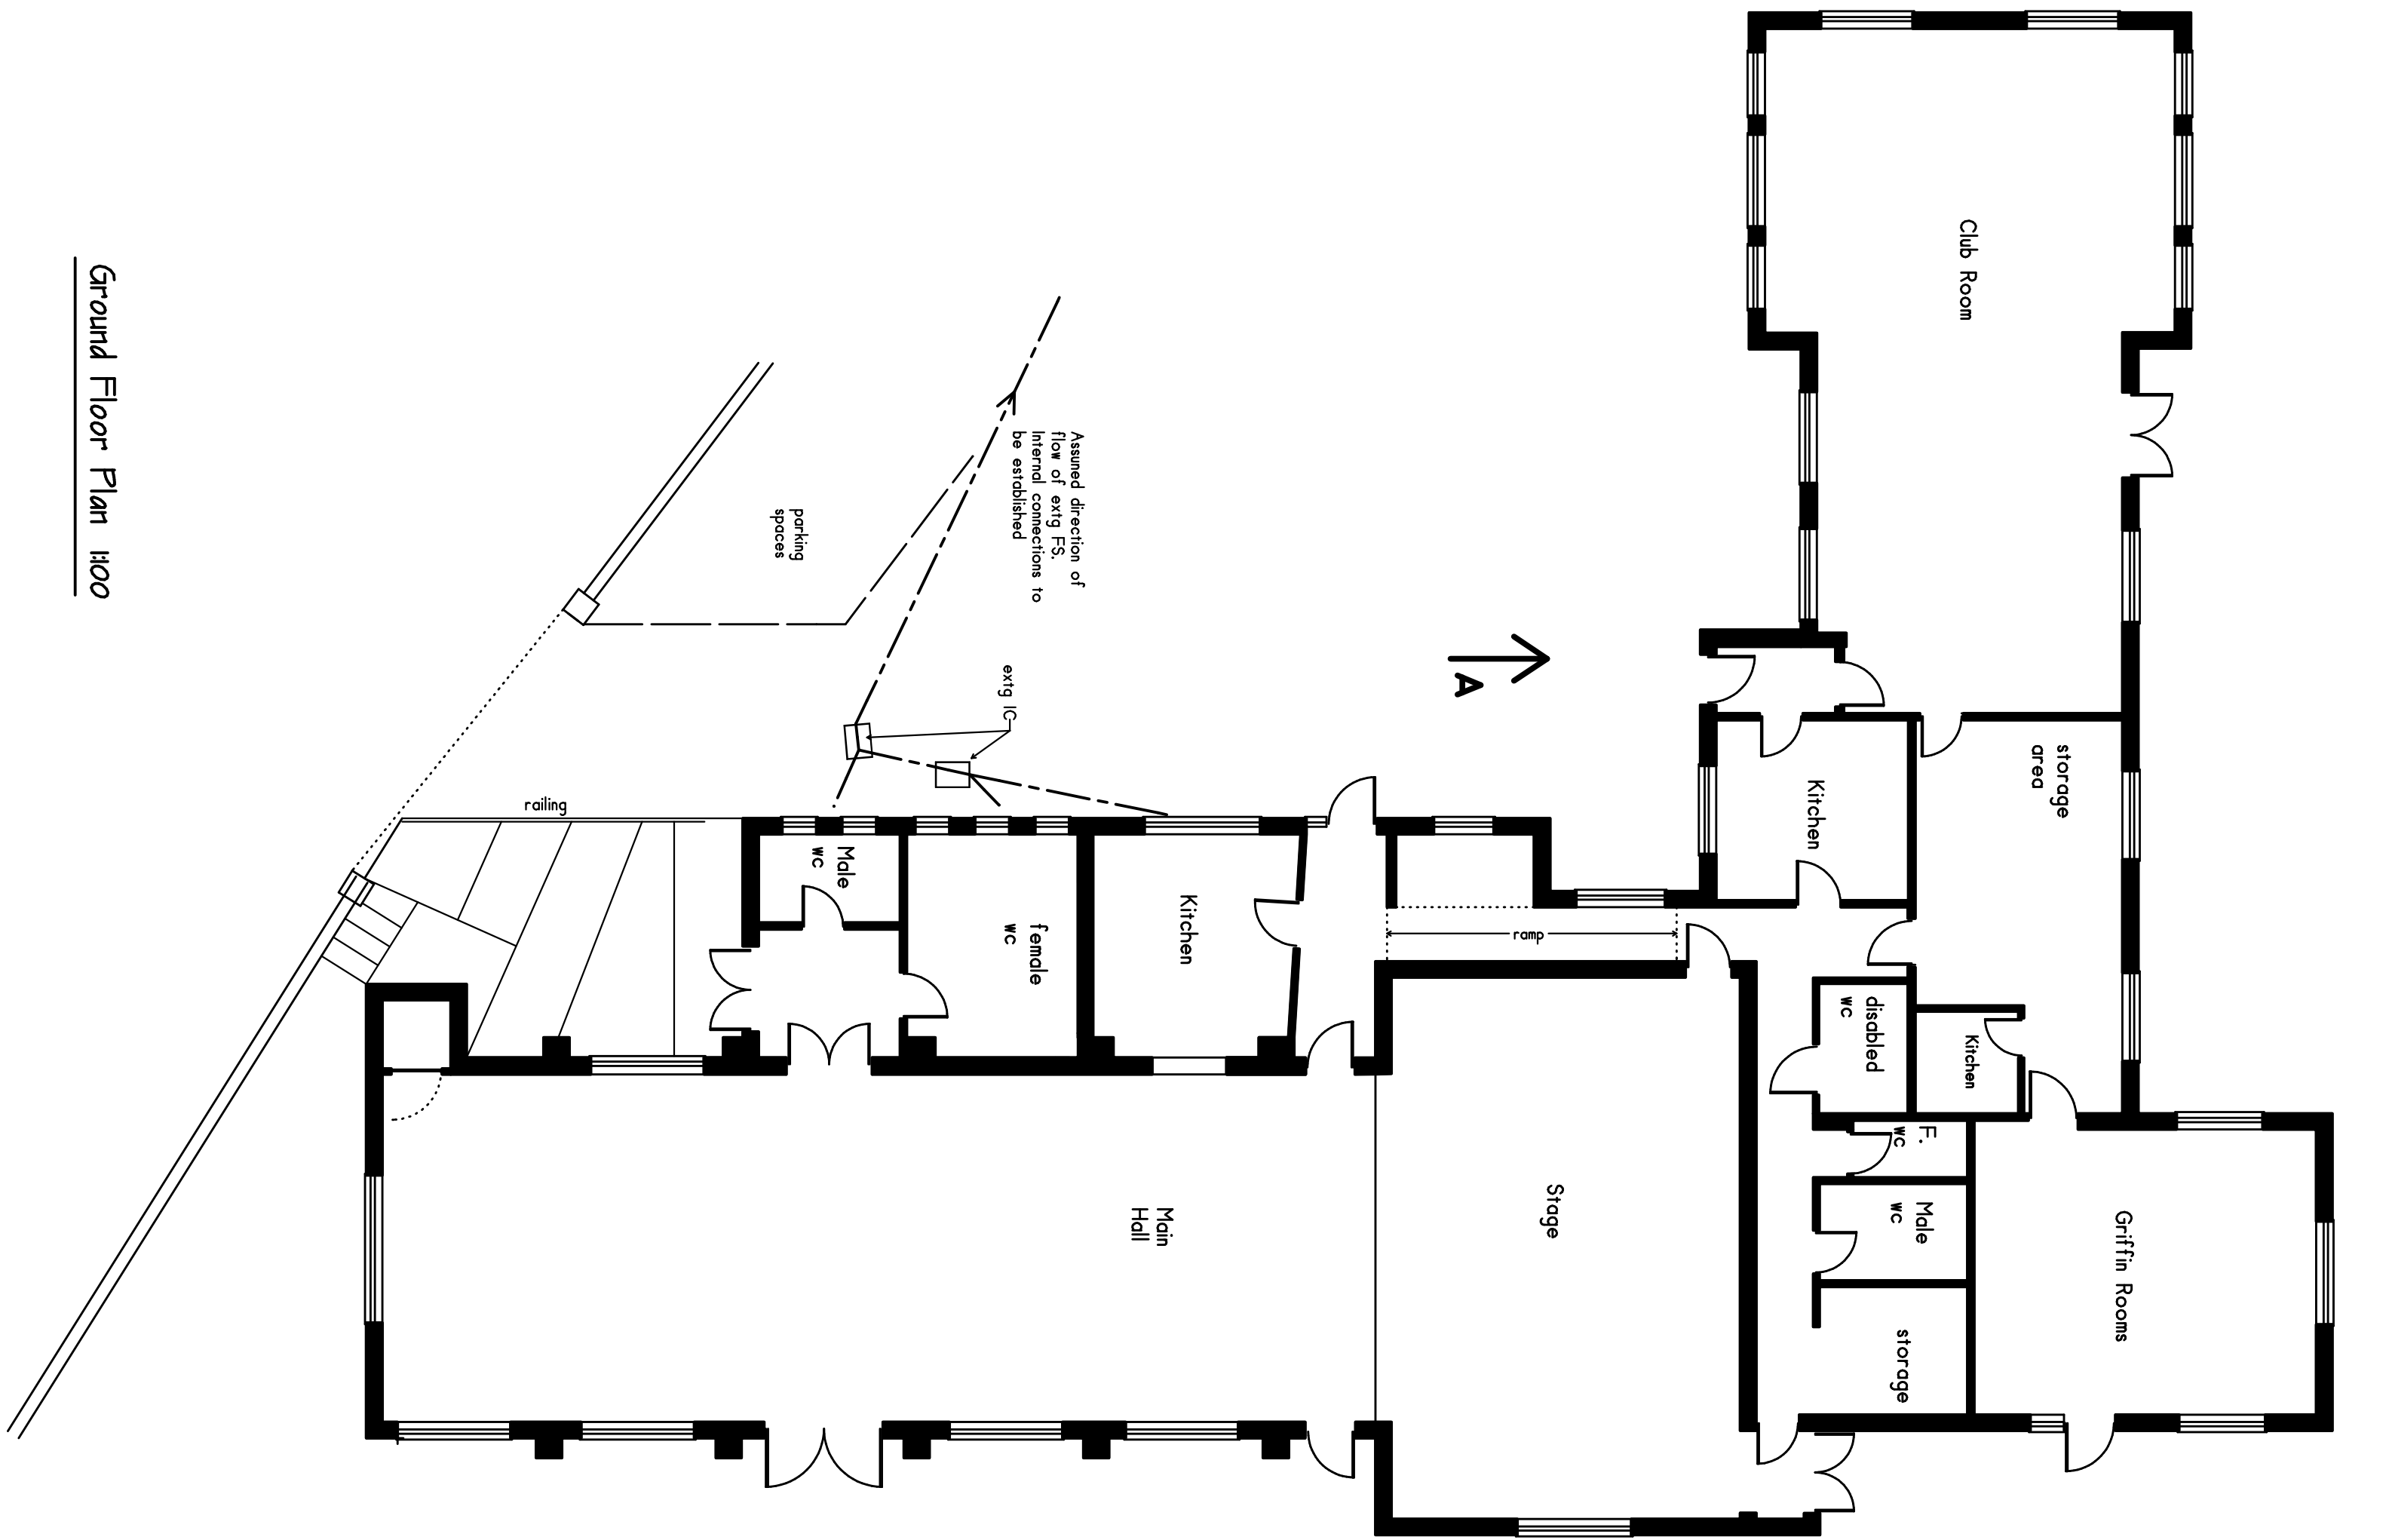


Ground Floor Plan 1:00

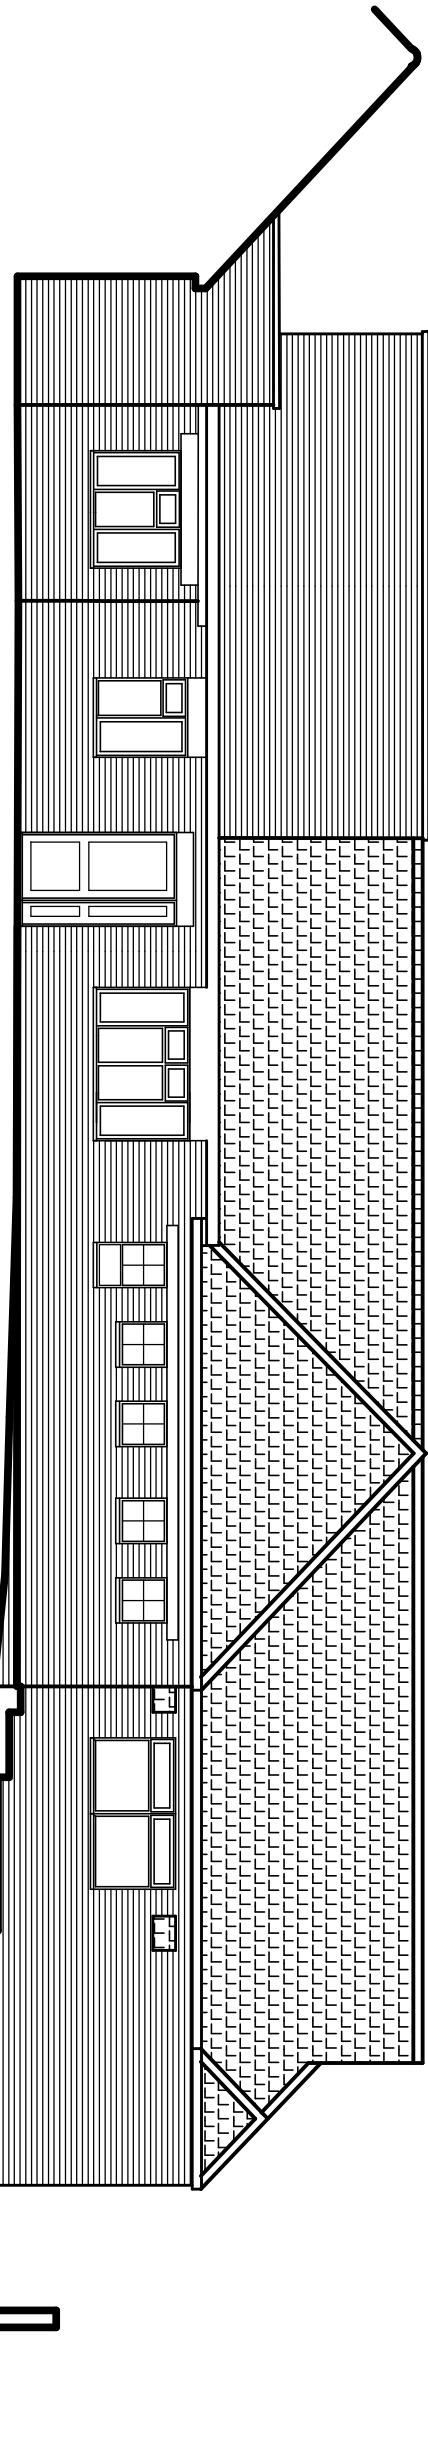


North Elevation 1:00

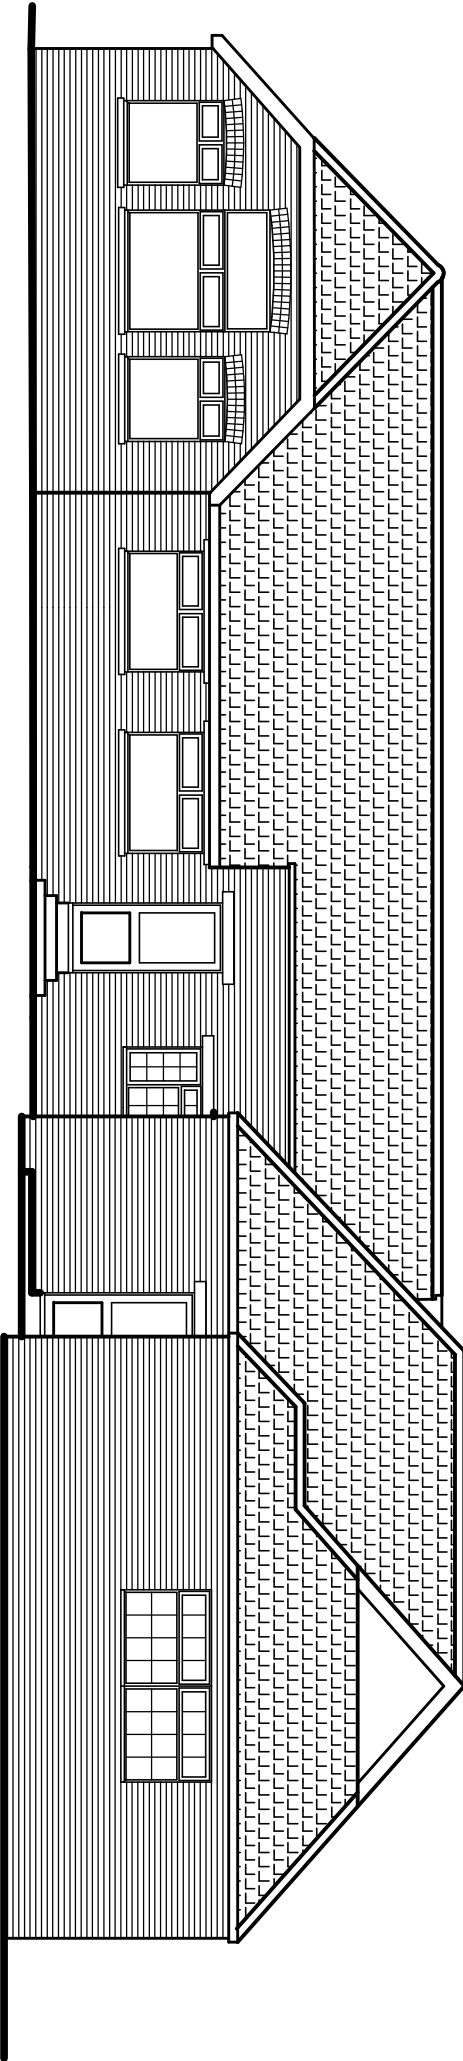

West Elevation 1:00

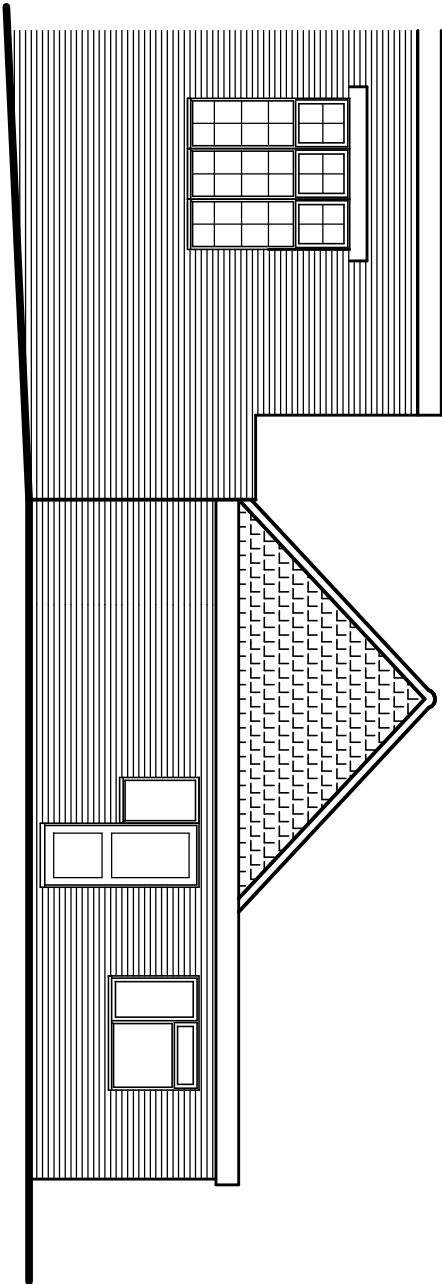

South Elevation 1:00

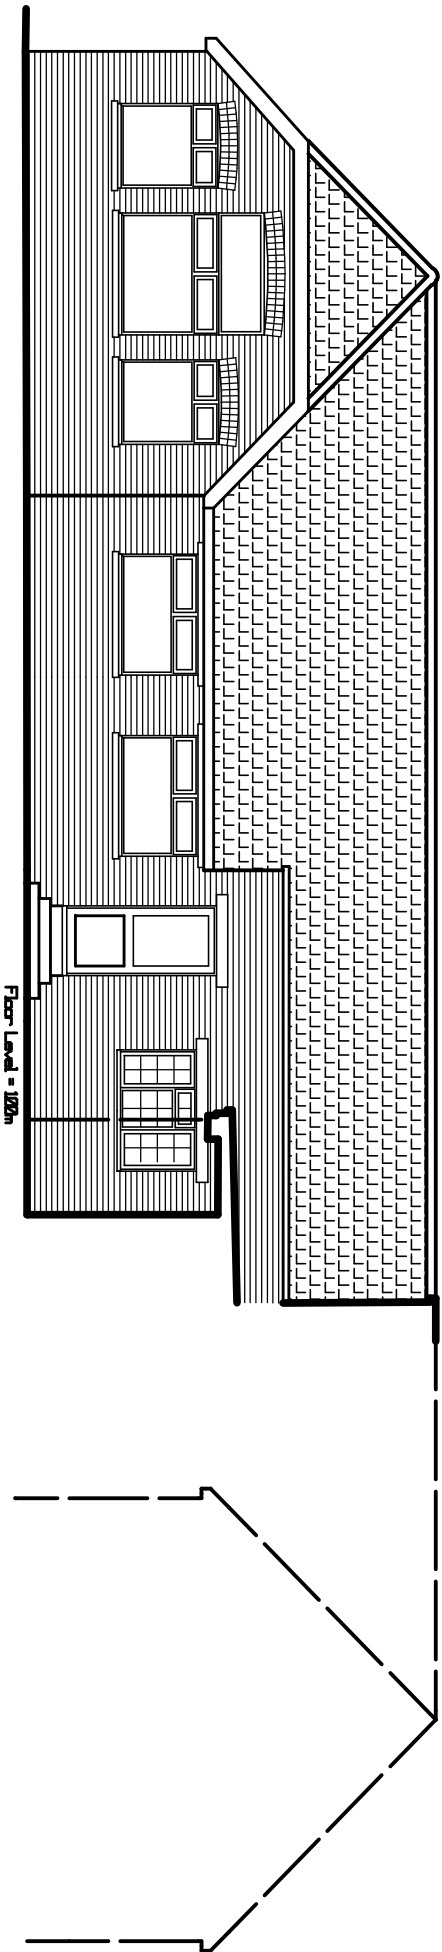

East Elevation 1:00

REV	DATE	DESCRIPTION

CLIENT:
Ferring Village Hall
Ferring Street
Ferring
BN12 5JP

JOB TITLE:
Proposed extensions and alterations
to provide improved disabled access
and facilities

DRAWING TITLE:
Existing Layout + elevations

Clive C. Gibbs
BUILDING CONSULTANT
30 Coleridge Close
Goring by Sea
Worthing, West Sussex
Telephone (01903) 243741

SCALE	As shown
DATE	August 11
DRAWN BY	CG
CHECKED BY	

DRAWING No. 111853-3
REV

A1