



NOTES


1. No critical dimensions are to be scaled from this drawing (except for planning purposes)
2. It is the contractor's responsibility to ensure that all work is carried out in accordance with Local Authority and N.H.D.C. requirements and that all plumbing and electrical work complies with the current regulations of the area water board and electricity board.
3. Any work carried out prior to the receipt of the necessary approvals are the responsibility of the client.
4. Whilst every effort has been made to obtain accurate information on the existing structure or site, it is essential that the contractor or client check at every stage and notify the Designer of any discrepancies.

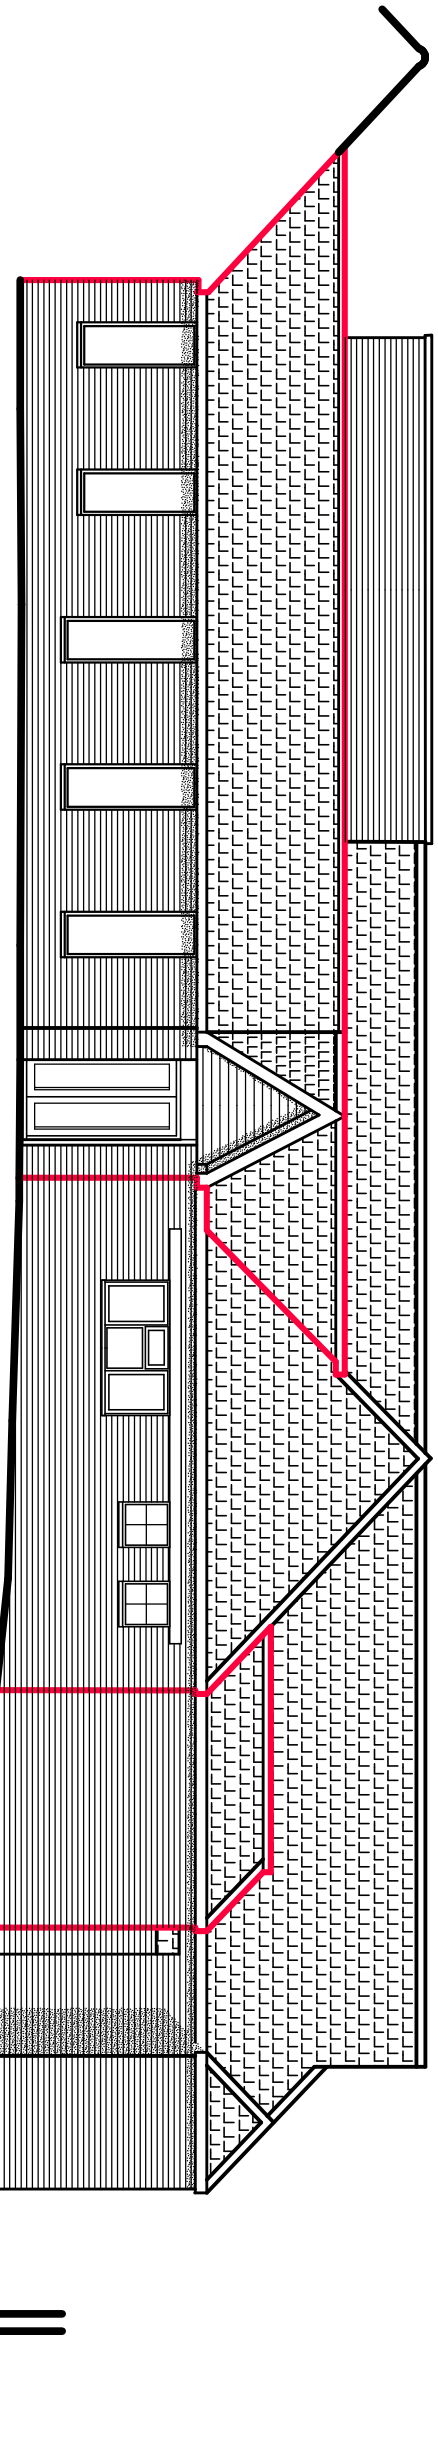


North Elevation 1:100

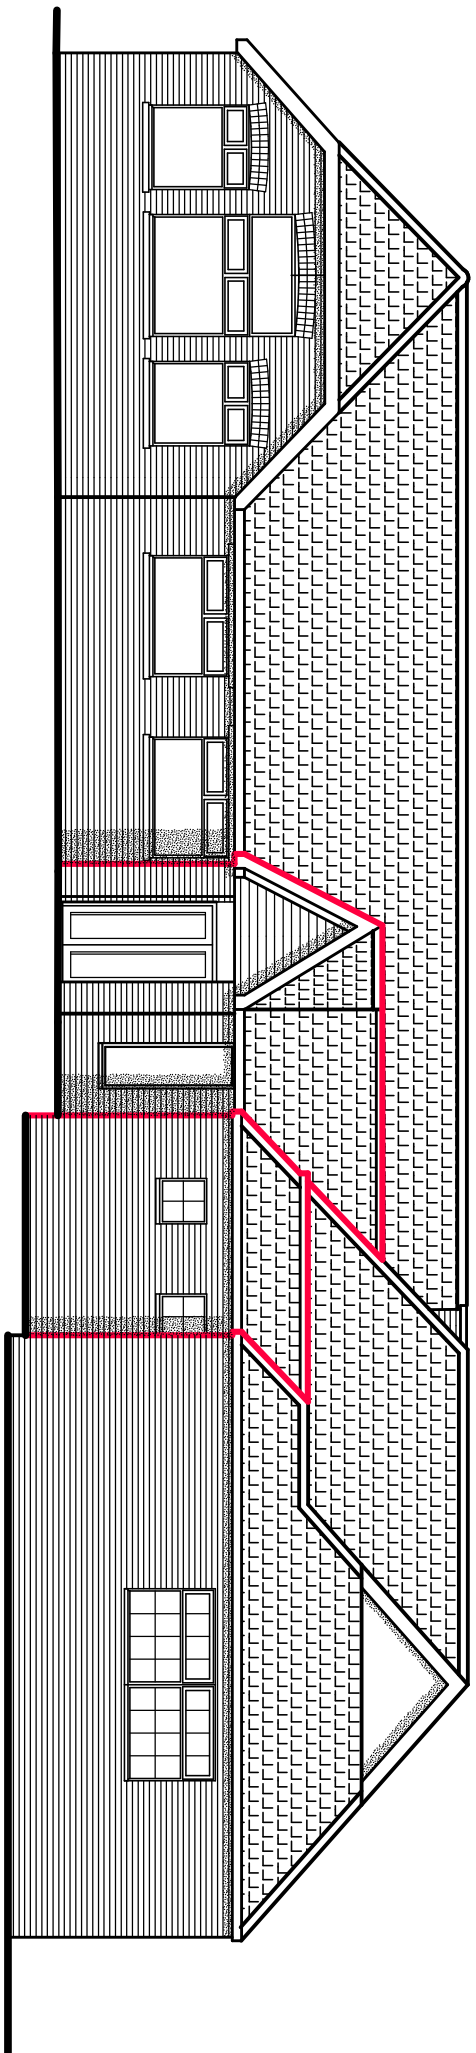

West Elevation 1:100

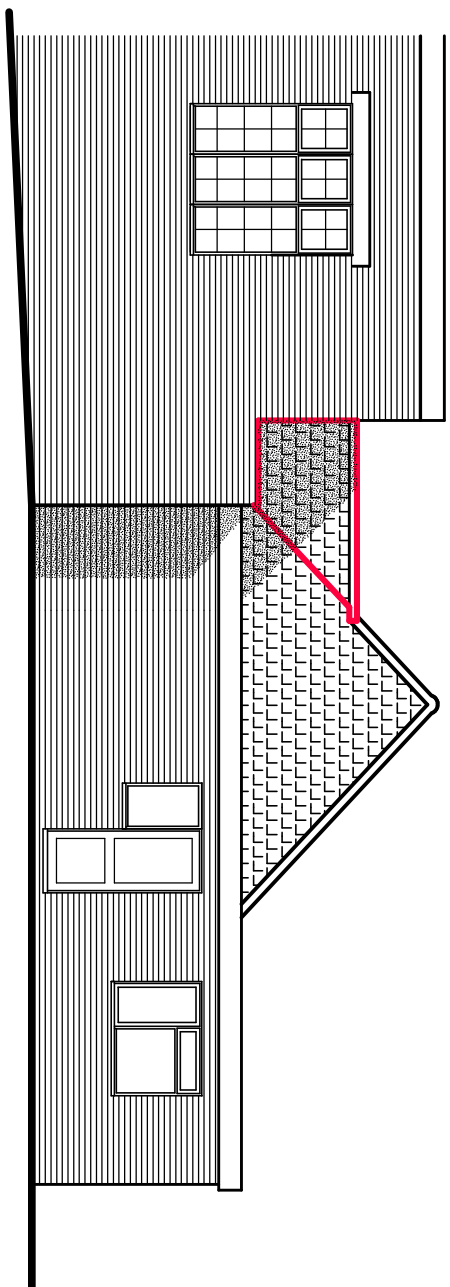

South Elevation 1:100

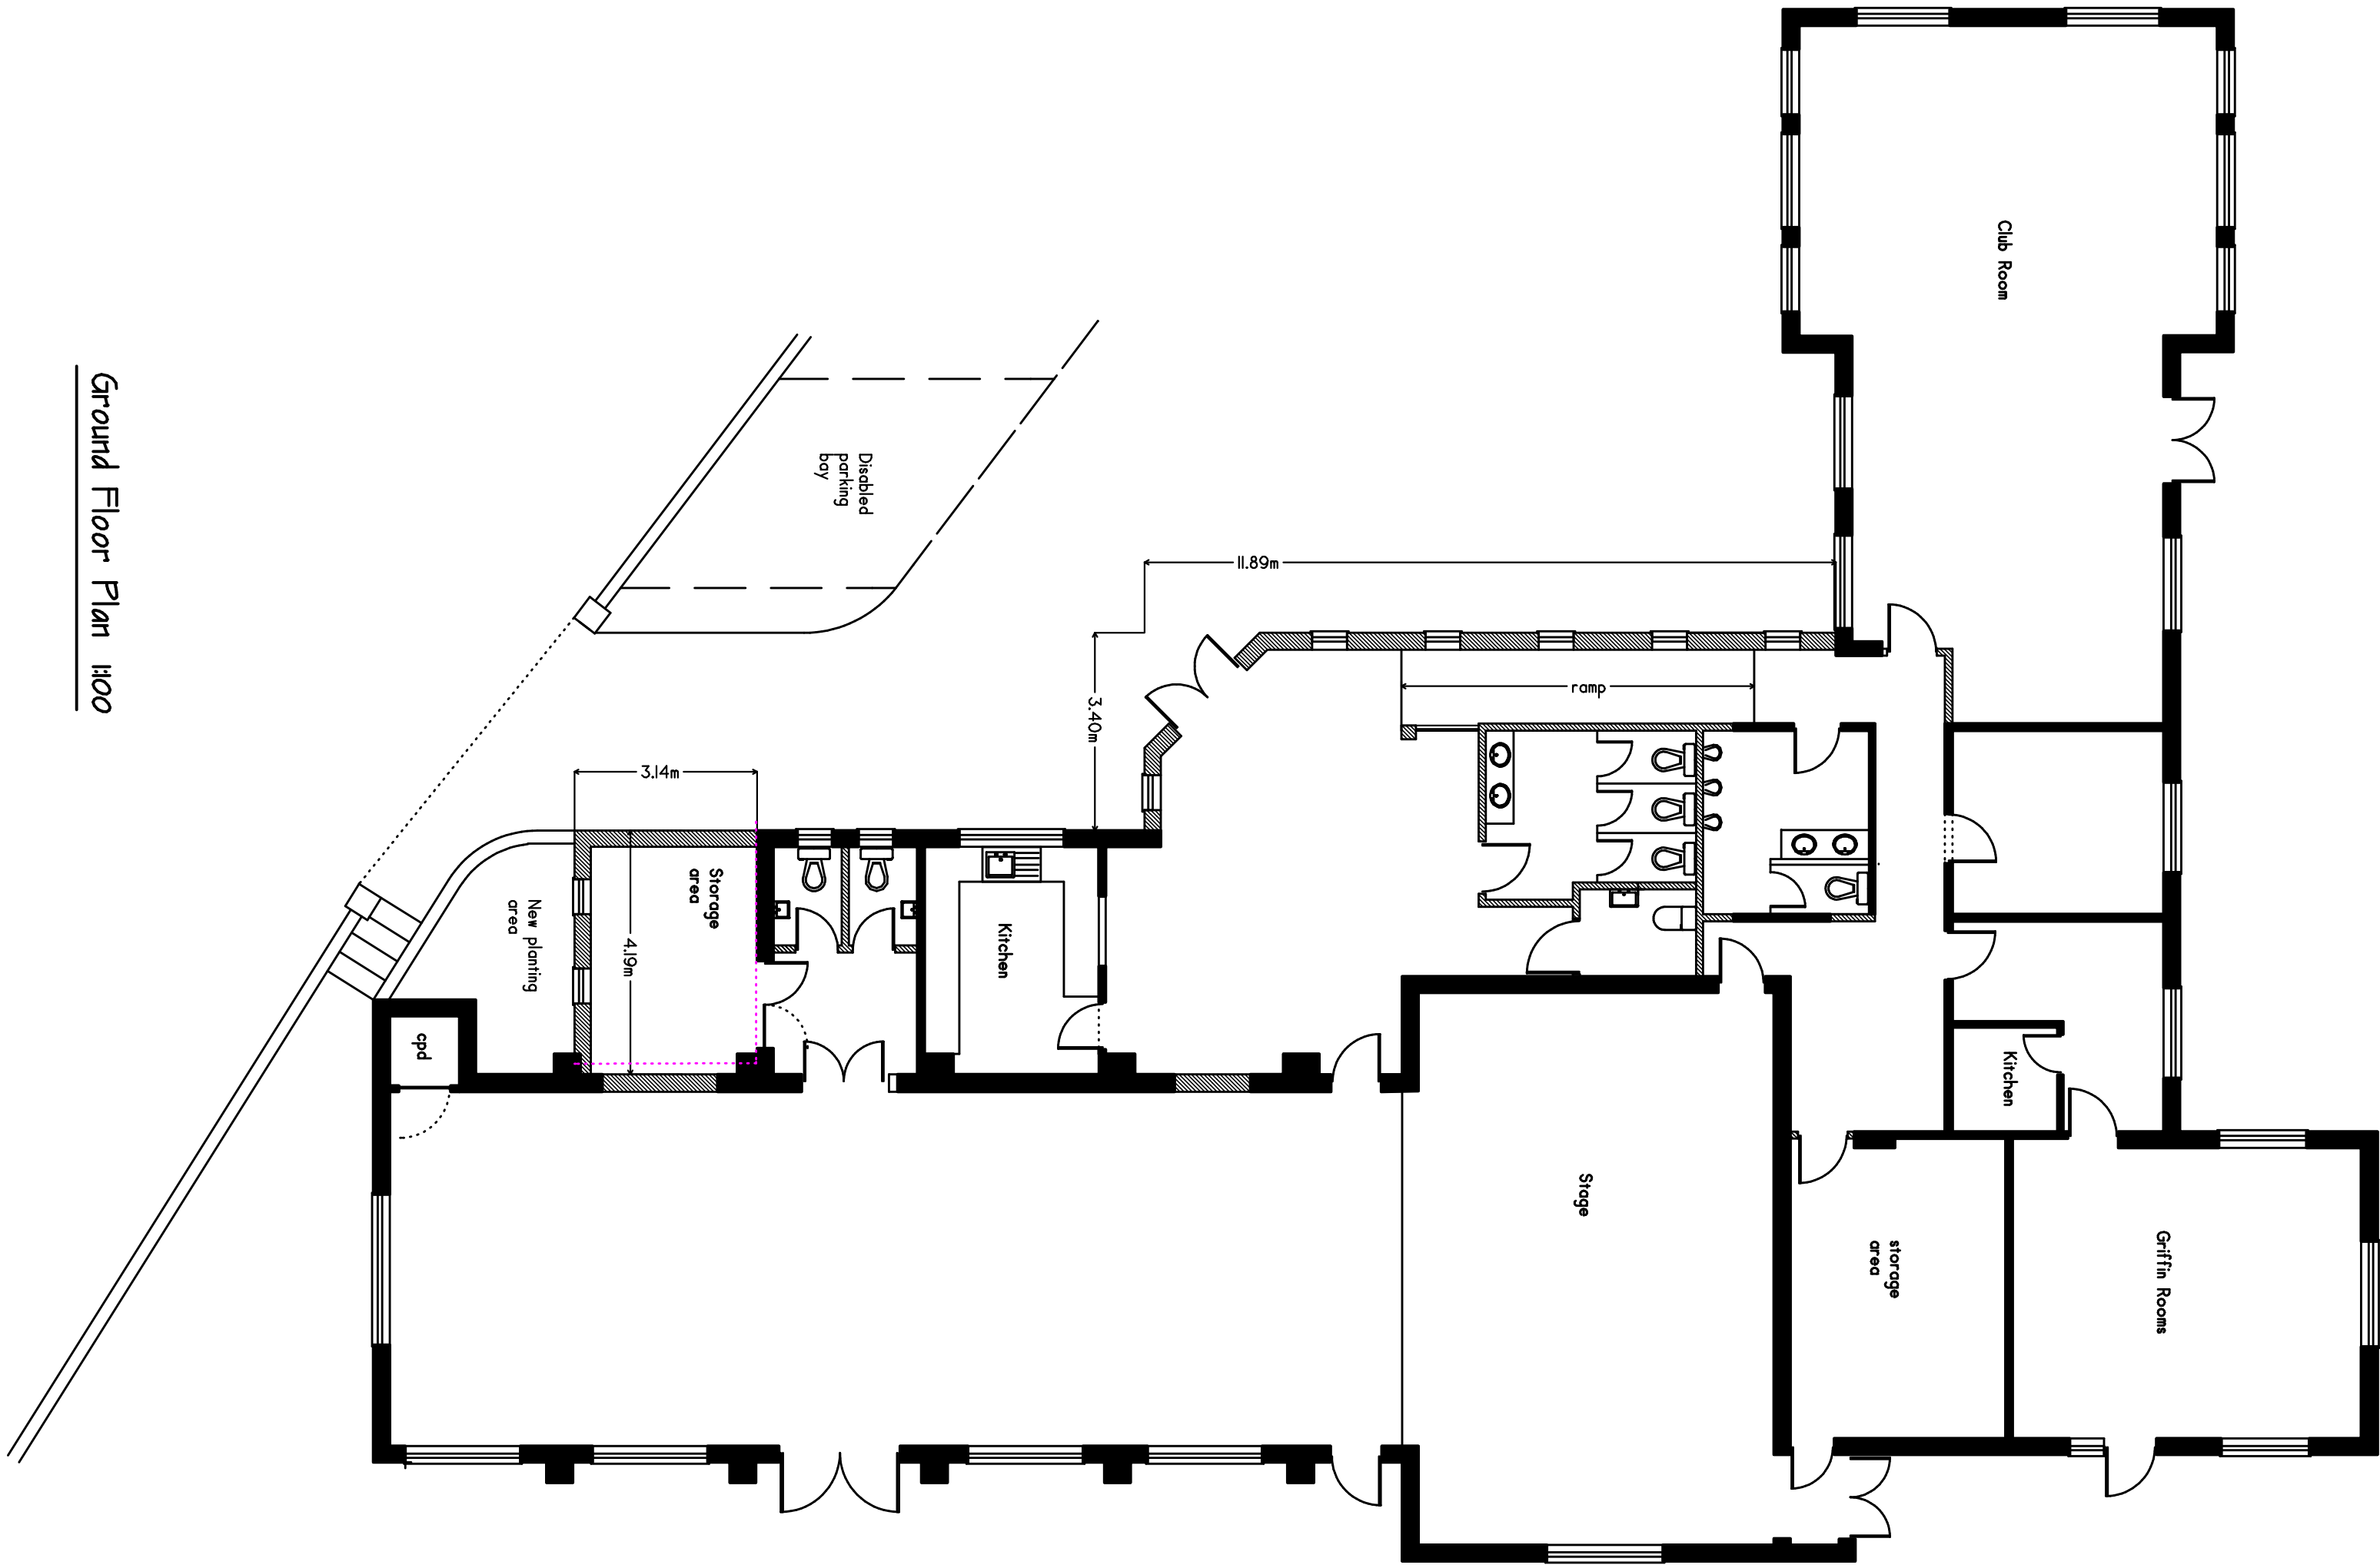

Ground Floor Plan 1:100

A	November 11	Minor amendments
	REV	DATE
DESCRIPTION		

CLIENT:
Ferring Village Hall
Ferring Street
Ferring
BN12 5JP

JOB TITLE:
Proposed extensions and alterations
to provide improved disabled access
and facilities

DRAWING TITLE:
Proposed Layout + elevations


Clive C. Gibbs
BUILDING CONSULTANT

30 Coleridge Close
Goring by Sea
Worthing, West Sussex

Telephone (01903) 243741

SCALE		As shown
DATE		August 11
DRAWN BY		CG
CHECKED BY		

DRAWING No.	REV
1111853-2	A

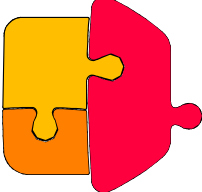

A1