






Existing Ground Floor Plan

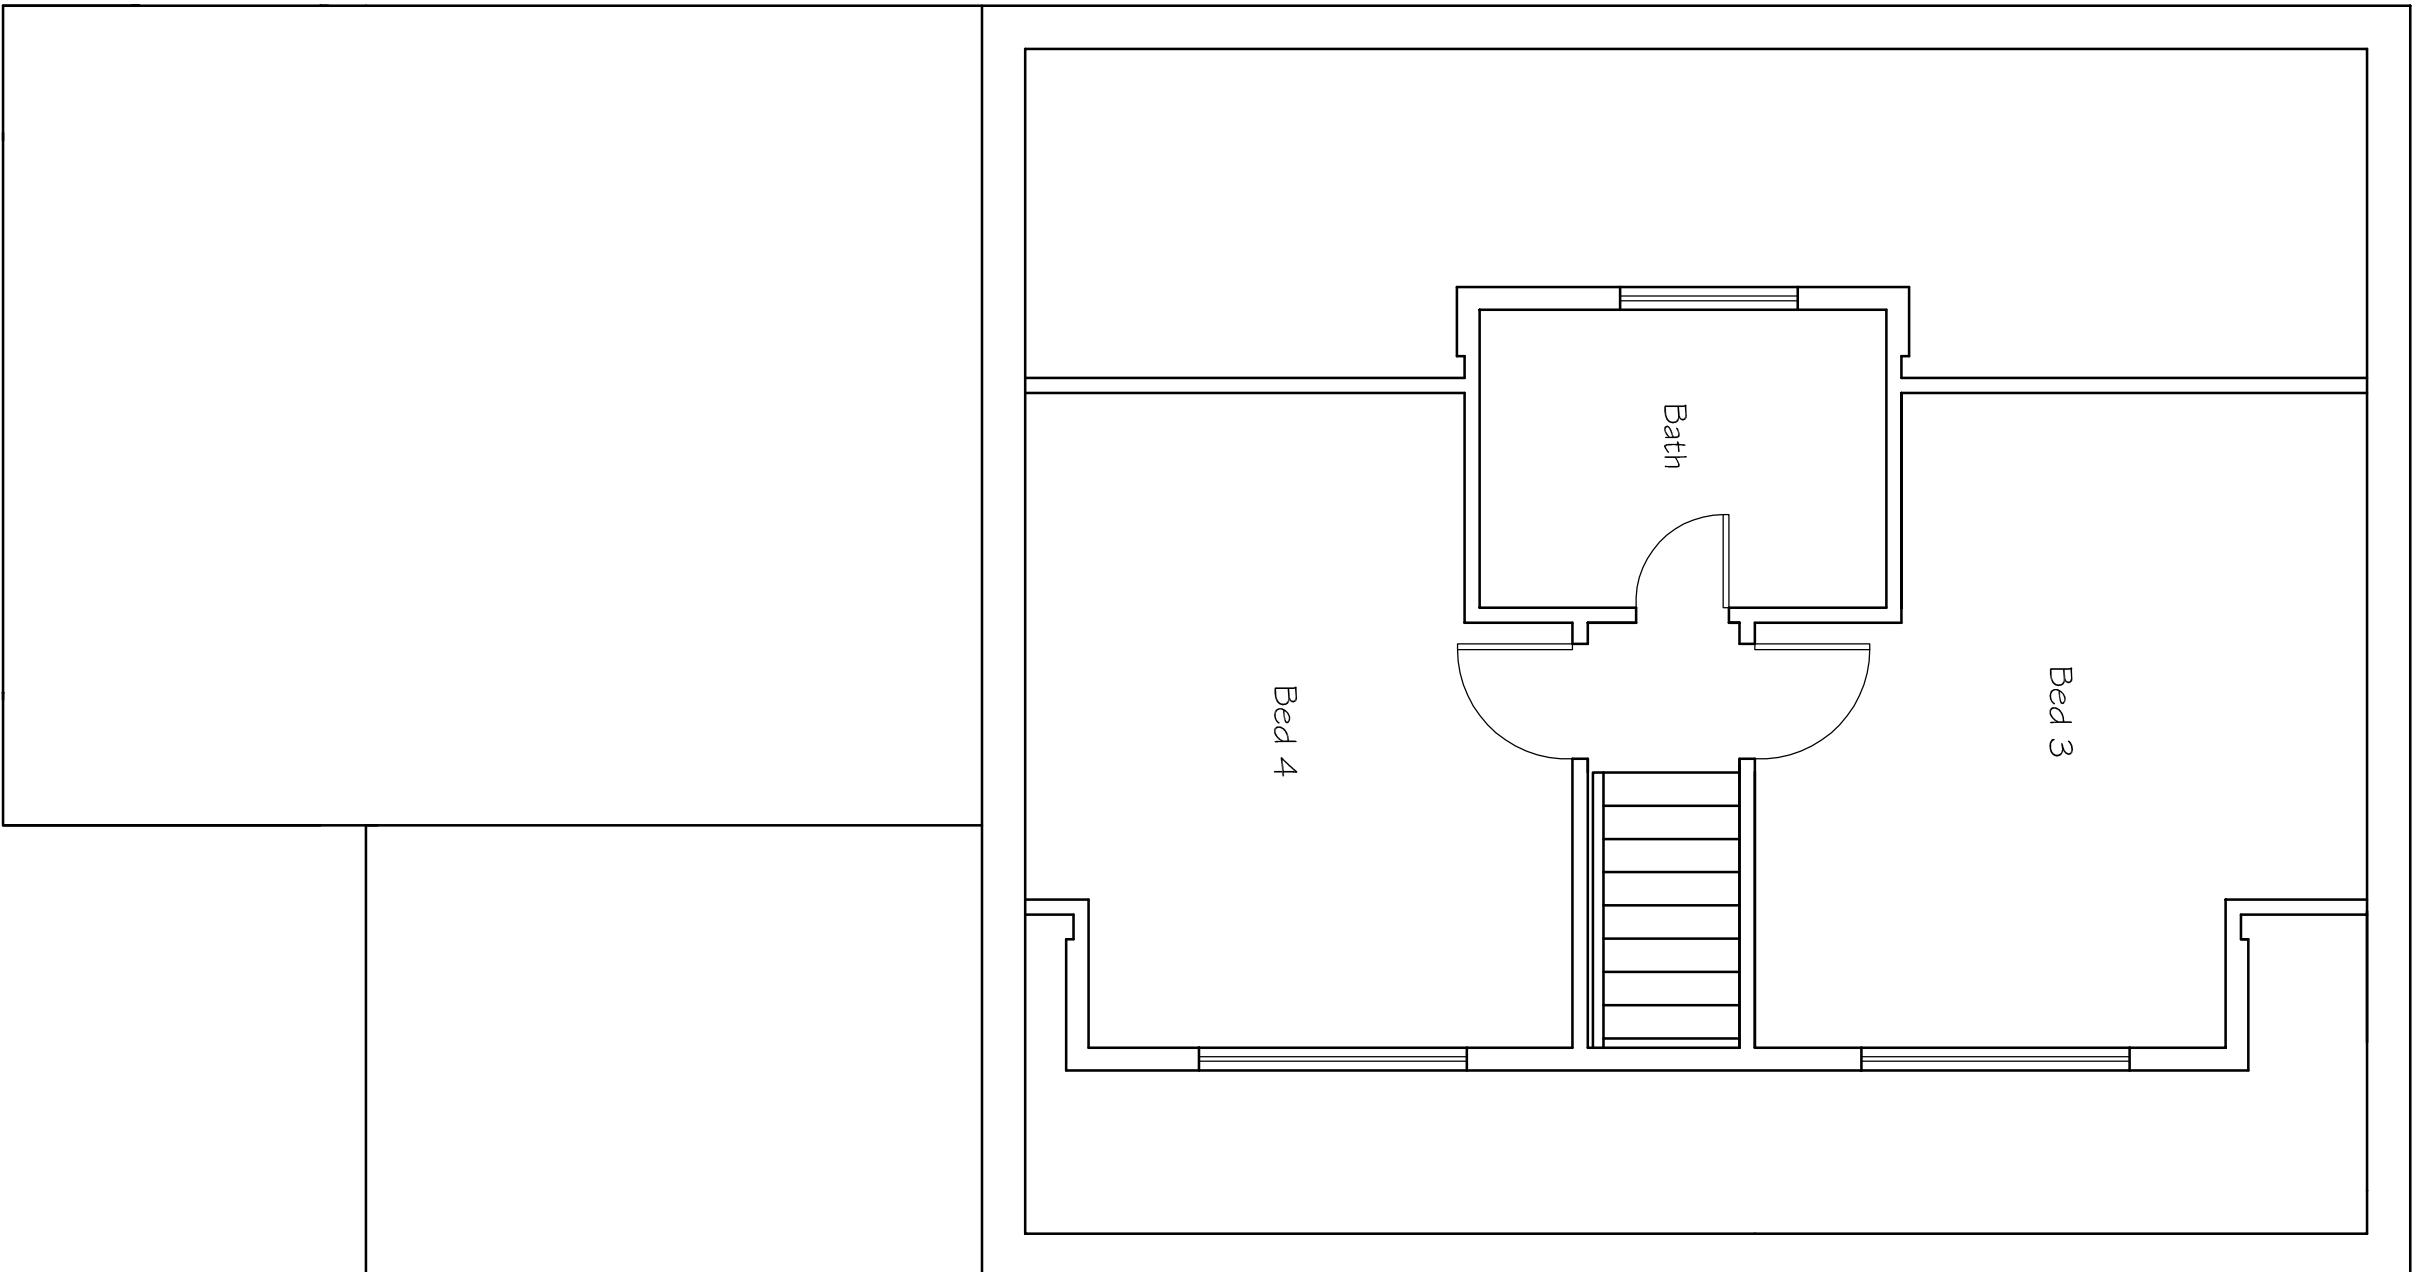


Existing First Floor Plan

 



Existing Roof Plan

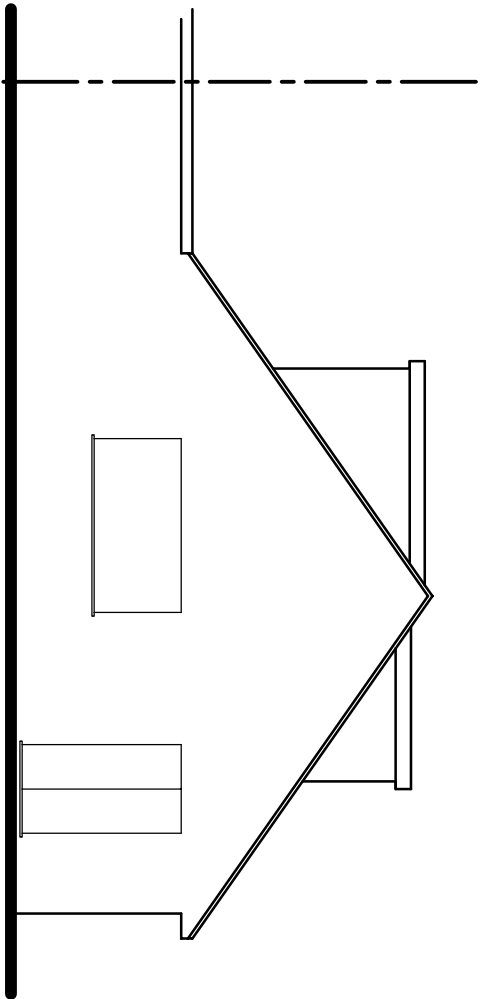

Existing Rear (North) Elevation

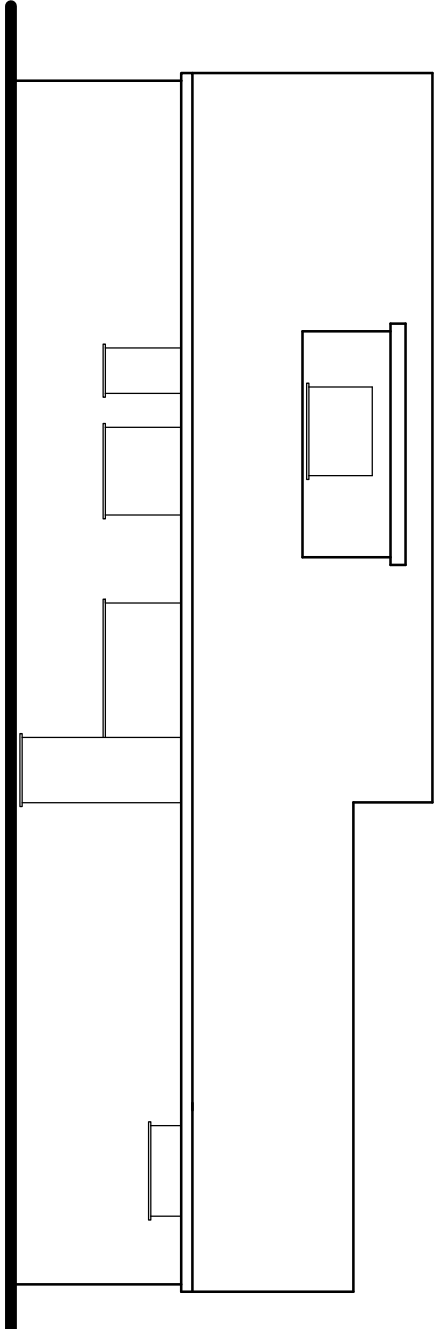

Existing Side (West) Elevation

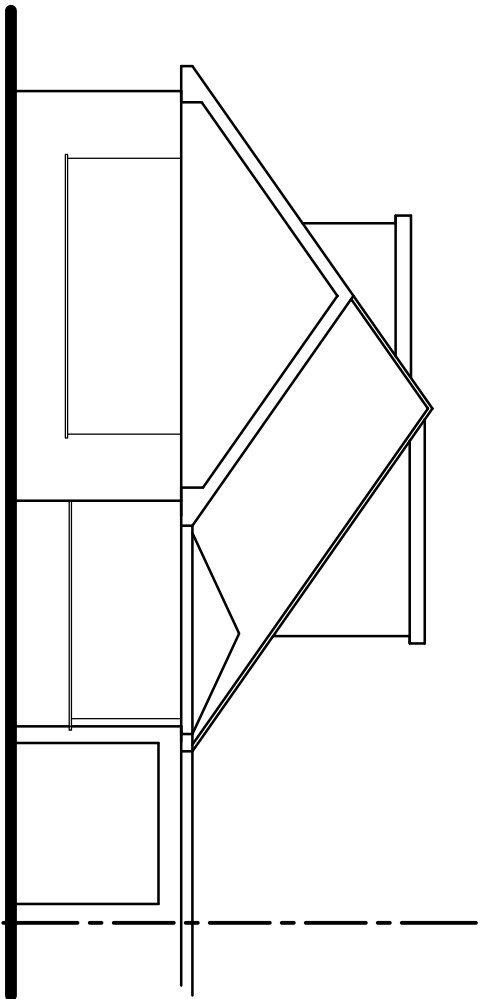 

Existing Front (South) Elevation

Tony Rogers Building Consultants Address: 40 Dawn Crescent, Upper Beeding West Sussex, BN44 3WH Telephone: 01903 815225 Fax: 01903 815225		
Rev:	Date:	Revision Description:
Client: Mr R Shaw		
Address: 4 Chalet Gardens Ferring West Sussex BN12 5PD		
Project: Proposed enlarged side dormer		
Scale: 1:50 1:100 Paper Size A1		
Date: September 2017		
Drawing No: 14/987/01		
Drawn By: AWR	Revision:	