




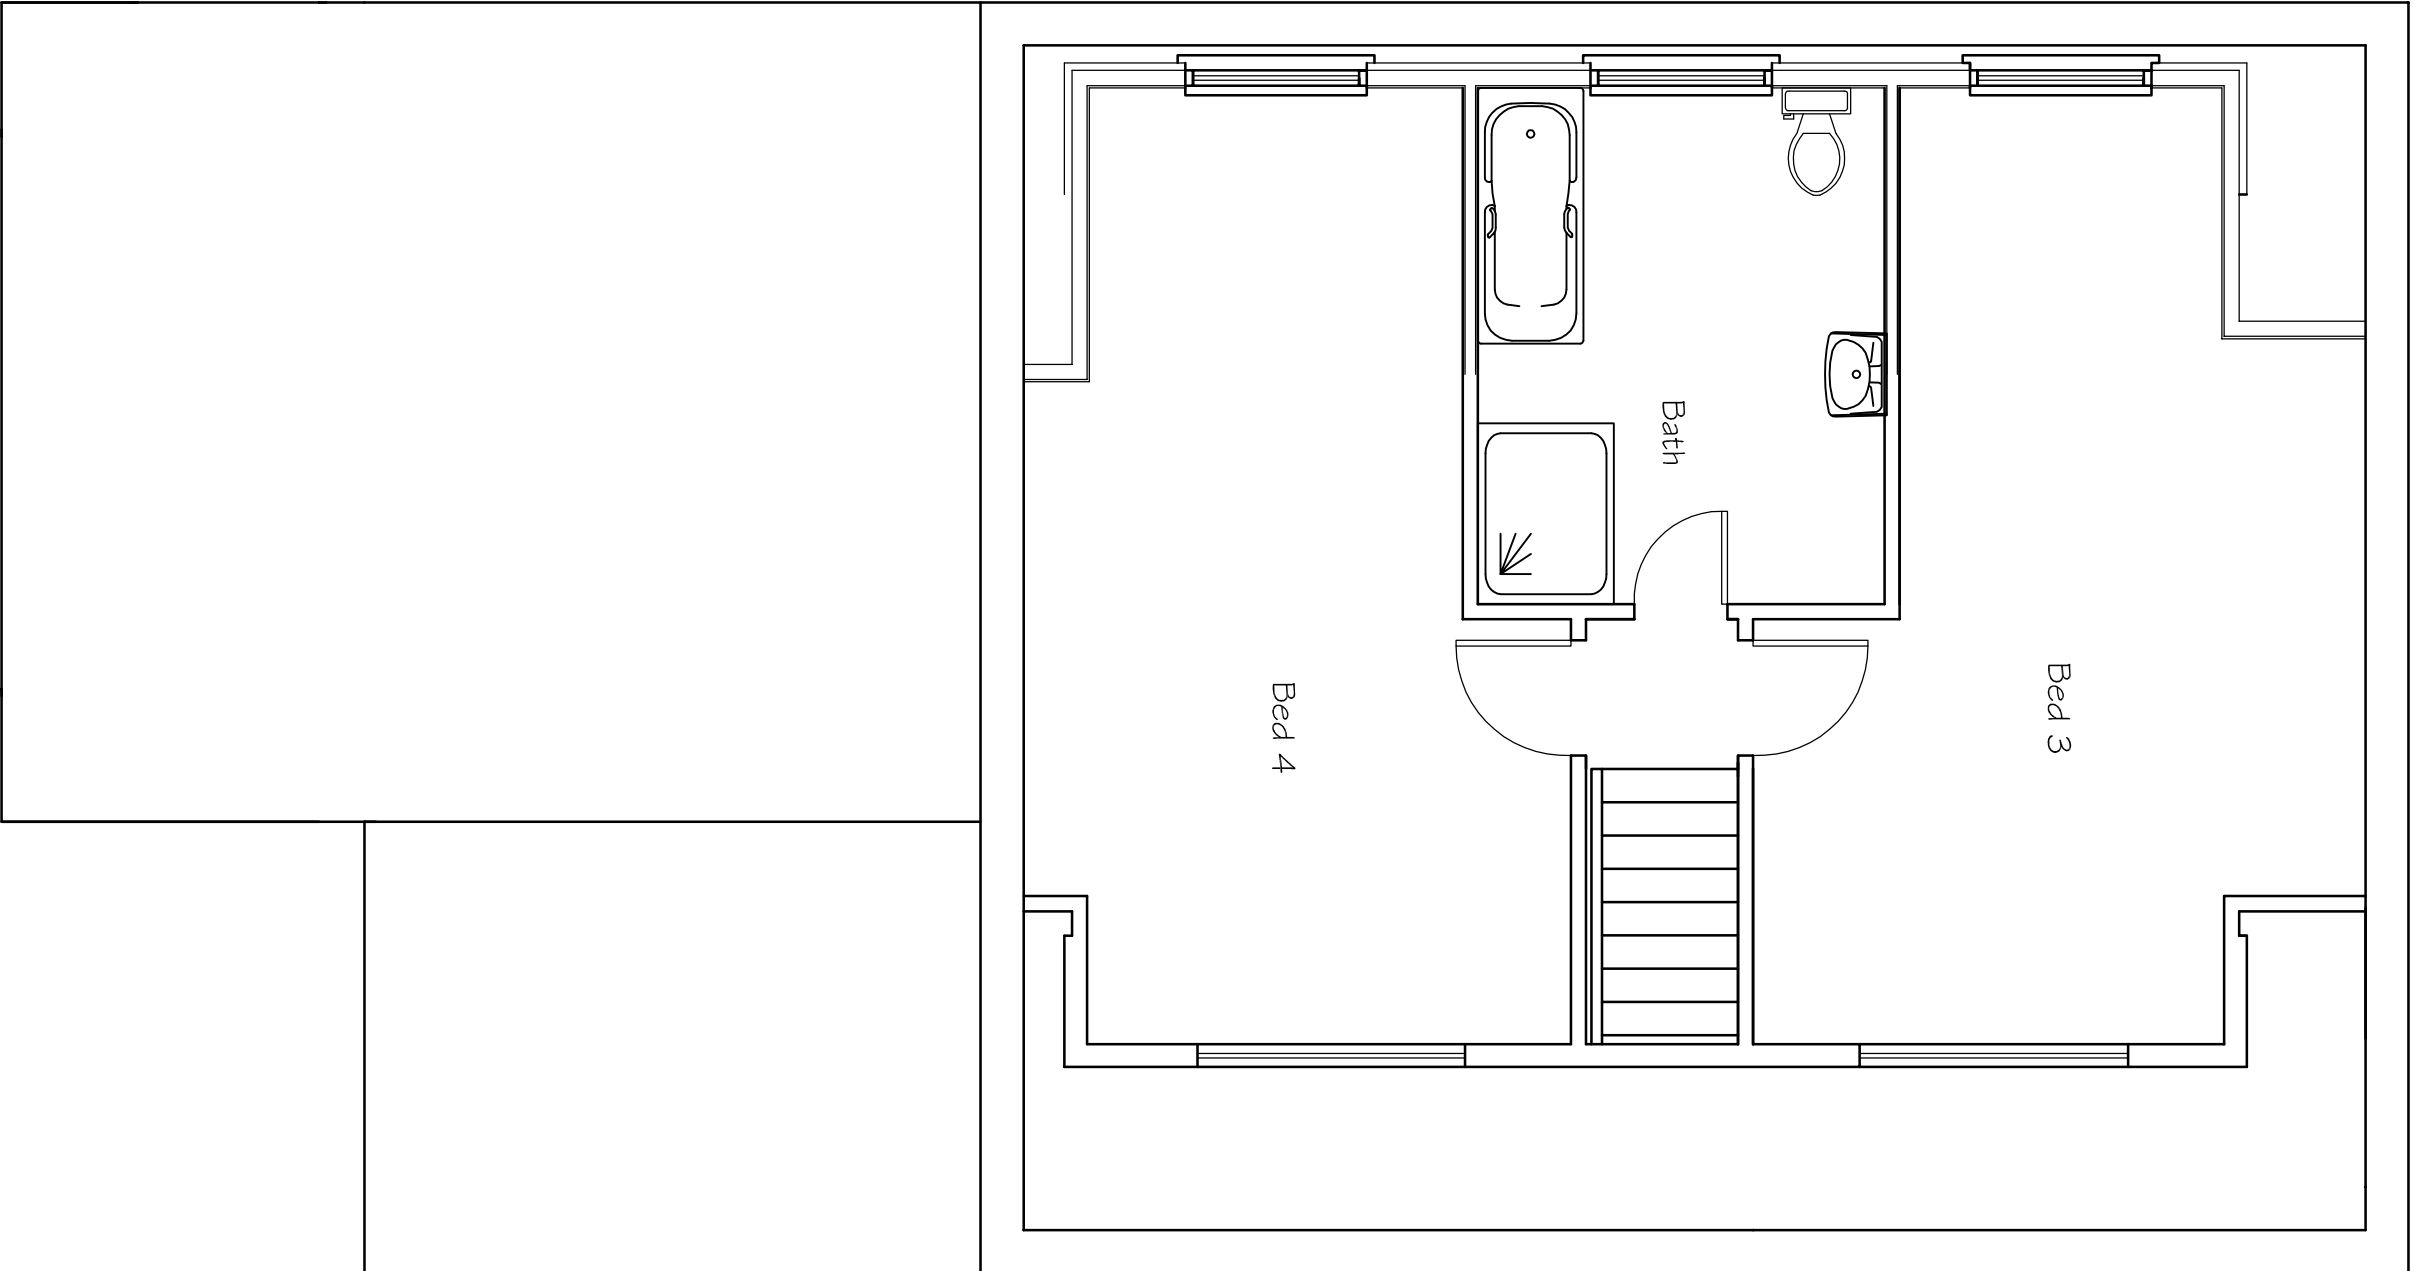

Proposed First Floor Plan

 


Proposed Roof Plan

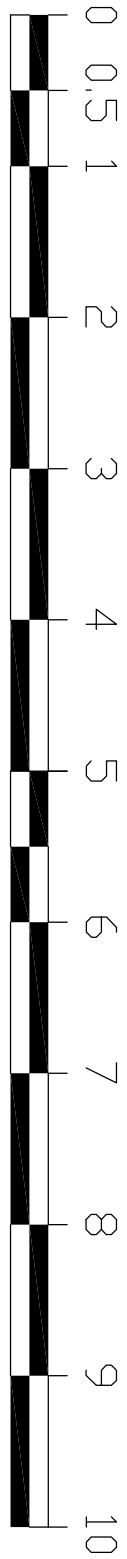


SCALE 1:50


Note: All materials to match
the existing

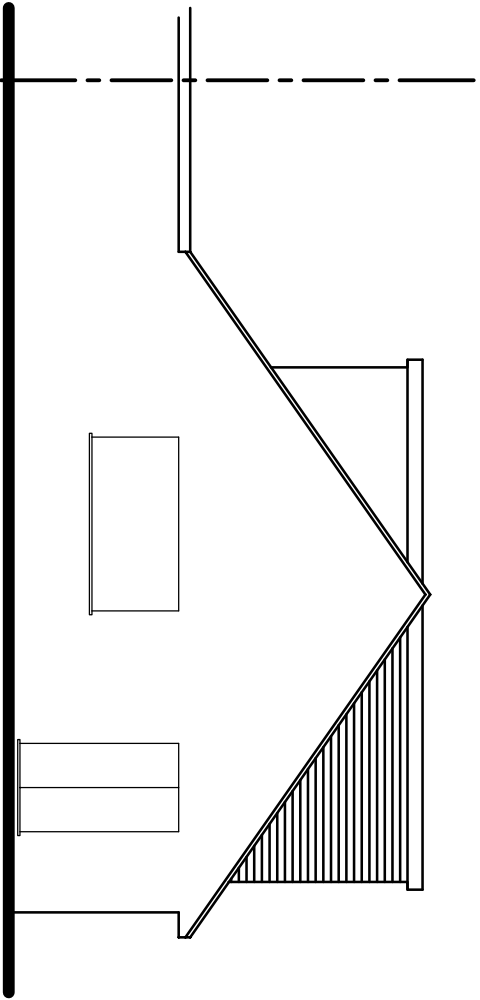


Proposed Rear (North) Elevation

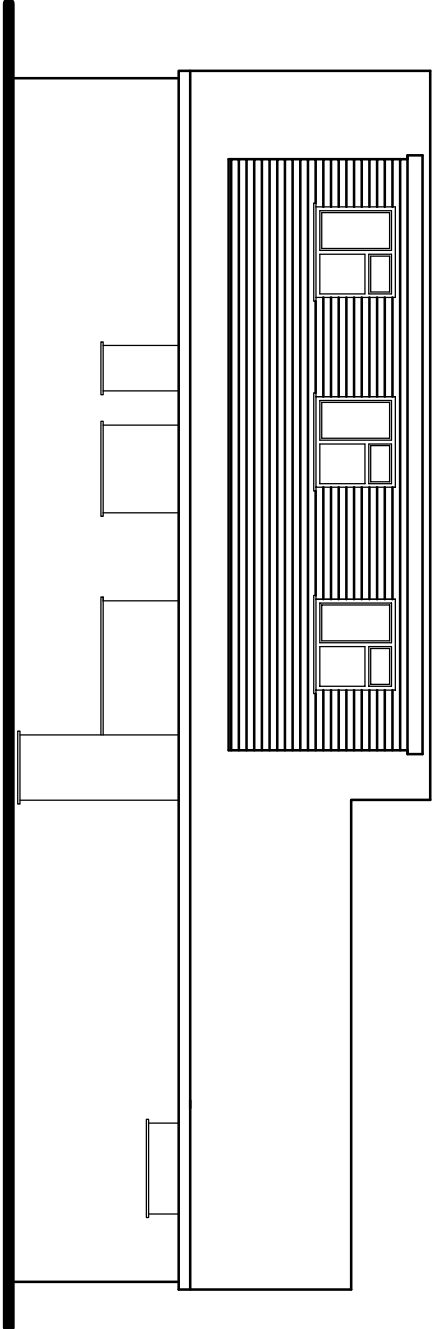

Proposed Side (West) Elevation

 

SCALE 1:100

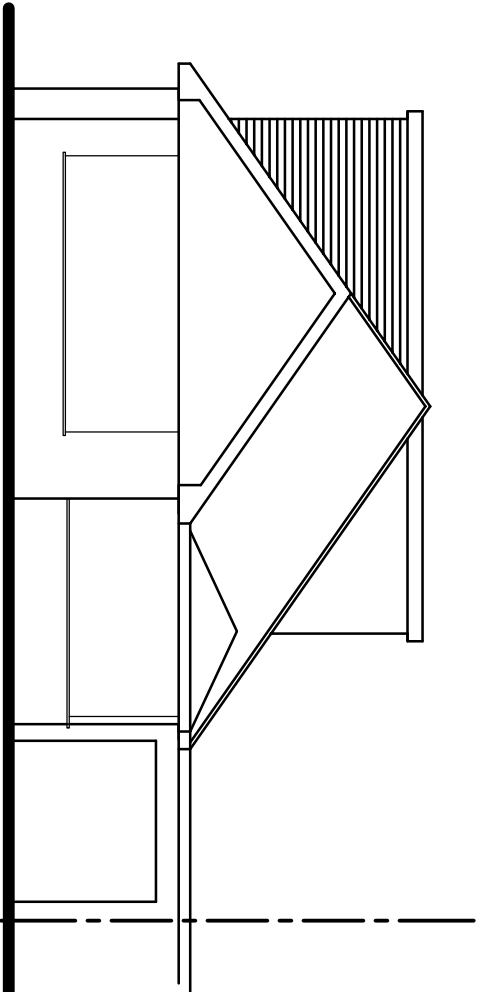

Proposed Front (South) Elevation

Tony Rogers
Building Consultants

Address: 40 Dawn Crescent, Upper Beeding
West Sussex, BN44 3WH
Telephone: 01903 815225 Fax: 01903 815225

Rev.	Date	Revision Description

Client: Mr R Shaw

Address: 4 Chalet Gardens
Ferring
West Sussex
BN12 5PD

Project: Proposed enlarged
side dormer

Scale: 1:50 1:100
Paper Size A1

Date: September 2017

Drawing No: 14/987/02

Drawn By: AWR

Revision: