





EXISTING FLOOR PLANS 1:50


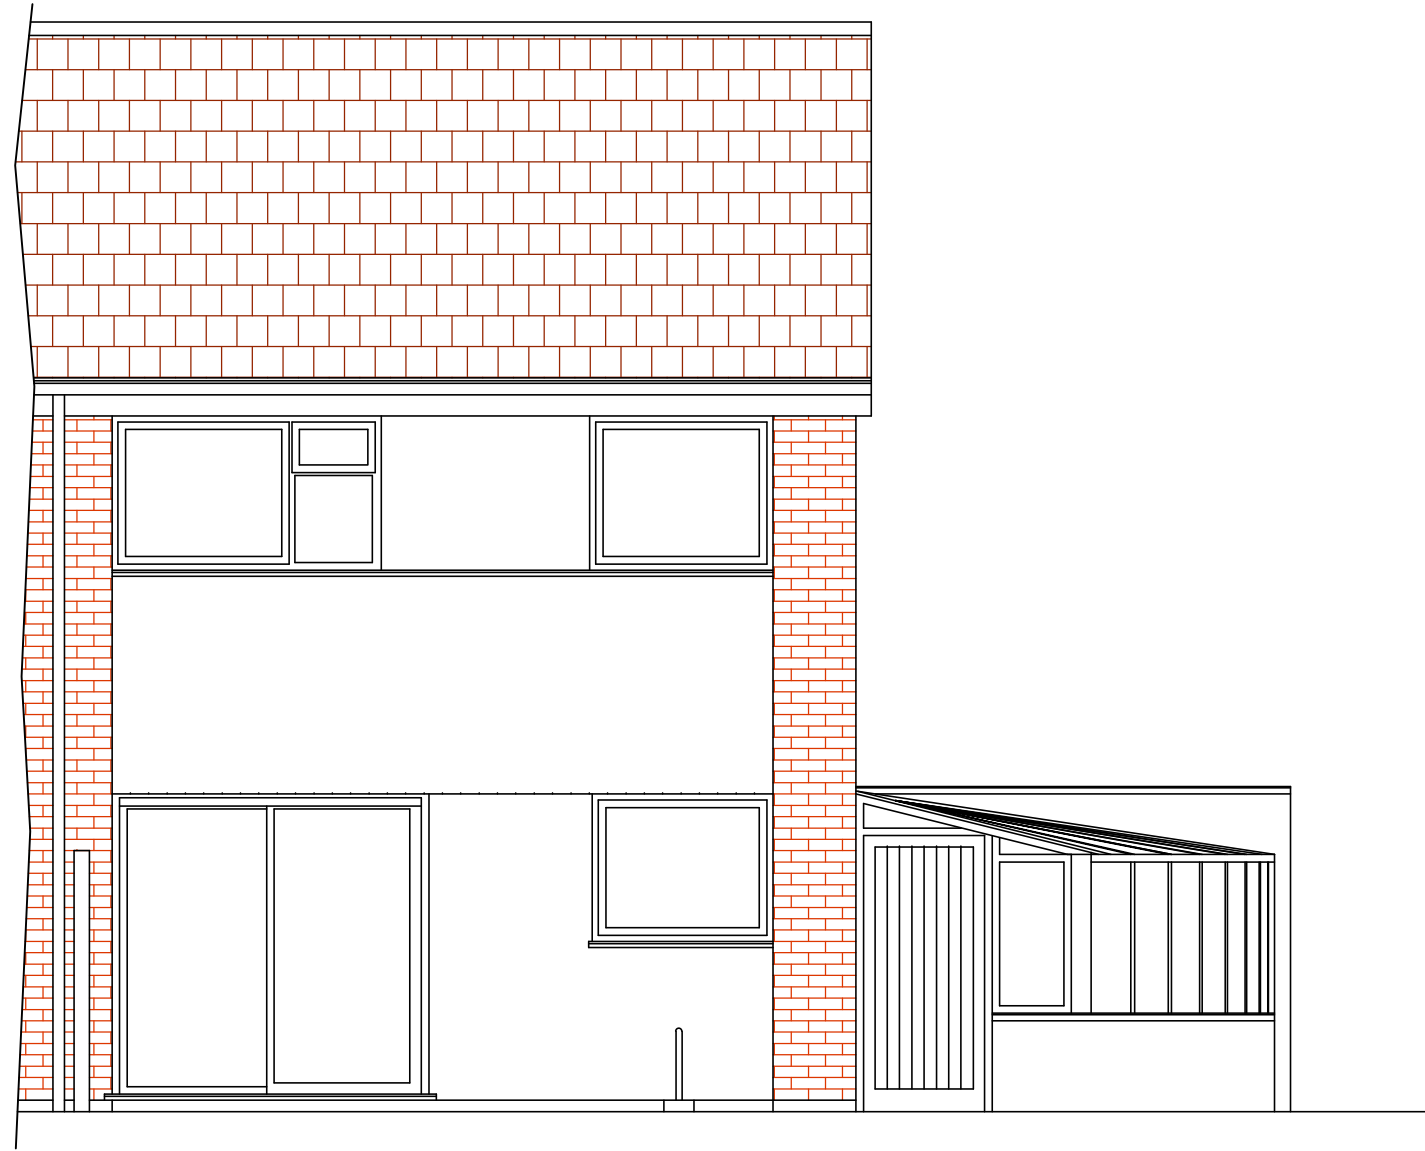


REAR ELEVATION
South

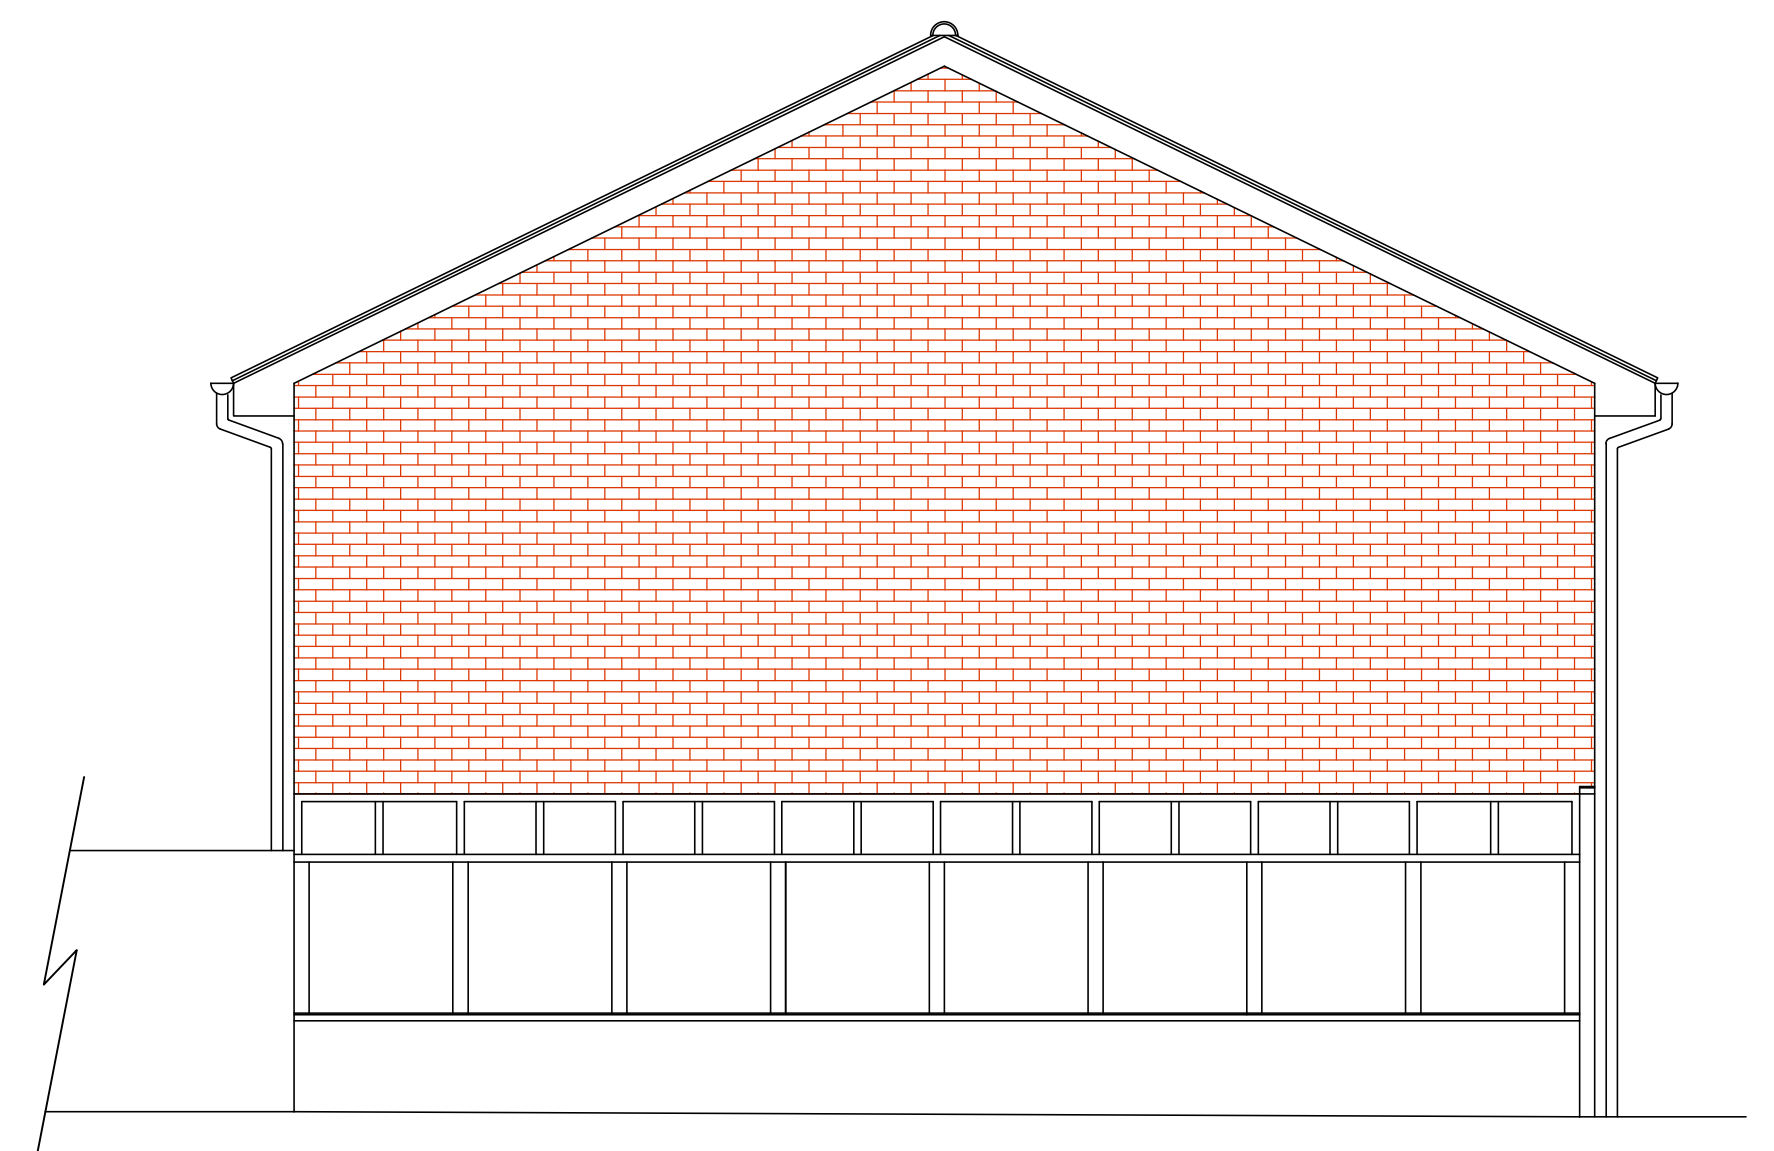


SIDE ELEVATION
West


EXISTING ELEVATIONS 1:100

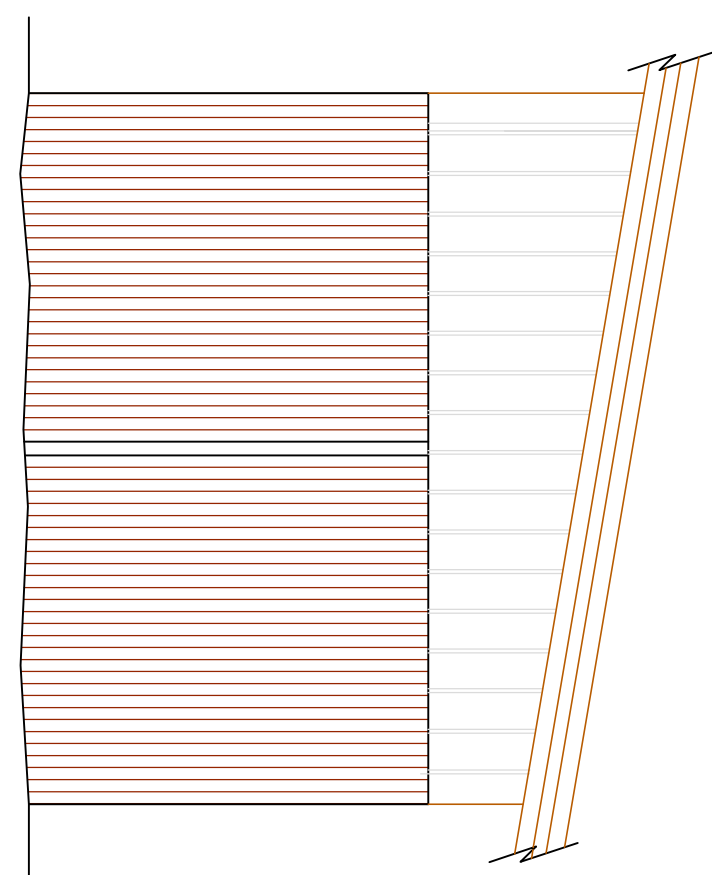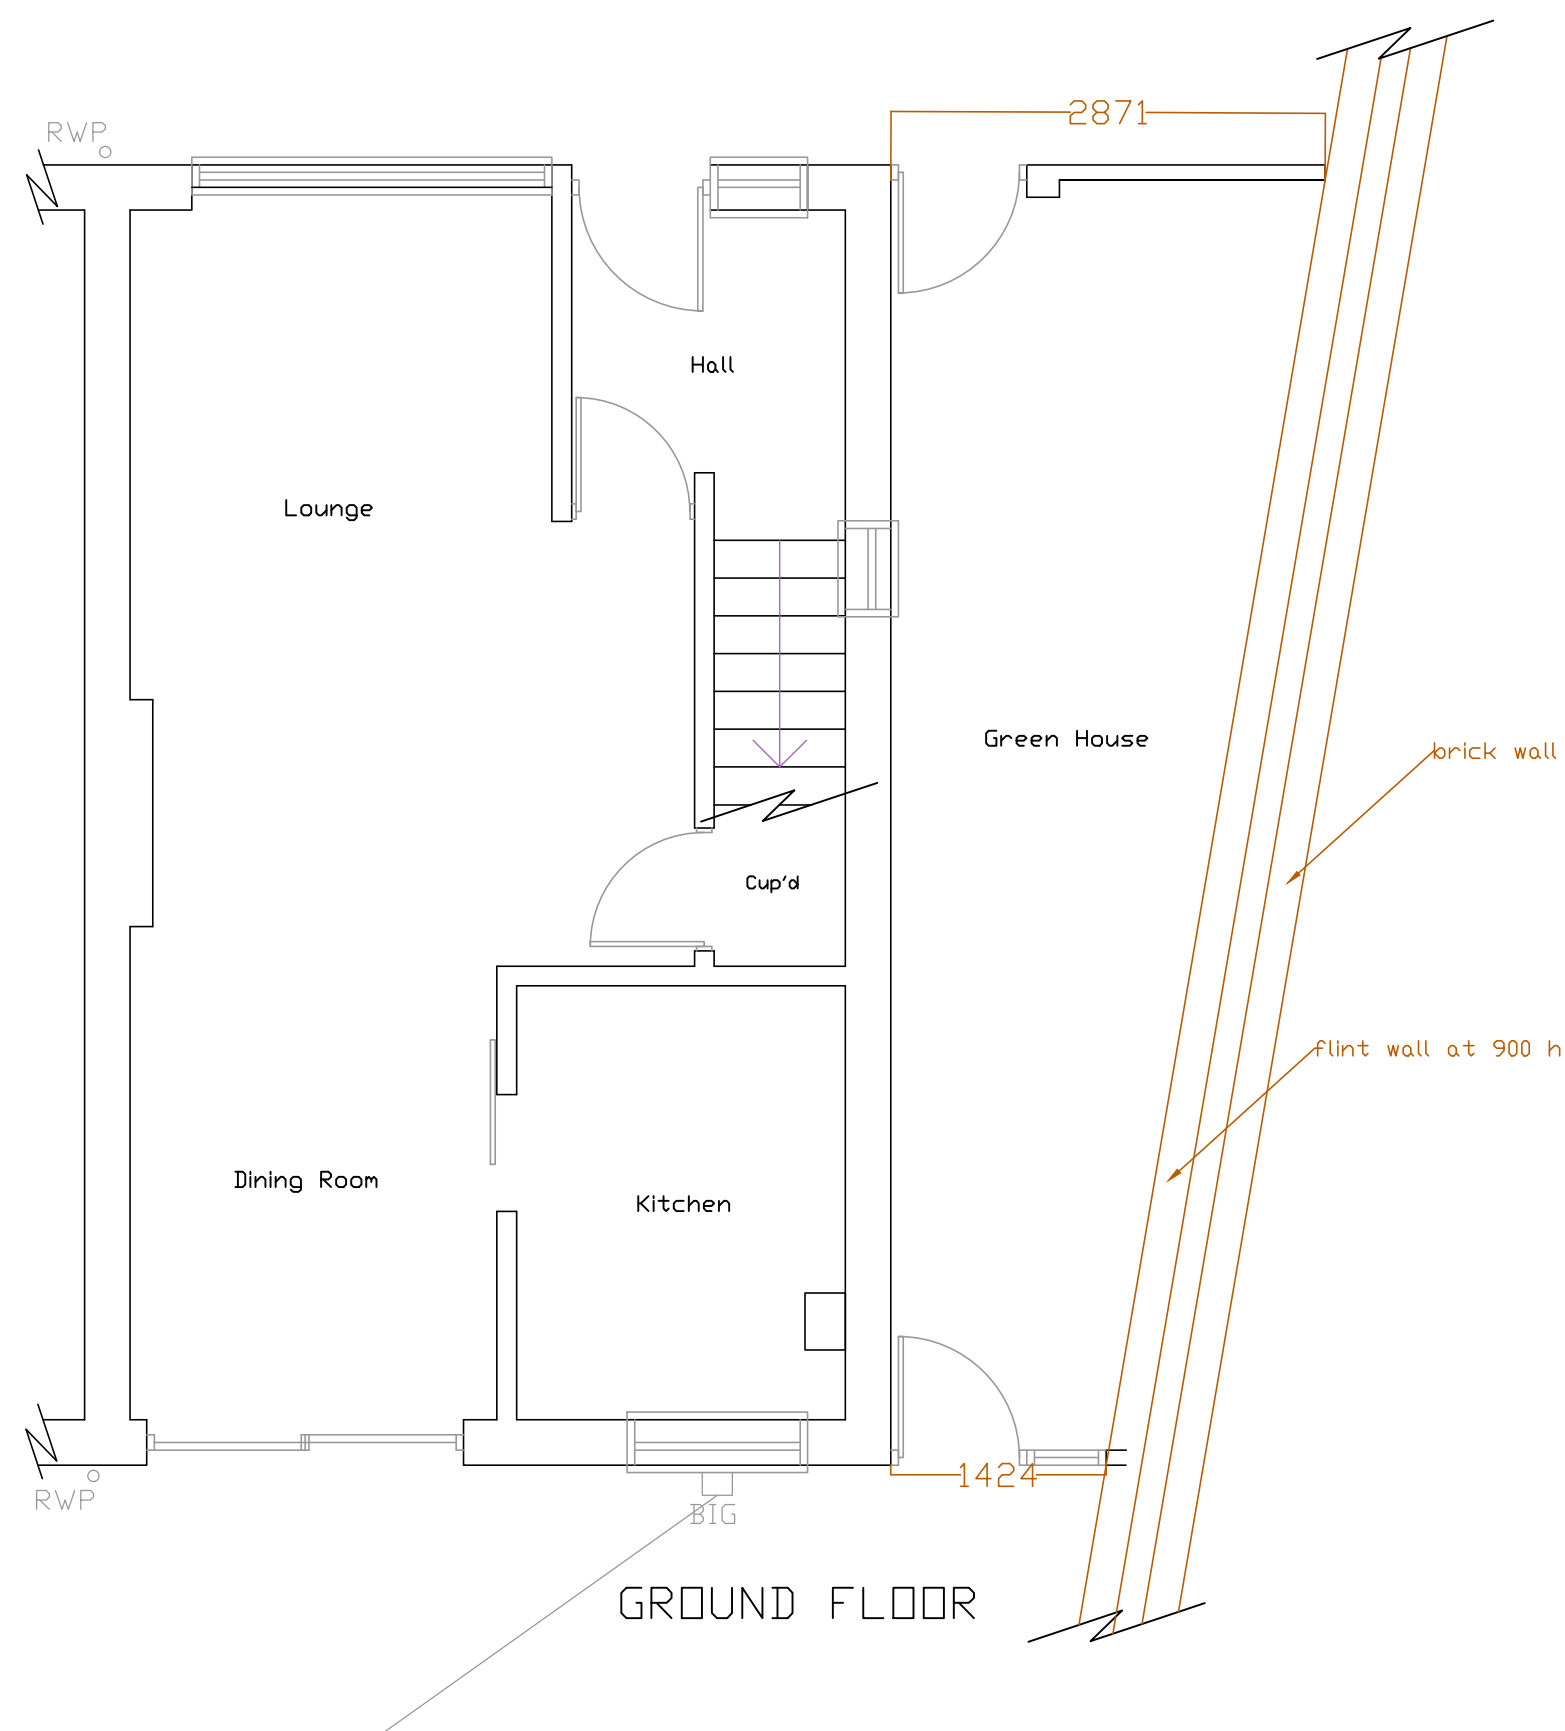

EXISTING ROOF PLAN 1:100

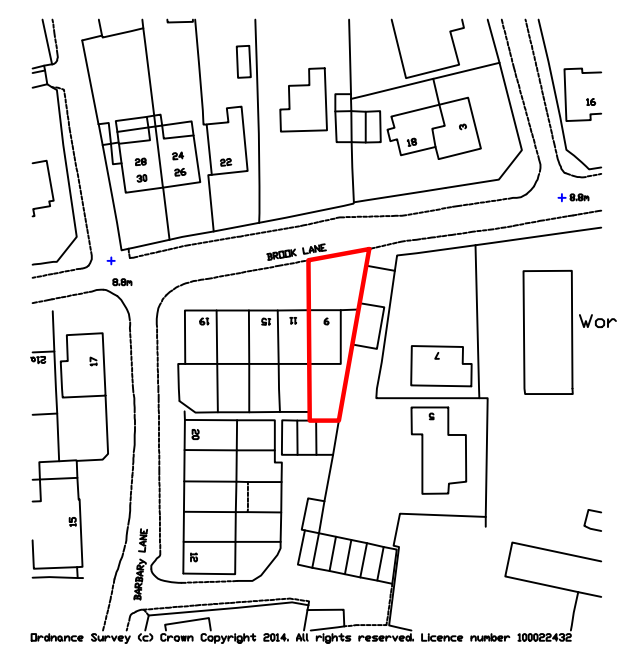

LOCATION 1:1250

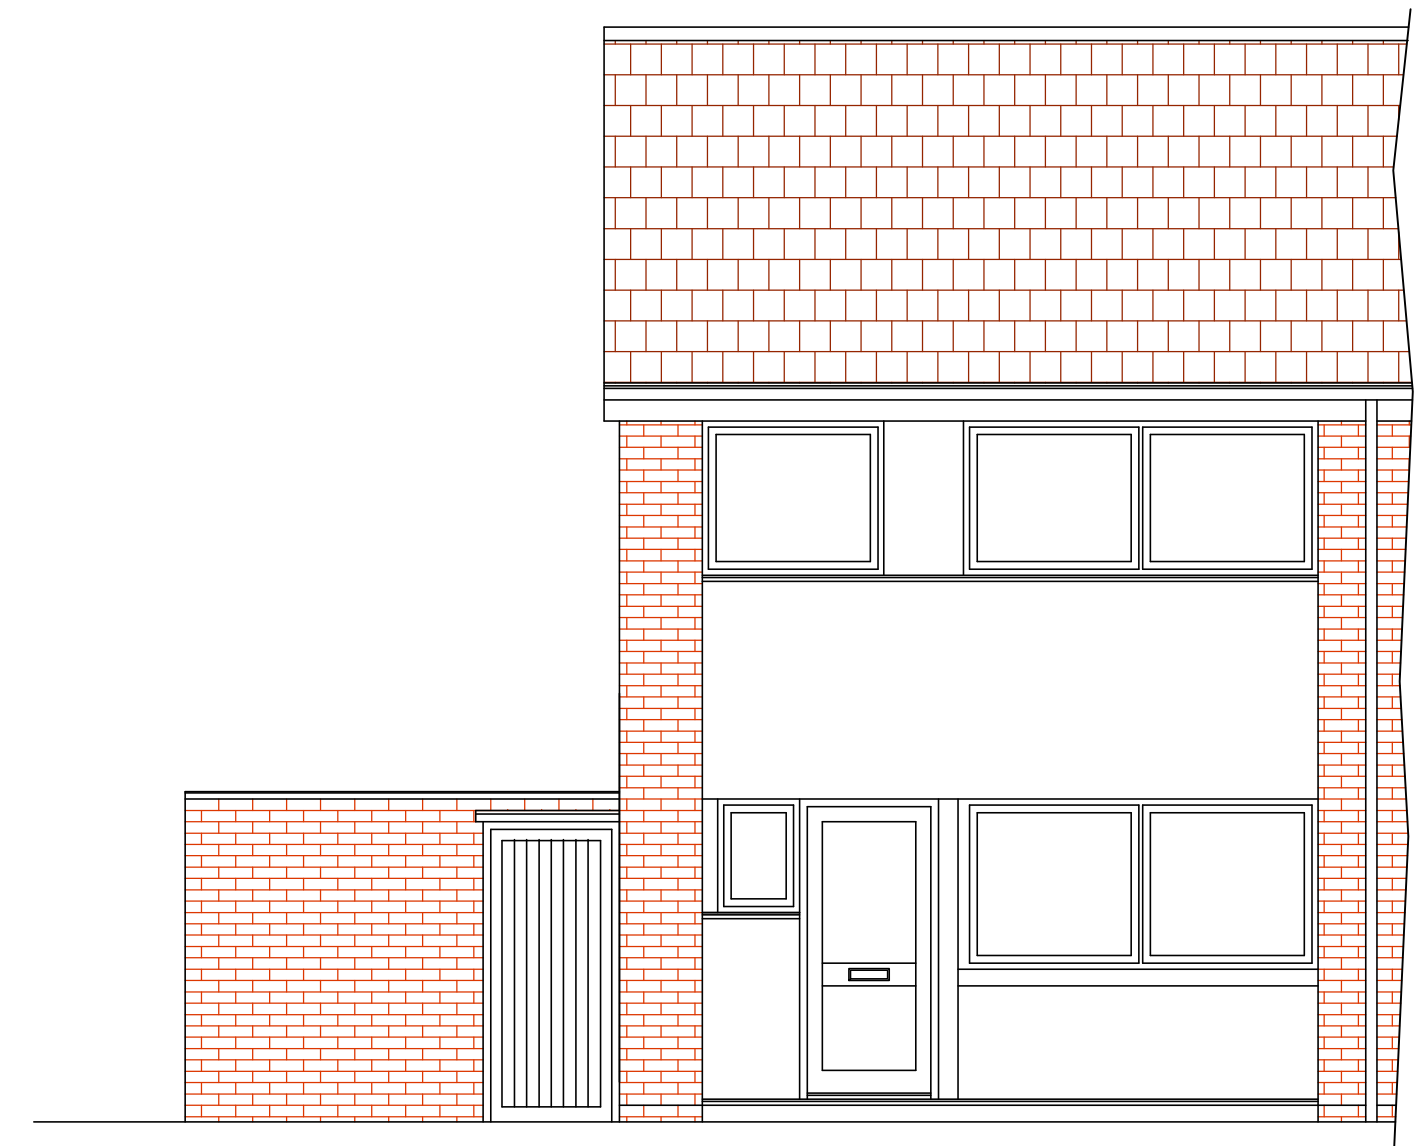

FRONT ELEVATION
North

All dimensions to be checked on site prior to commencement of work, except for planning purposes.			
This drawing is the copyright of CALDOTECH LTD and may not be copied, altered or reproduced in any way without written authority.			
CALDOTECH LTD 11 THE PARADE WILLOWHAYNE CRESCENT EAST PRESTON WEST SUSSEX BN16 1NS Telephone 01903 859176			
EXISTING FLOOR PLANS, ELEVATIONS, ROOF PLAN & LOCATION 9 Brook Lane Ferring West Sussex BN12 5HZ			
CLIENT Mr M Anirpashole			
Issue	Details	By	Date
SCALE	AS SHOWN on A1		
DATE	13/05/14		
DRAWING NUMBER	14001/01		