



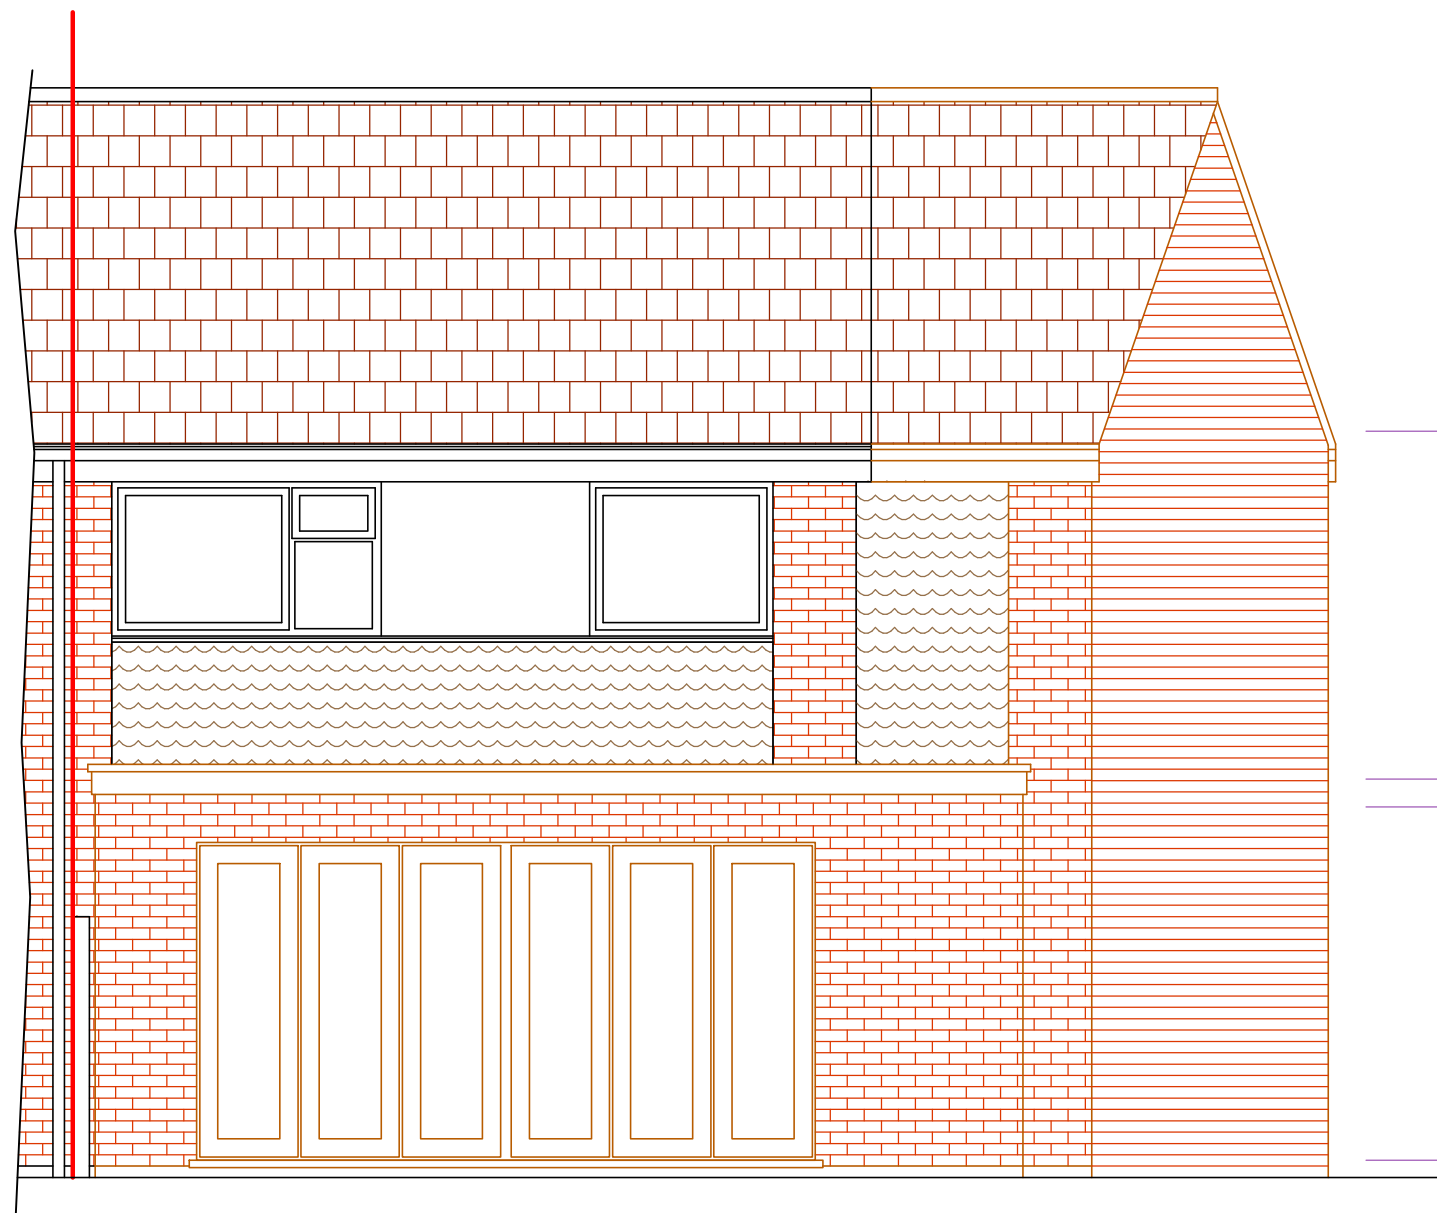

REAR ELEVATION
South

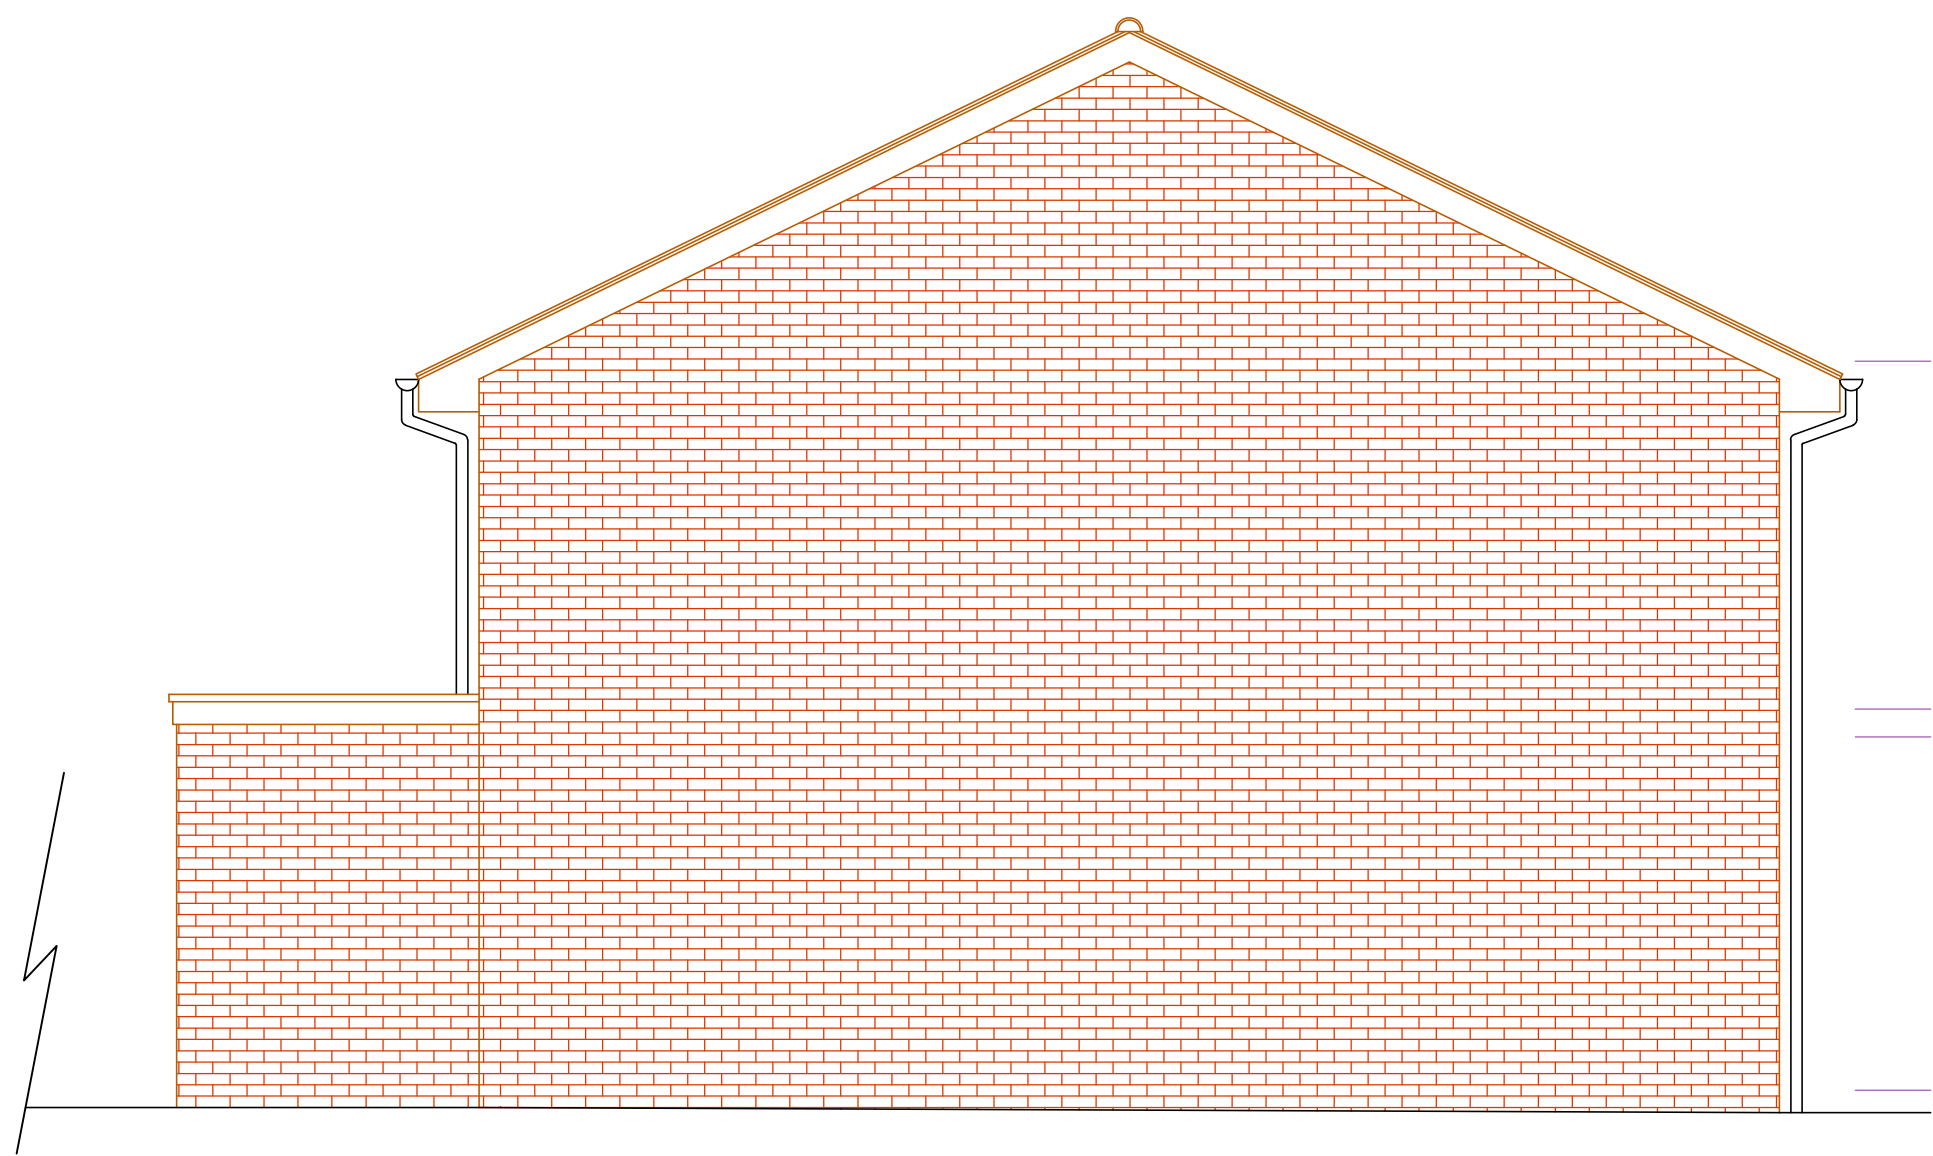


SIDE ELEVATION
East




FRONT ELEVATION
North

PROPOSED ELEVATIONS 1:50

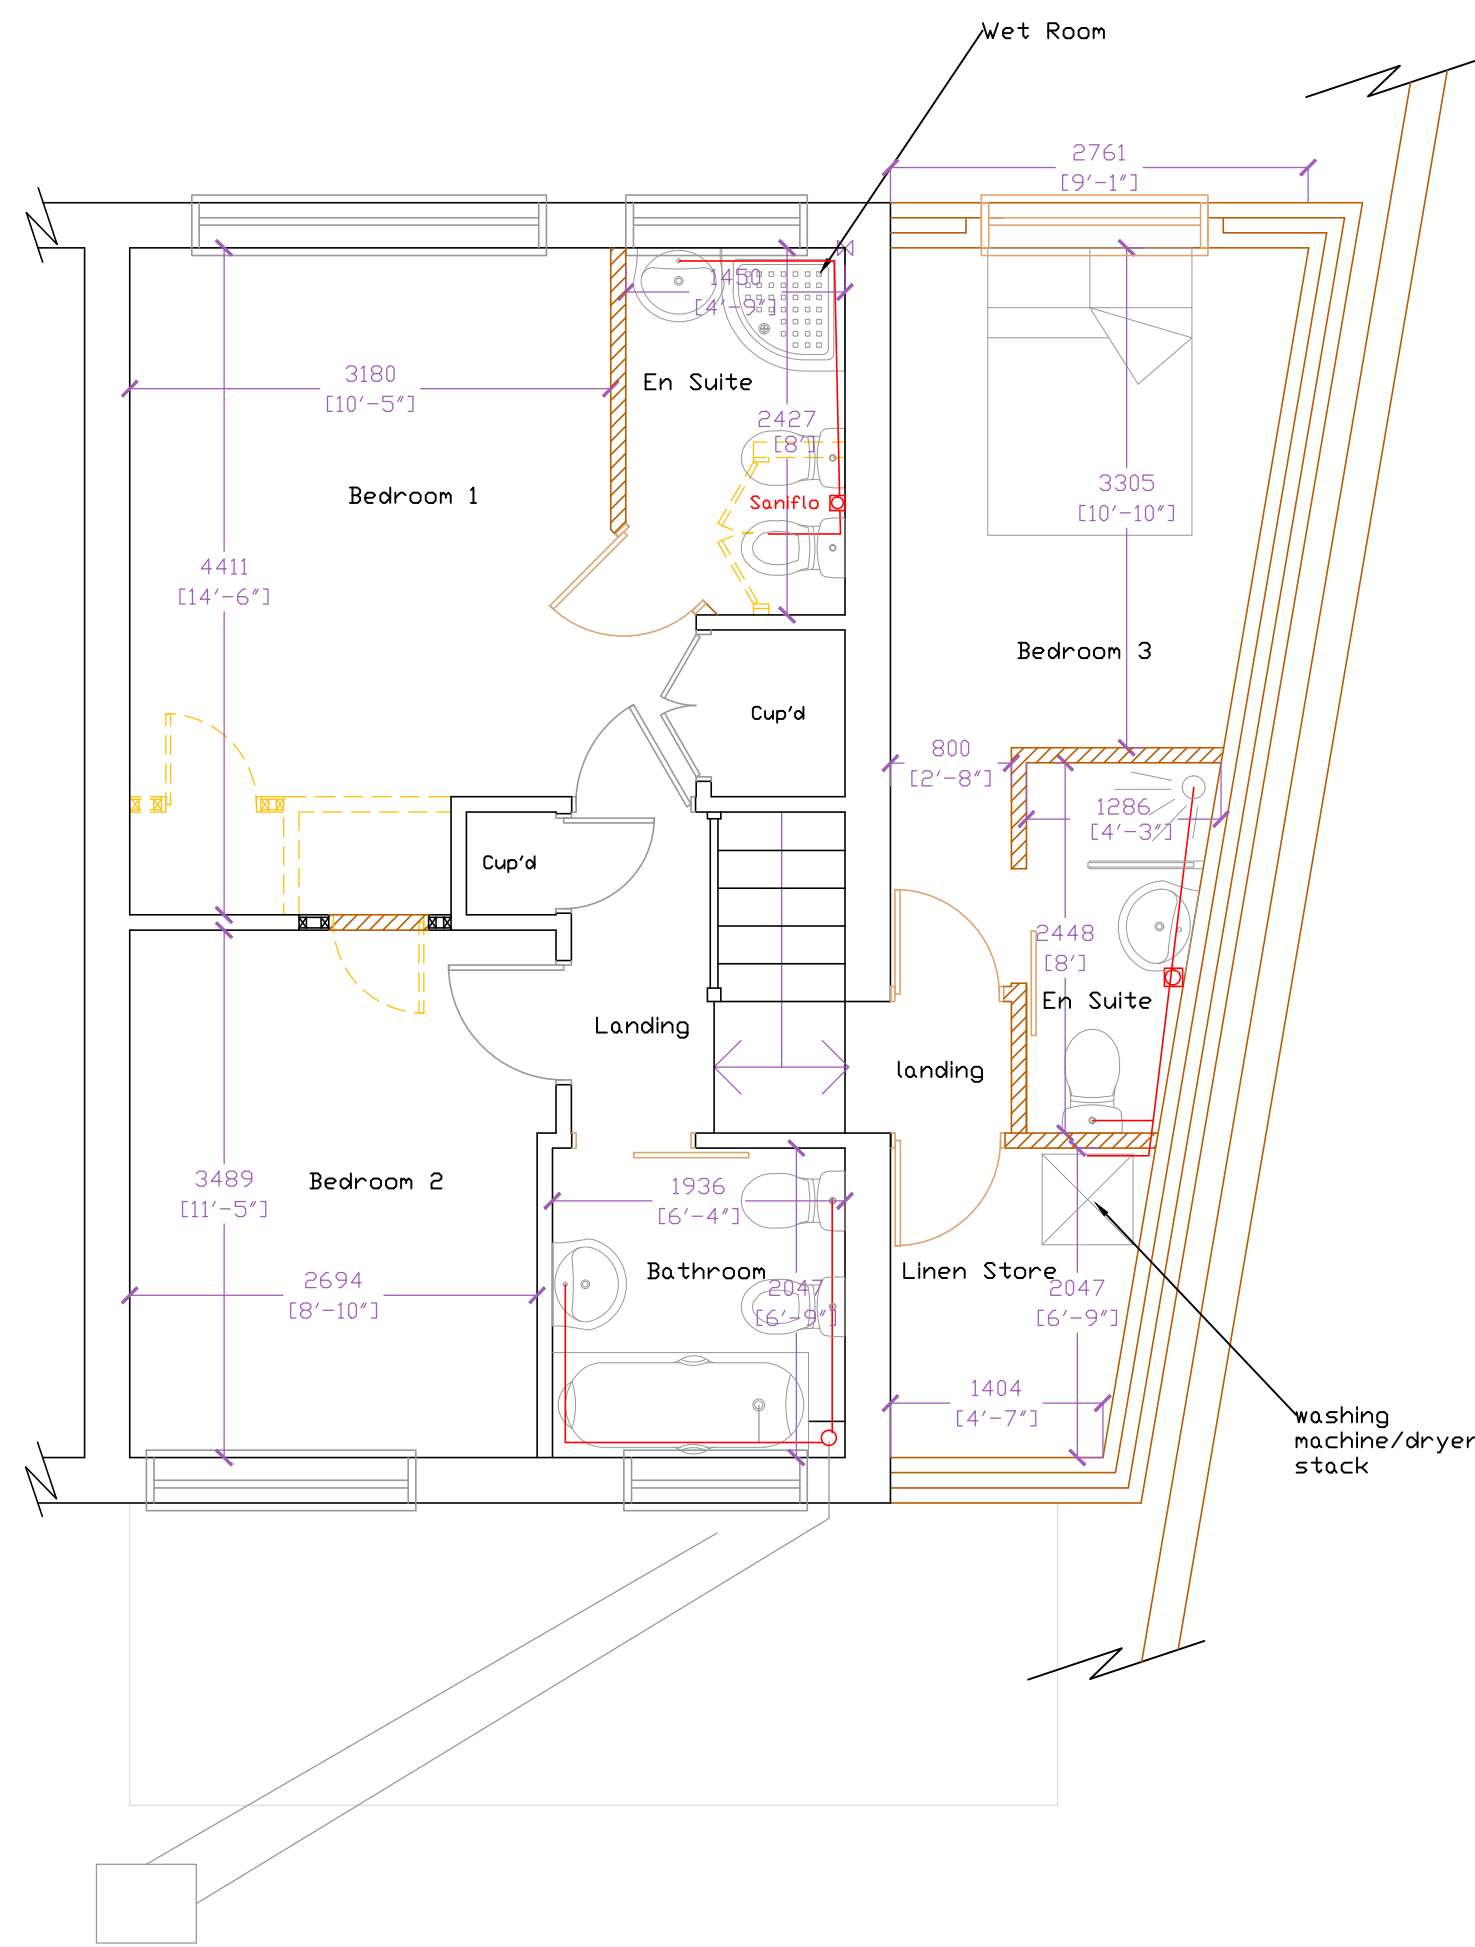

First Floor

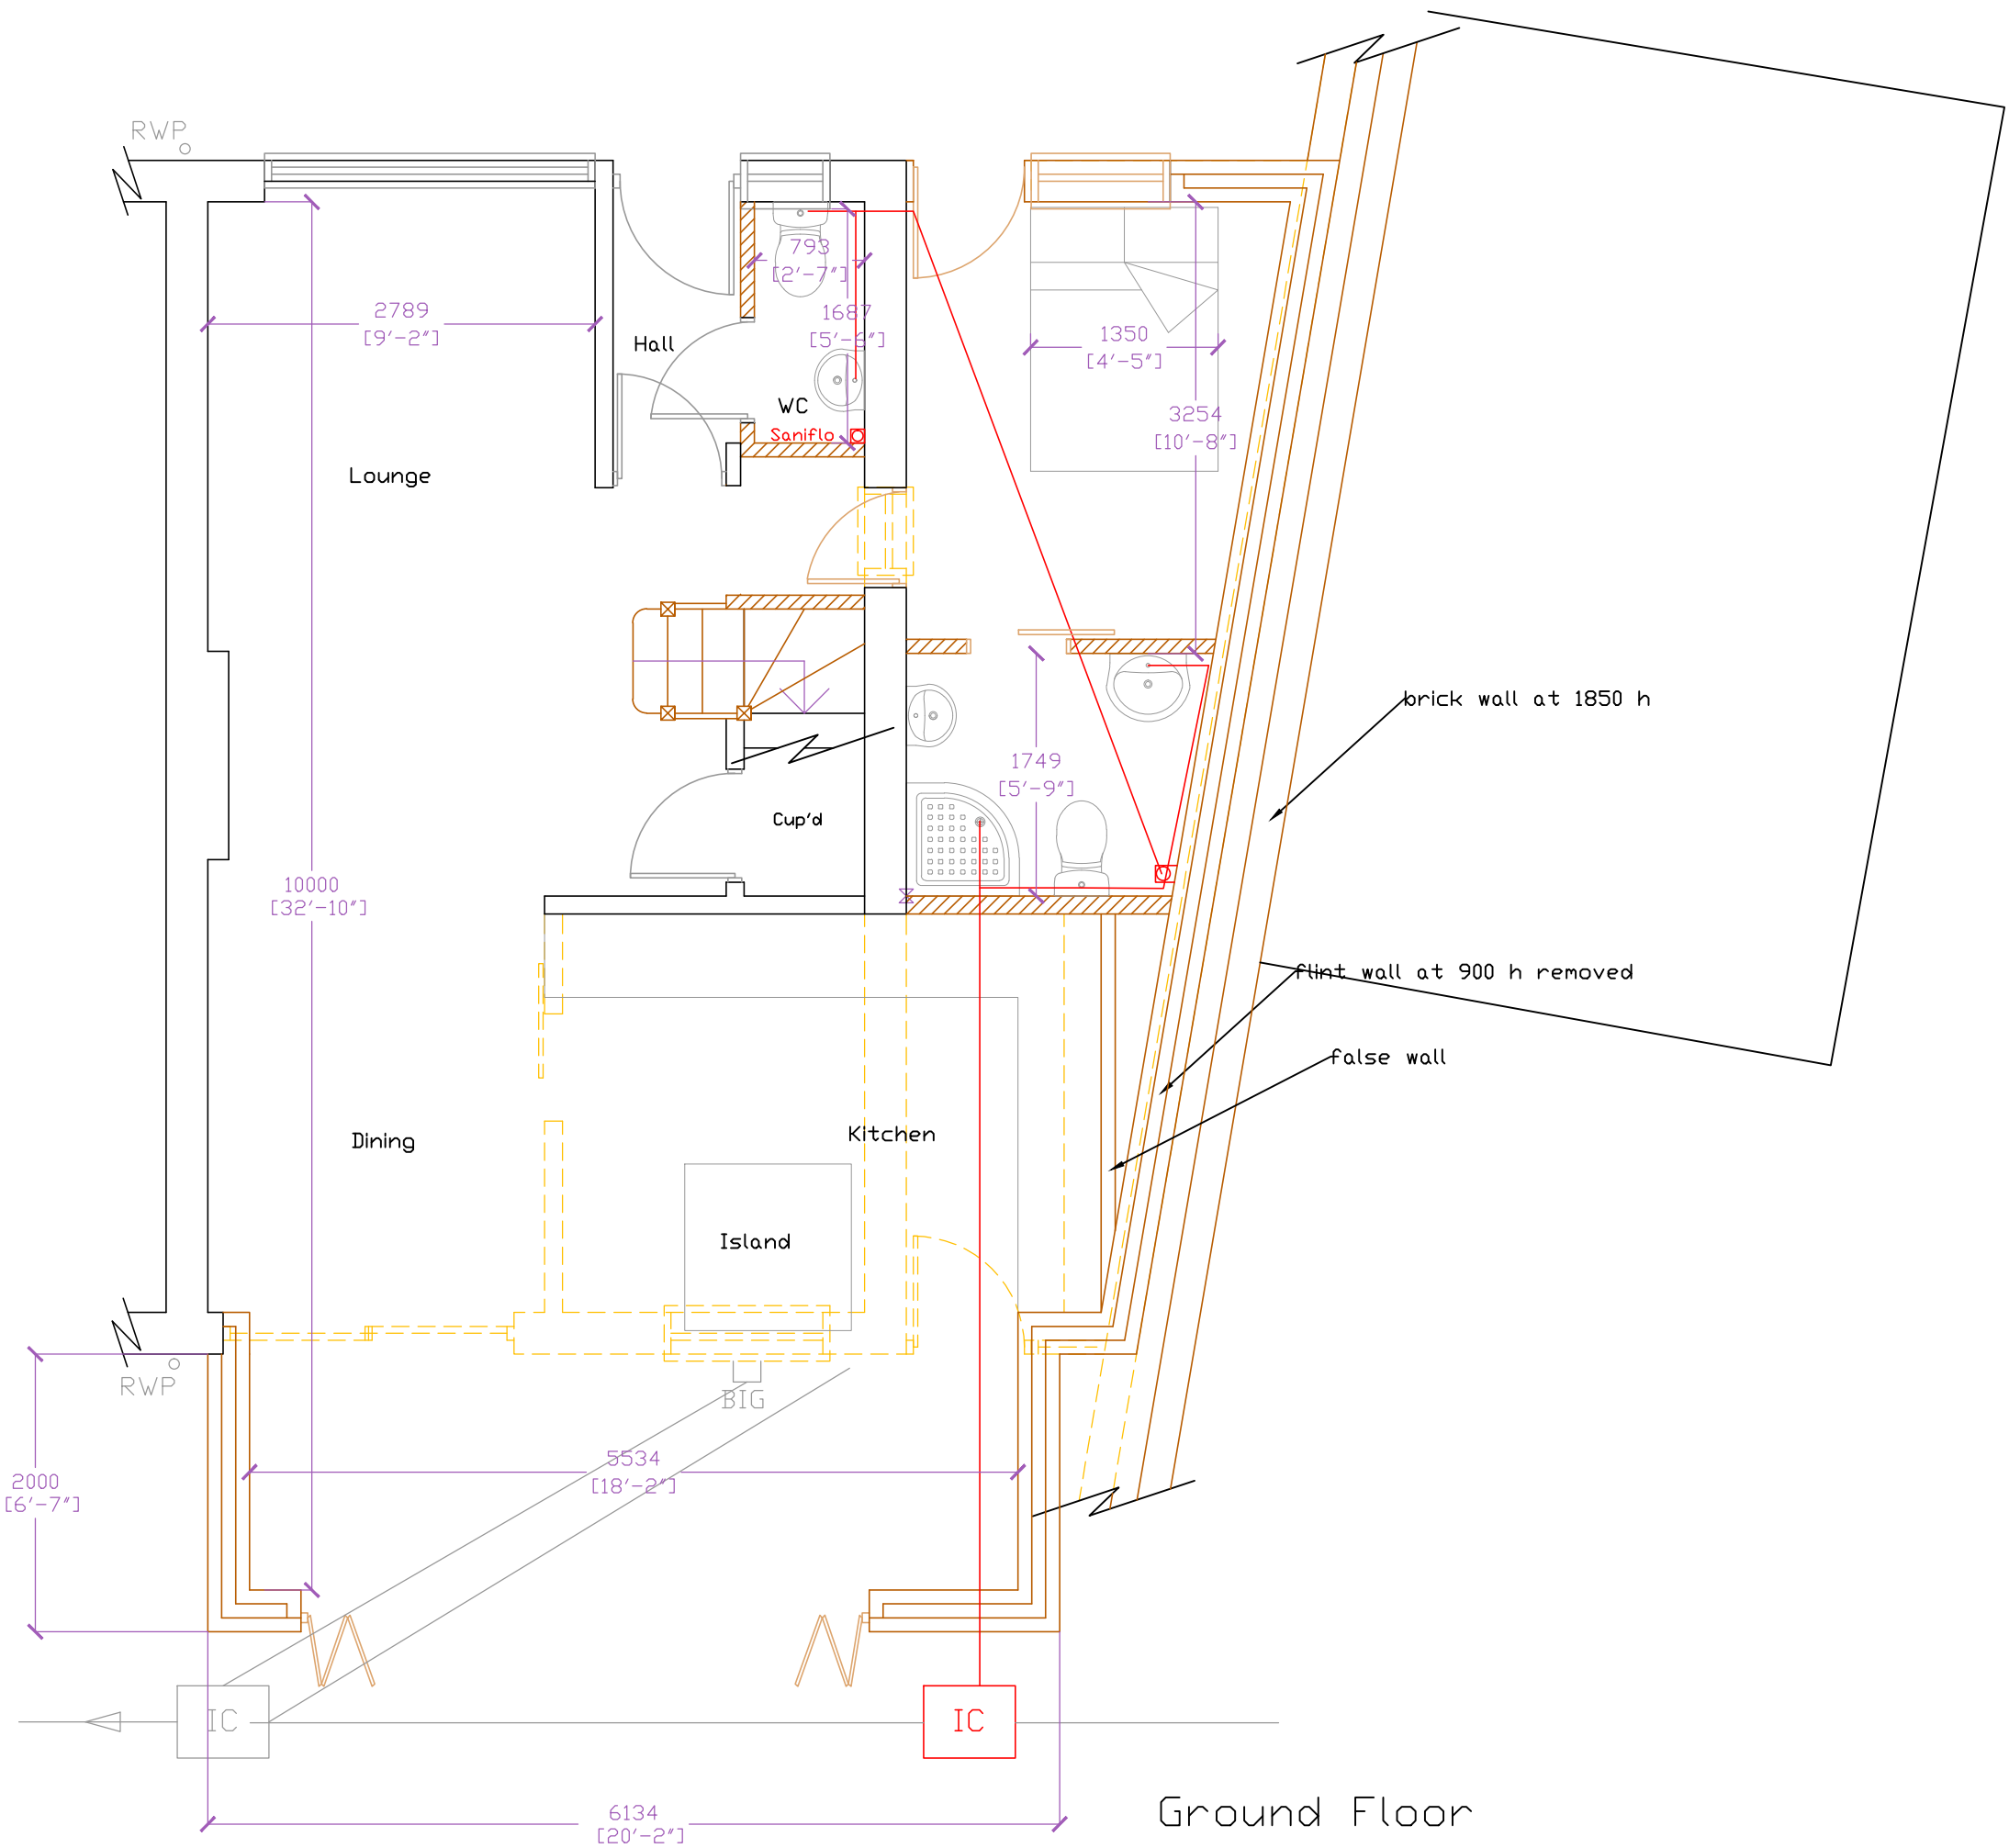

Ground Floor


PROPOSED FLOOR PLANS 1:50



BLOCK 1:500



PROPOSED ROOF PLAN 1:100

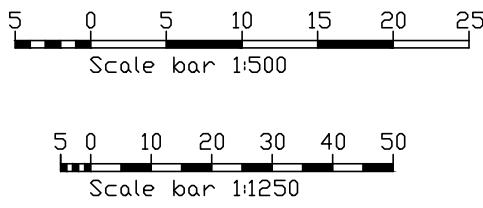

All dimensions to be checked on site prior to commencement of work, except for planning purposes.
This drawing is the copyright of
CALDOTECH LTD
and may not be copied, altered or reproduced in any way without written authority.

CALDOTECH LTD
11 THE PARADE
WILLOWHAYNE CRESCENT
EAST PRESTON
WEST SUSSEX
BN16 1NS Telephone 01903 859176

PROPOSED FLOOR PLANS, ELEVATIONS,
ROOF PLAN & BLOCK
9 Brook Lane
Ferring
West Sussex
BN12 5HZ

CLIENT		Mr. M. Anirpashale	
R1	Planning Amendments	RM	08/10/14
Issue	Details	By	Date
SCALE	AS SHOWN on A1		
DATE	02/07/14		
DRAWING NUMBER	14001/0261		