
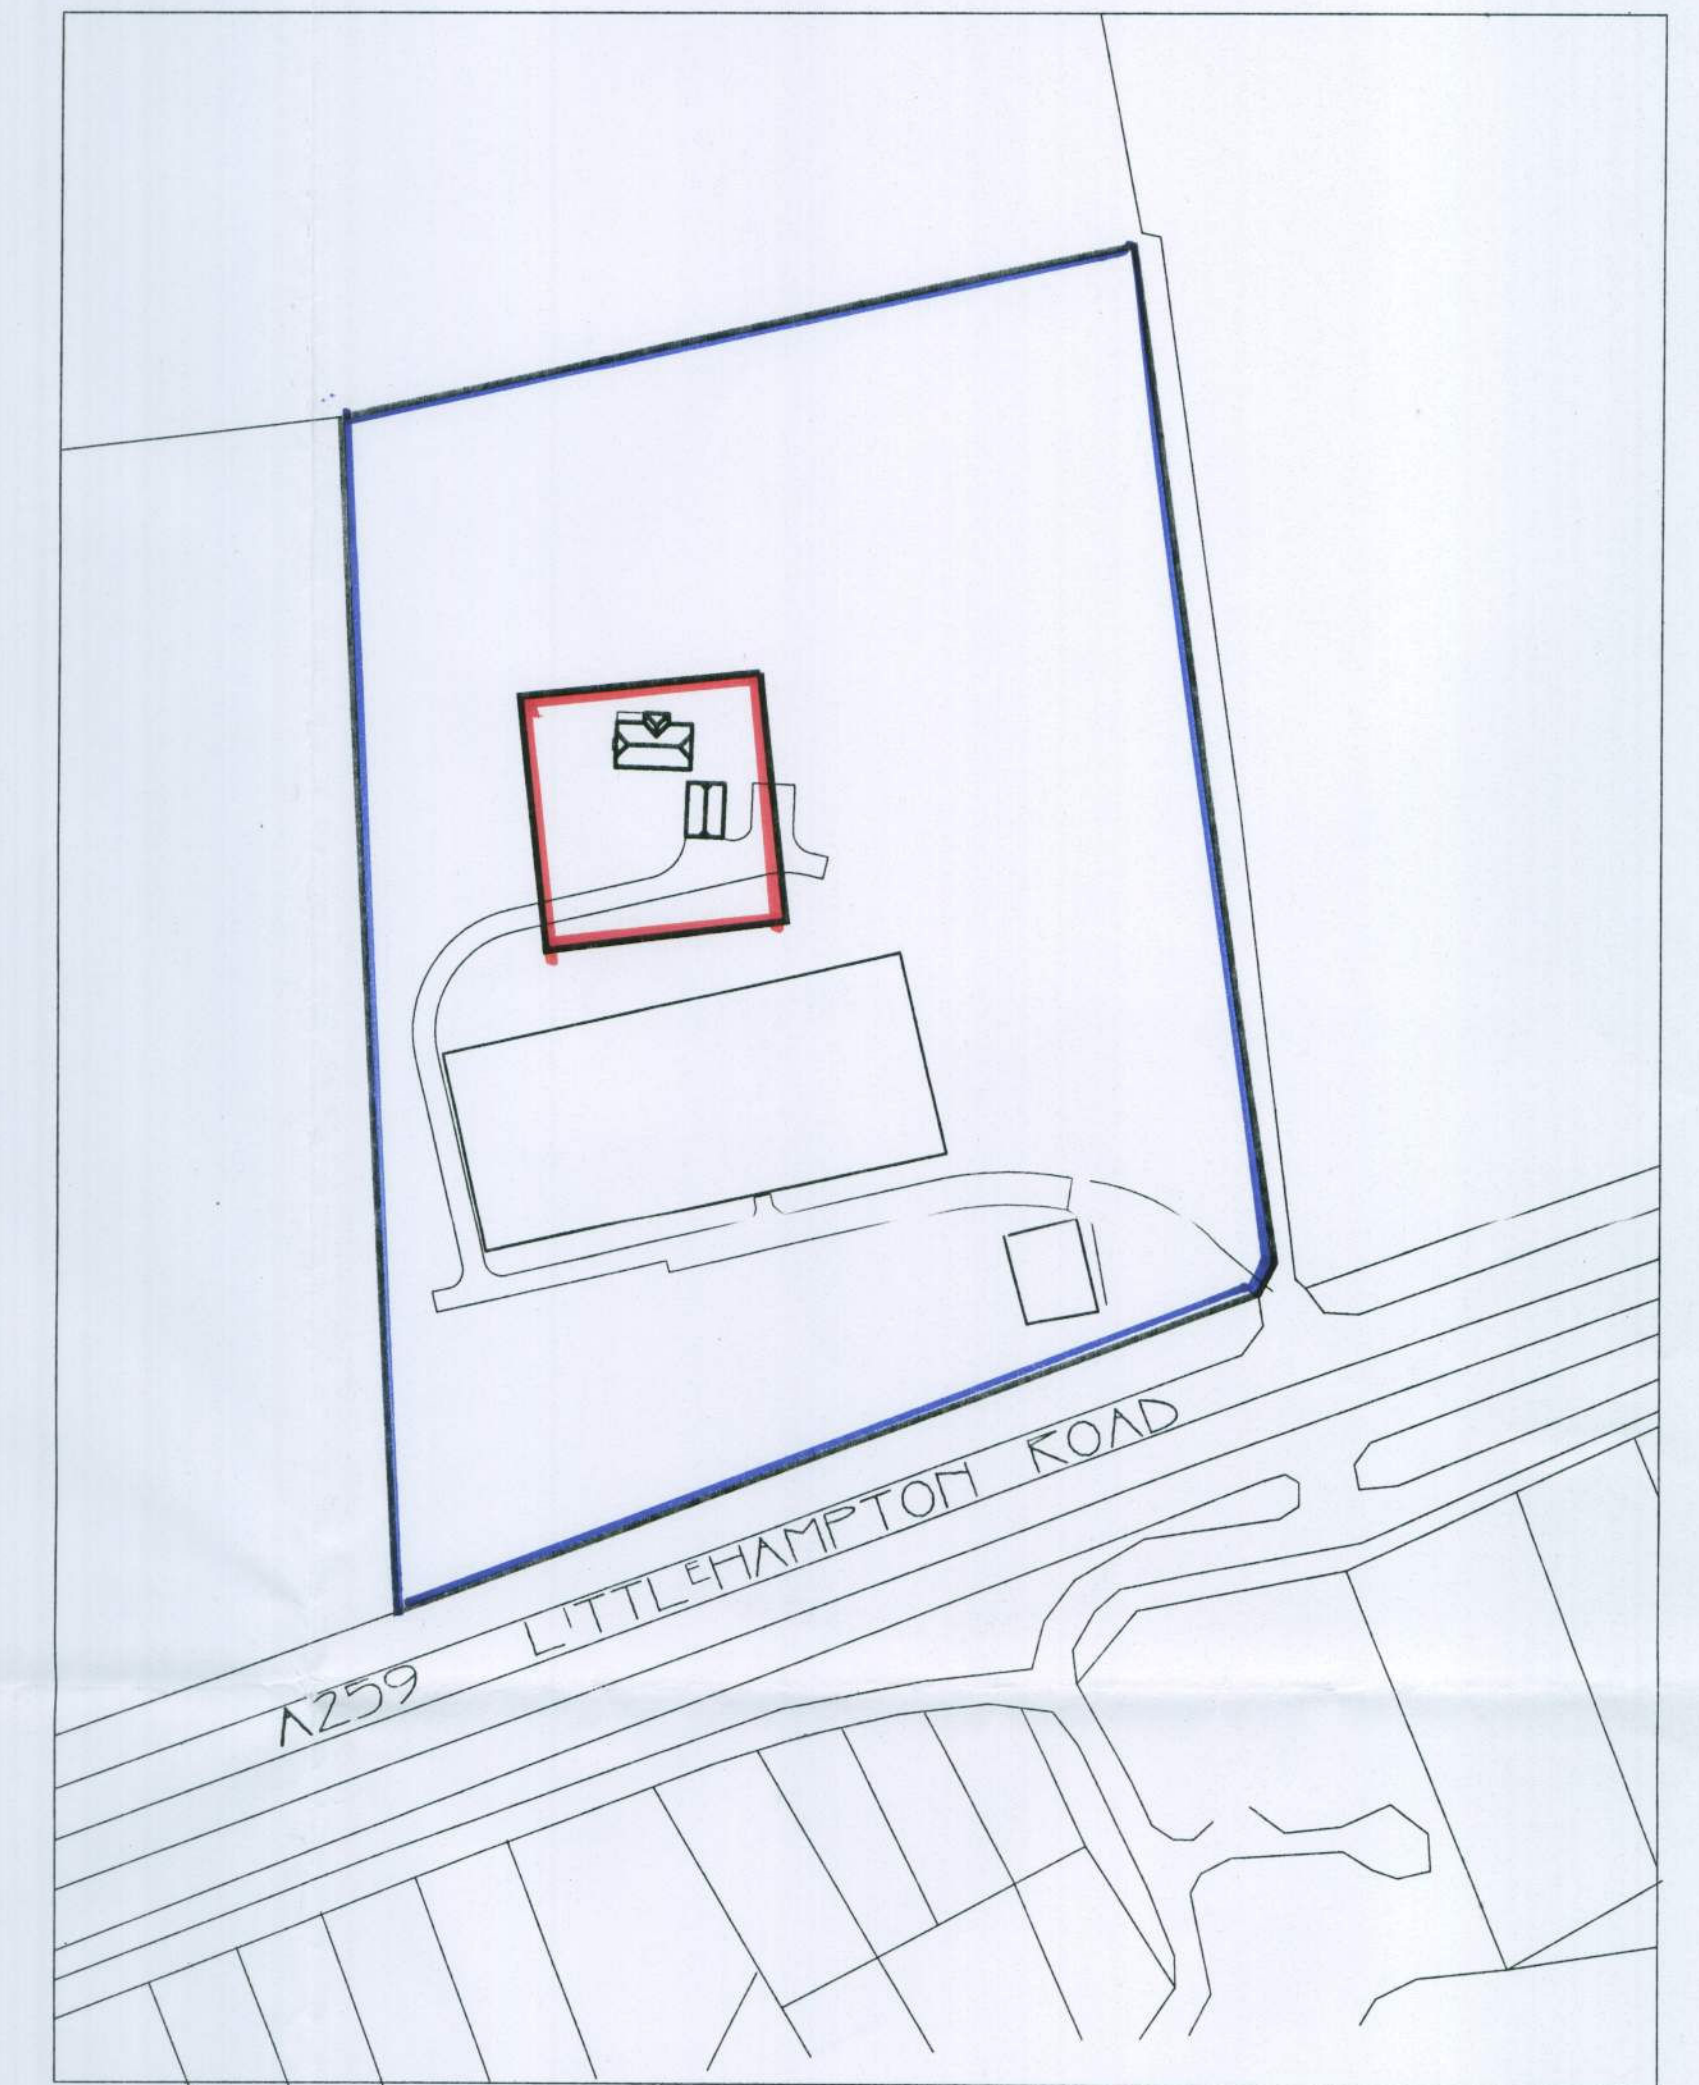


Notes

1. Do not scale from this drawing, except for planning purposes. Use figured dimensions only.
2. All dimensions must be checked on site prior to commencement of work.
3. Where applicable this drawing is to be read in conjunction with other consultants' drawings.
4. O.S. Licence AR 177474.
5. This drawing is the copyright of Martin Critchell Architects.

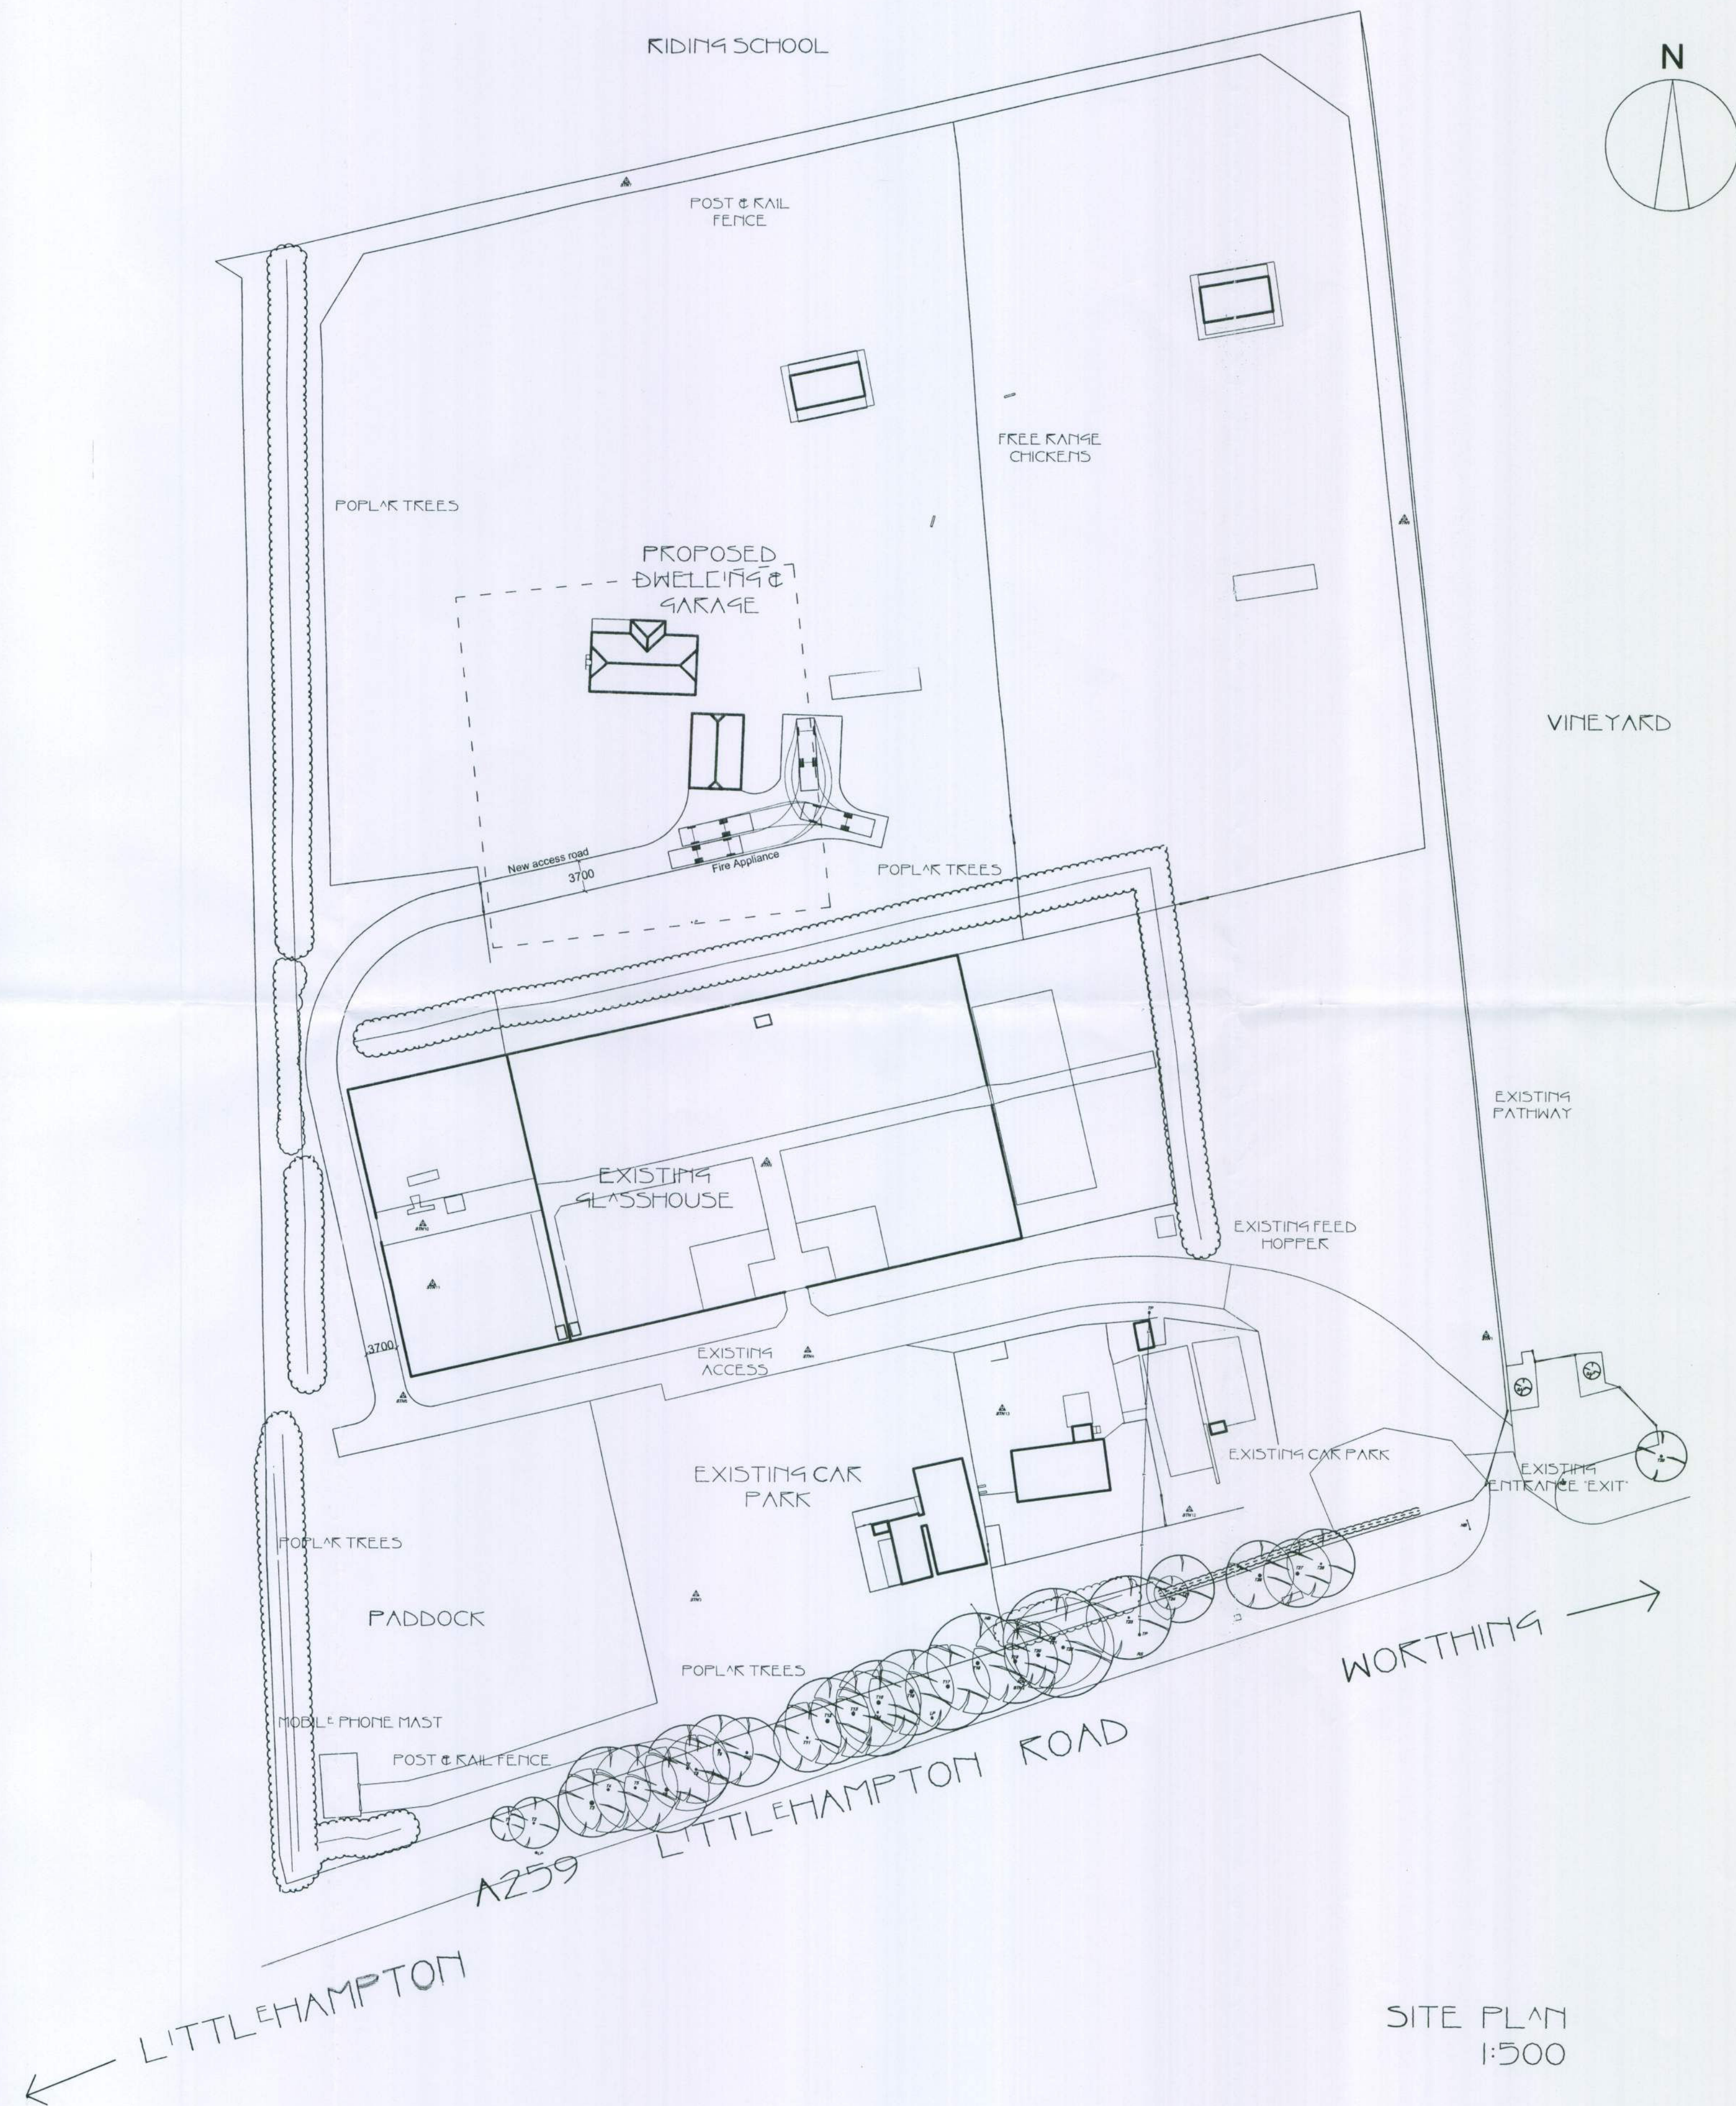

LOCATION PLAN
1:1250

Rev	Date	Amendment	Checked
D	20/02/08	Access road altered	
B	12/02/06	House & garage position altered	
A	07/02/06	Position of garage altered	

Town Planners & Architects
MARTIN CRITCHELL ARCHITECTS
 Metro House ■ Northgate ■ Chichester ■ West Sussex ■ PO19 1BE
 tel: 01243 531036 fax: 01243 782917 e-mail: info@mcarchitects.co.uk

For **B. Boxall Esq.**

Project
North Barn Nursery
Littlehampton Road
North Ferring
West Sussex BN12 6PB

Drawing
Proposed Site Plan
Location Plan
 Scale
1:500
1:1250

Date	20.02..08	Drawn	CJP/AF	Checked
Job number	05.023	Drawing number	06	Revision
				D