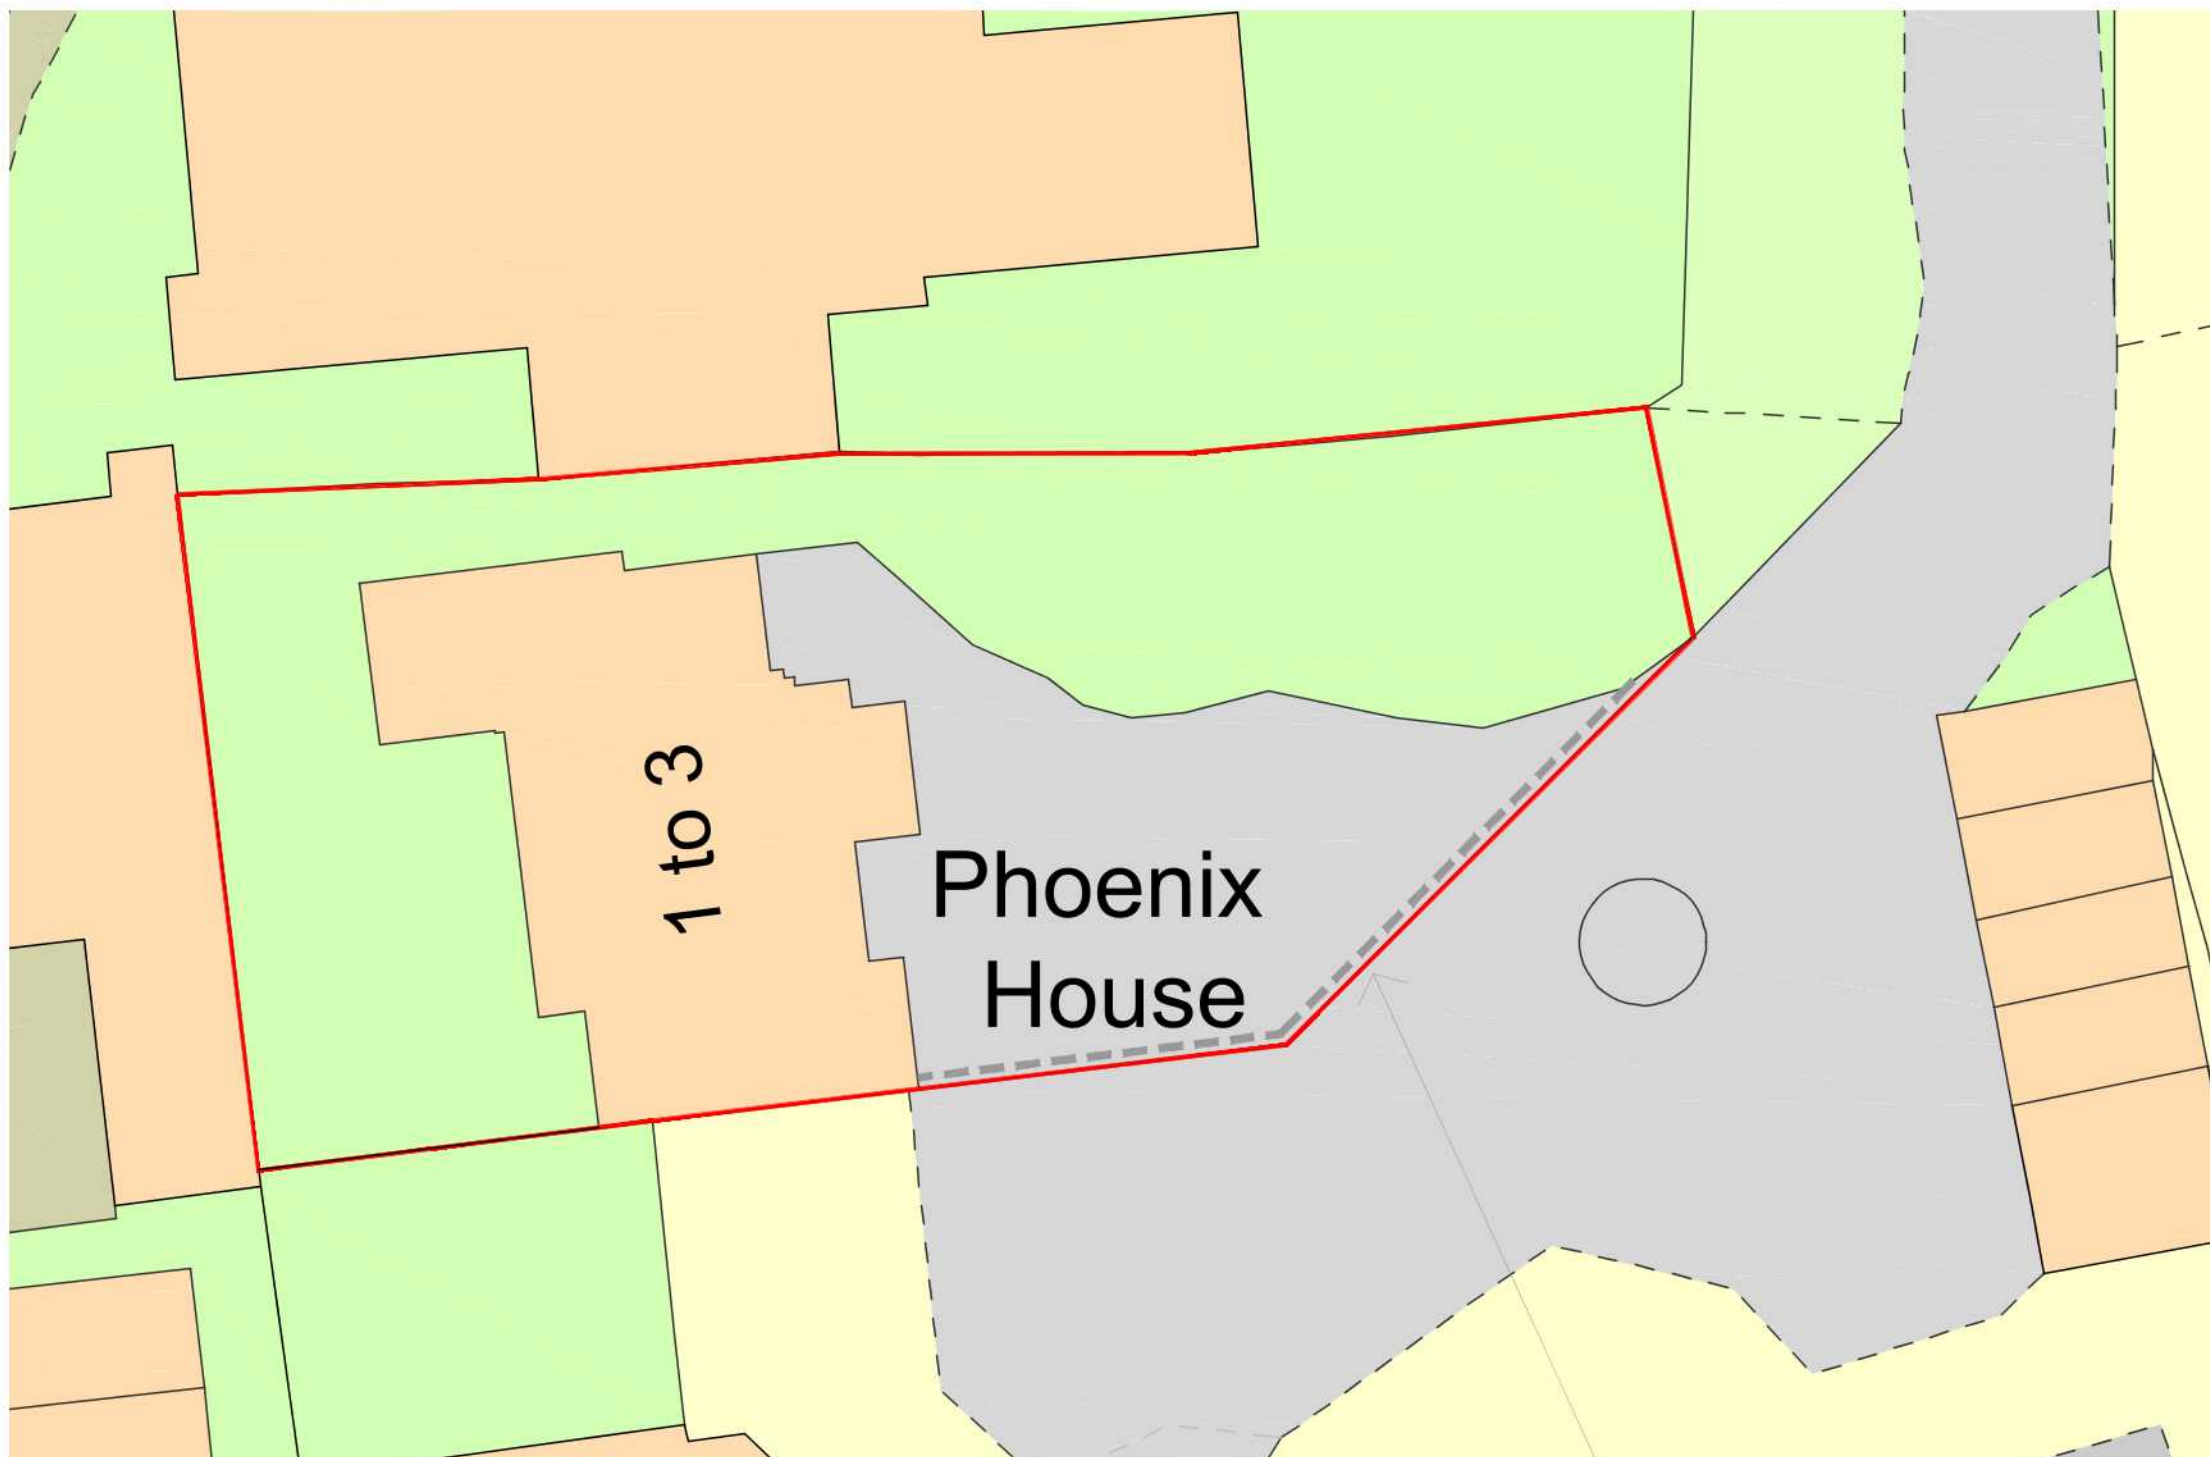


Site Plan

0 2m 10m 20m
scale 1:200

Key :

----- Brick Edging

Note:
Brick Edging to define area
of ownership to avoid
parking issues



Edging Example

PROJECT No.1 , Morton	DRAWING NO. 1467-P003	SCALE 1:200 @ A3	27	A
ADDRESS No.1 Ferring Grange Gardens	DRAWING TITLE Site Plan	DRAWN BY CRE8TIVE LINES - ROZ NOWAK	Oct	2020



E: Cre8tivelines@outlook.com M:07500181917
No.2 Old School, Old School Lane, Fittleworth, RH20 1JZ

THESE DRAWINGS ARE FOR PLANNING PERMISSION ONLY.
ALL MEASUREMENTS TO BE TAKEN ON SITE FOR BUILDING
WORKS.