


Existing Ground Floor Plan



Proposed Ground Floor Plan

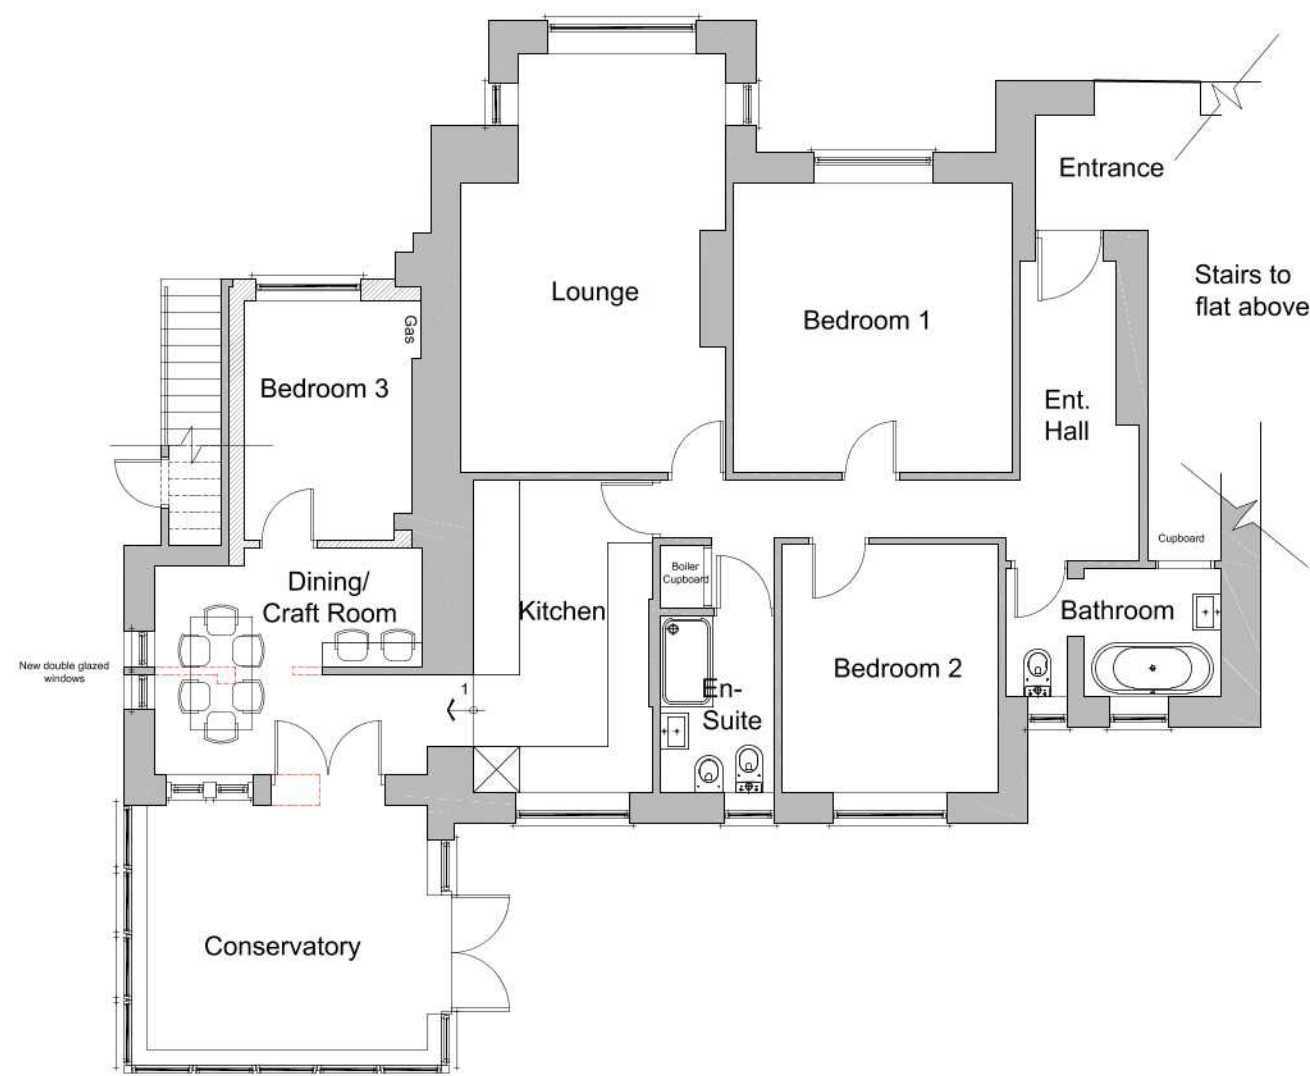

E: Cre8tivelines@outlook.com M:07500181917
No.2 Old School, Old School Lane, Fittleworth, RH20 1JZ

THESE DRAWINGS ARE FOR PLANNING PERMISSION ONLY.
ALL MEASUREMENTS TO BE TAKEN ON SITE FOR BUILDING WORKS.

PROJECT No.1 , Morton	DRAWING NO. 1467-P004	SCALE 1:100 @ A3	27	A
ADDRESS No.1 Ferring Grange Gardens	DRAWING TITLE Existing & Proposed Ground Floor Plans	DRAWN BY CRE8TIVE LINES - ROZ NOWAK	Oct	2020