




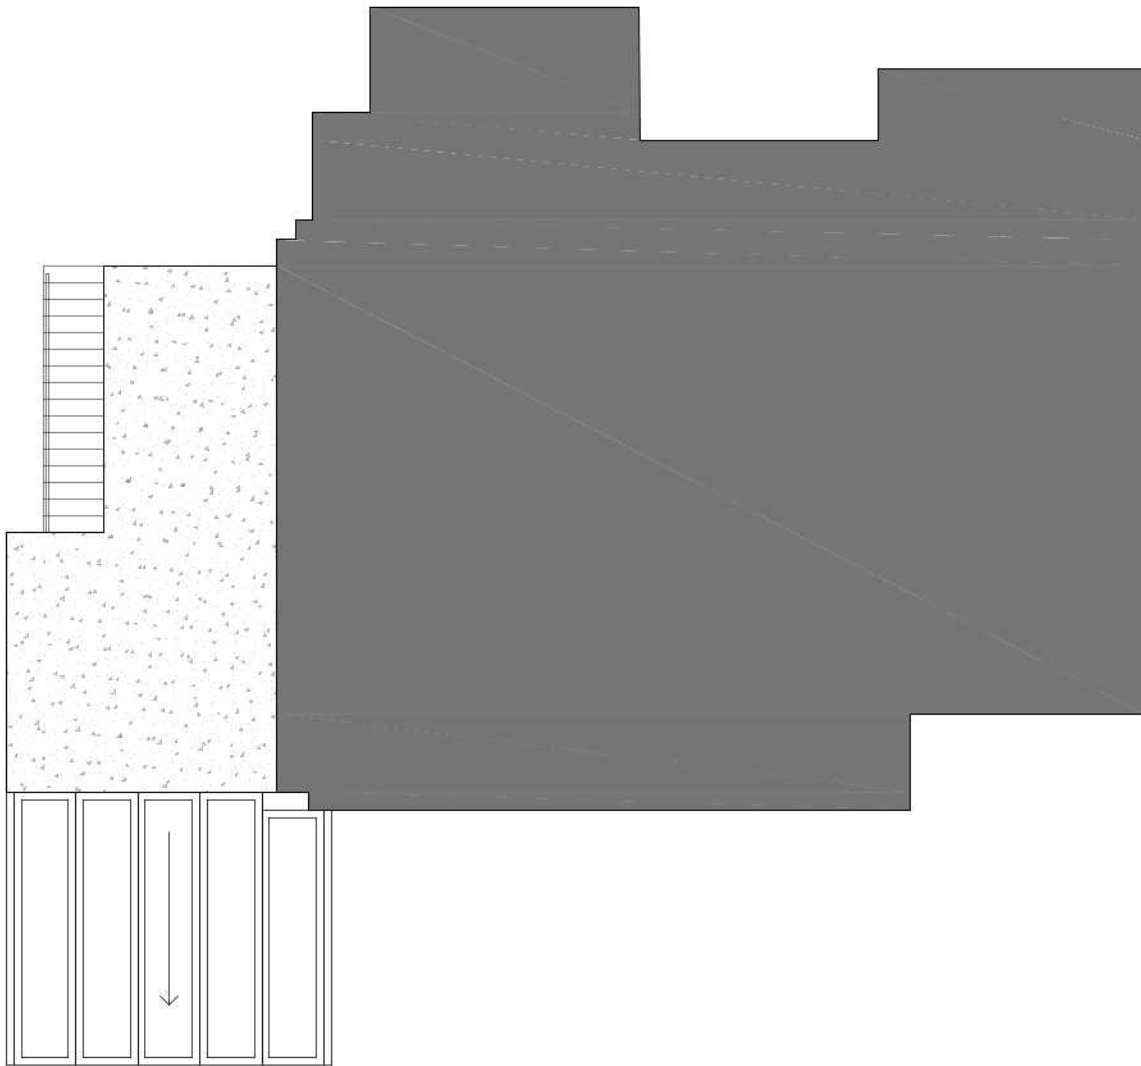

Existing Roof Plan

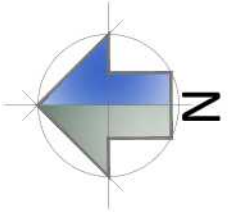

Proposed Roof Plan

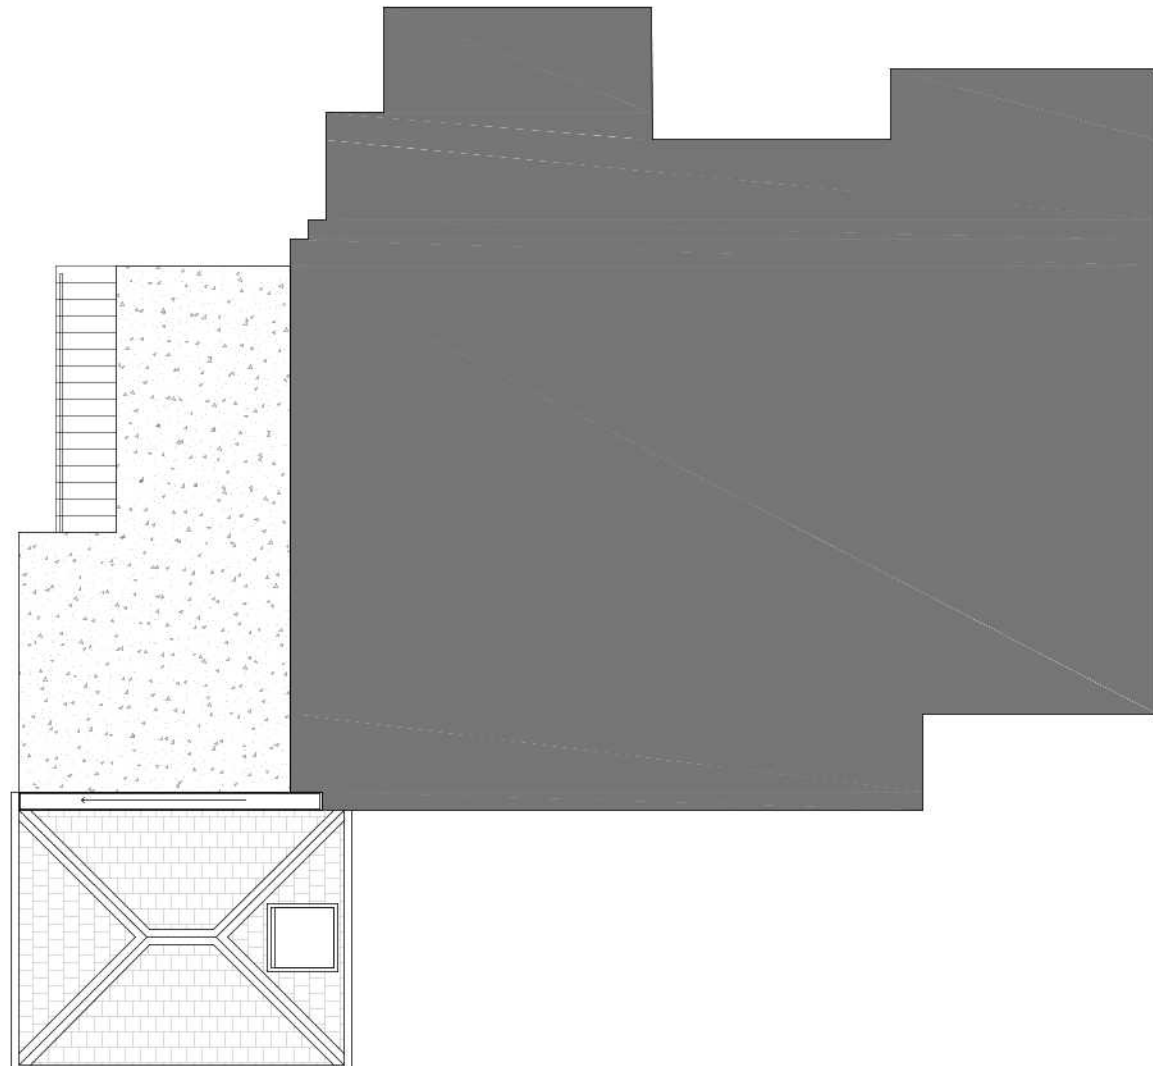

E: [Cre8tivelines@outlook.com](mailto:Cre8tivelines@outlook.com) M:07500181917  
No.2 Old School, Old School Lane, Fittleworth, RH20 1JZ

THESE DRAWINGS ARE FOR PLANNING PERMISSION ONLY.  
ALL MEASUREMENTS TO BE TAKEN ON SITE FOR BUILDING WORKS.

|                                           |                                                |                                        |           |           |
|-------------------------------------------|------------------------------------------------|----------------------------------------|-----------|-----------|
| PROJECT No.1 , Morton                     | DRAWING NO. 1467-P005                          | SCALE 1:100 @ A3                       | 27<br>Oct | A<br>2020 |
| ADDRESS<br>No.1 Ferring Grange<br>Gardens | DRAWING TITLE<br>Existing & Proposed Roof Plan | DRAWN BY<br>CRE8TIVE LINES - ROZ NOWAK |           |           |