



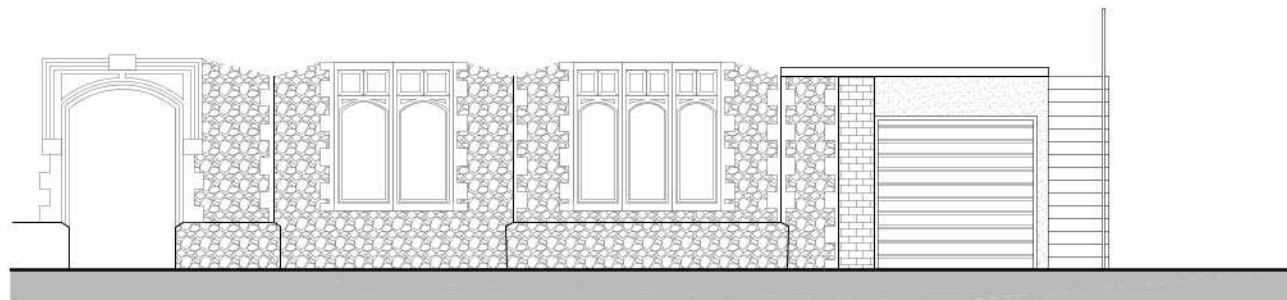

Existing East Elevation

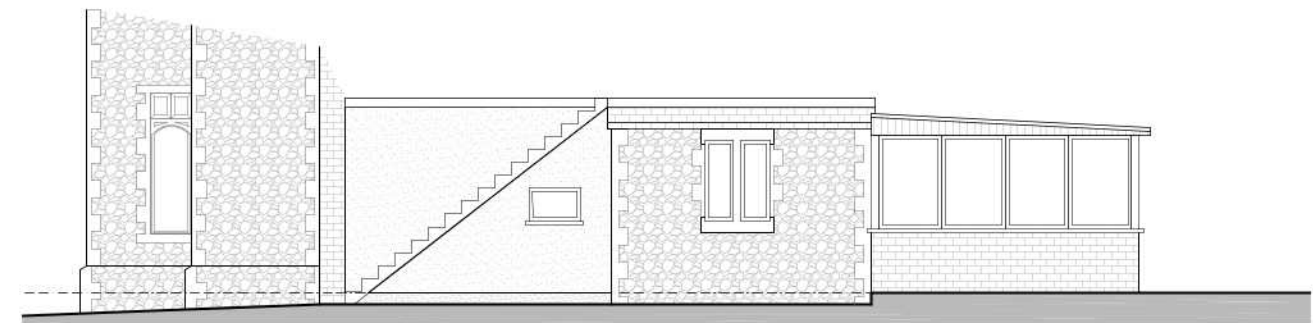

Existing North Elevation



Existing West Elevation



Existing South Elevation



E: [Cre8tivelines@outlook.com](mailto:Cre8tivelines@outlook.com) M:07500181917  
No.2 Old School, Old School Lane, Fittleworth, RH20 1JZ

THESE DRAWINGS ARE FOR PLANNING PERMISSION ONLY.  
ALL MEASUREMENTS TO BE TAKEN ON SITE FOR BUILDING WORKS.

PROJECT Morton ,No.1

DRAWING NO. 1467-P300

SCALE 1:100 @ A3

27

A

ADDRESS  
No.1 Ferring Grange  
Gardens

DRAWING TITLE  
Existing Elevations

DRAWN BY

CRE8TIVE LINES - ROZ NOWAK

Oct

2020