


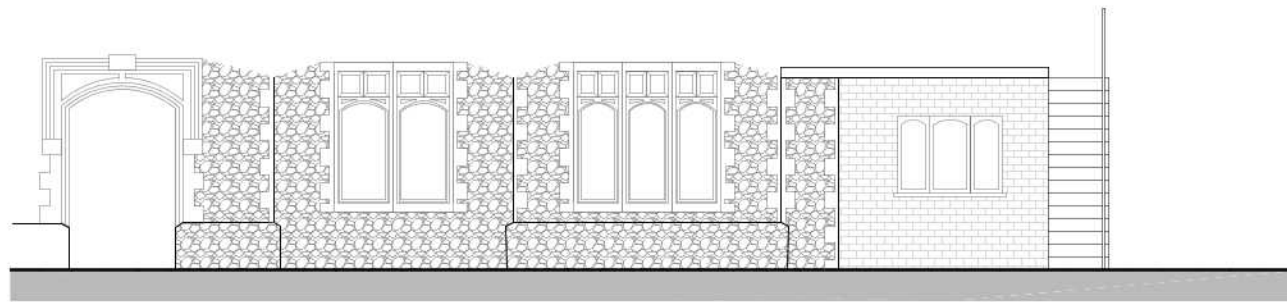


Proposed East Elevation

0 1m 5m 10m
scale 1:100




Proposed North Elevation

0 1m 5m 10m
scale 1:100

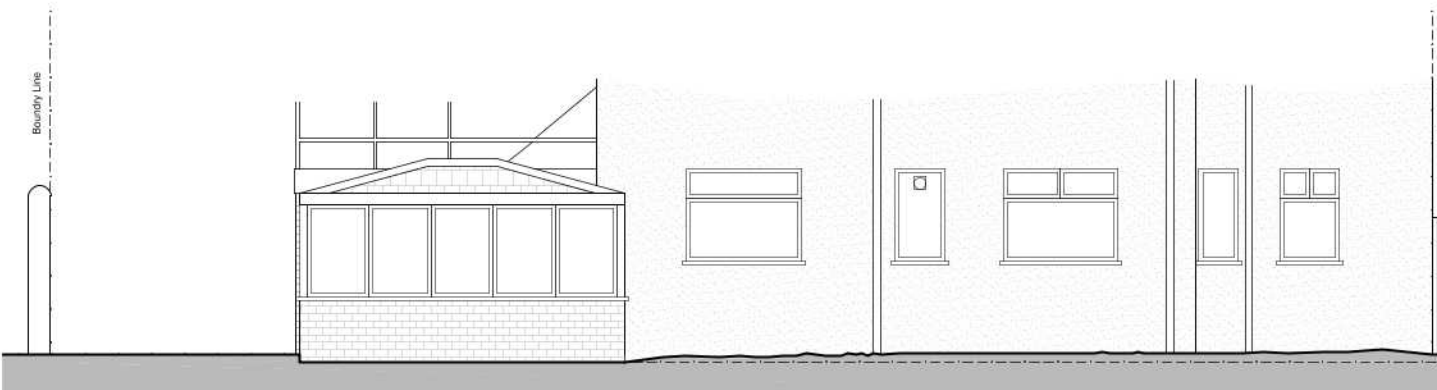

Proposed West Elevation

0 1m 5m 10m
scale 1:100

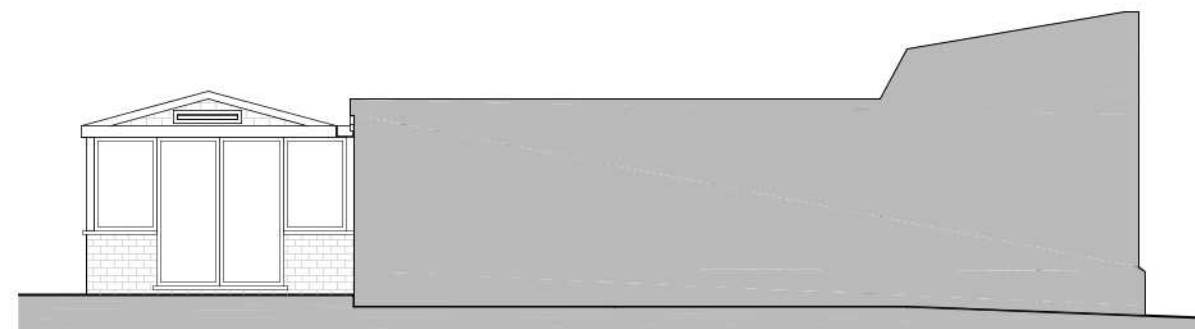

Proposed South Elevation

0 1m 5m 10m
scale 1:100



E: Cre8tivelines@outlook.com M:07500181917
No.2 Old School, Old School Lane, Fittleworth, RH20 1JZ

THESE DRAWINGS ARE FOR PLANNING PERMISSION ONLY.
ALL MEASUREMENTS TO BE TAKEN ON SITE FOR BUILDING WORKS.

PROJECT Chambers ,No.23

DRAWING NO. 1459-P301

SCALE 1:100 @ A3

27

A

ADDRESS
No.23 Heathfield Close
Worthing

DRAWING TITLE
Proposed Elevations

DRAWN BY

CRE8TIVE LINES - ROZ NOWAK

Oct

2020