

BUILDING REGULATION NOTES

Works to Existing House:
The existing dwelling is to be demolished in favour of a new two storey dwelling. Services are to be temporarily made safe, by statutory undertakers.

	Date	Revisions

Copyright

Graham Askew

Chartered Building Surveyor

Principal: Graham Askew MRICS

Bay Tree Cottage,

**5 Hurston Grove
Hurston Lane, Gouda**

West Sussex, RH20 4HQ

email: askwsurveyor@unwclab.net

Client

Mr & Mrs S Ash

Job Title

31 South Drive

Ferring

West Sussex

Drawing Title

Existing Ground & First Floor Plans.

NOTE


All dimensions must be checked on site and not scaled from this drawing

Scale
1:50


Date	18.06.14	Drawn by	K.L.Carter
------	----------	----------	------------

Drug No.

In conjunction with:-	Rev.
-----------------------	------

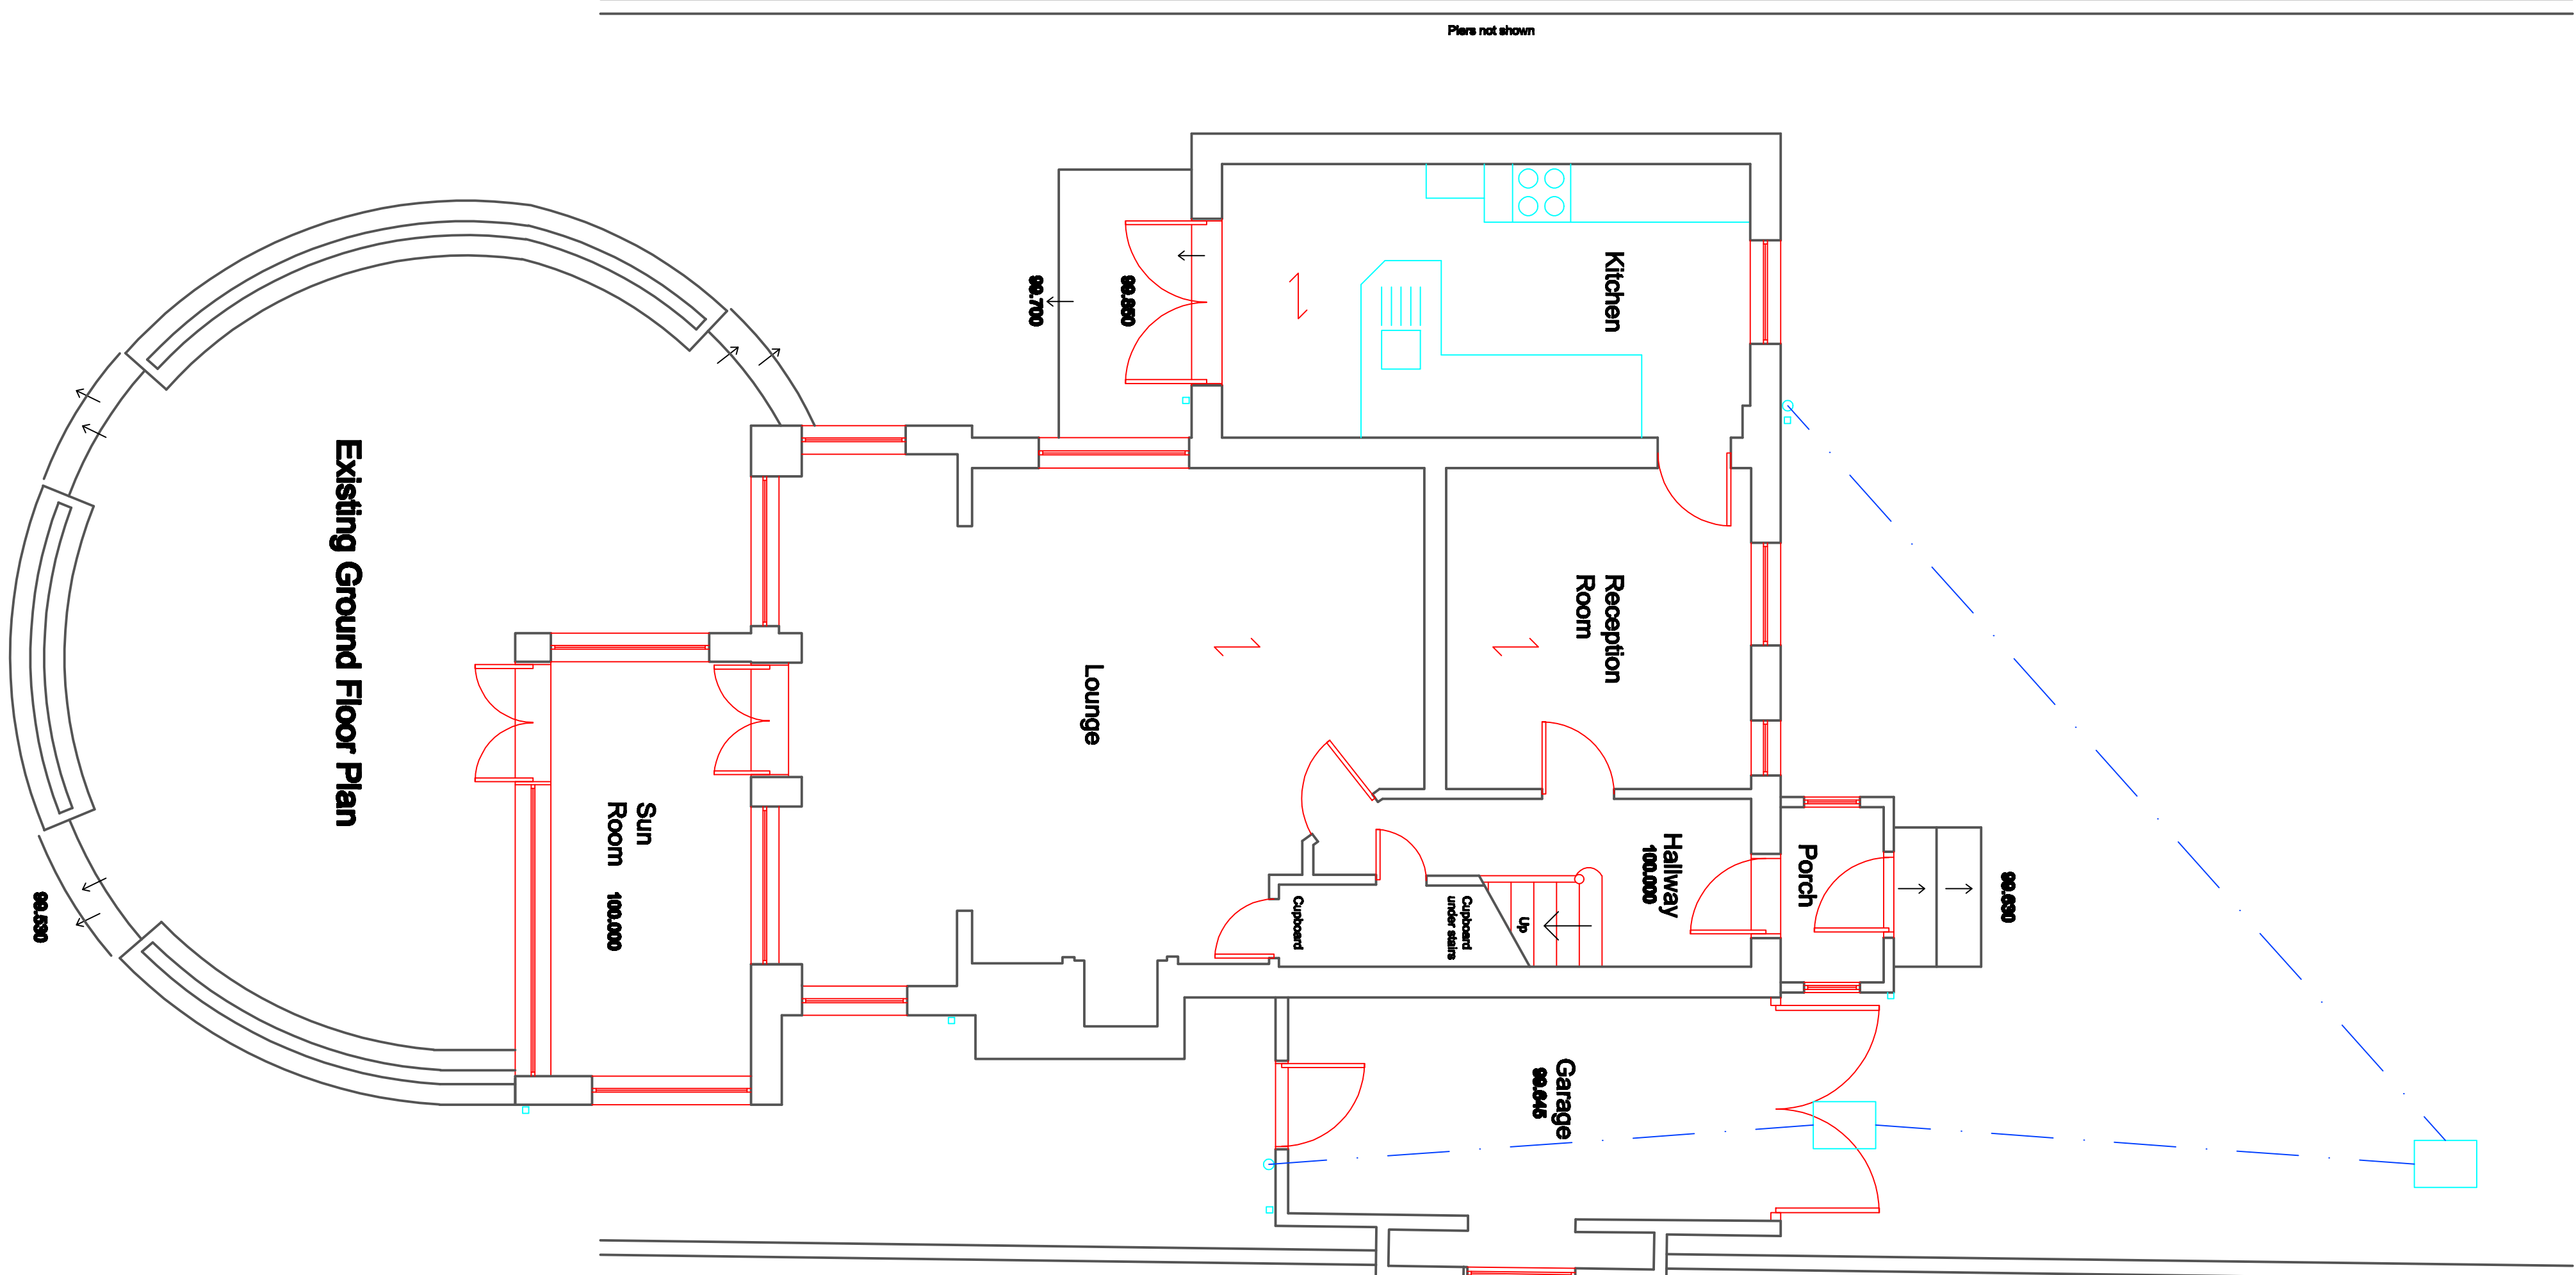

Existing Ground Floor Plan

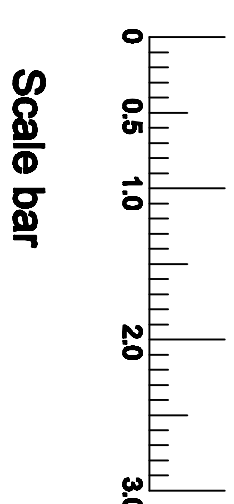

Existing First Floor Plan

