
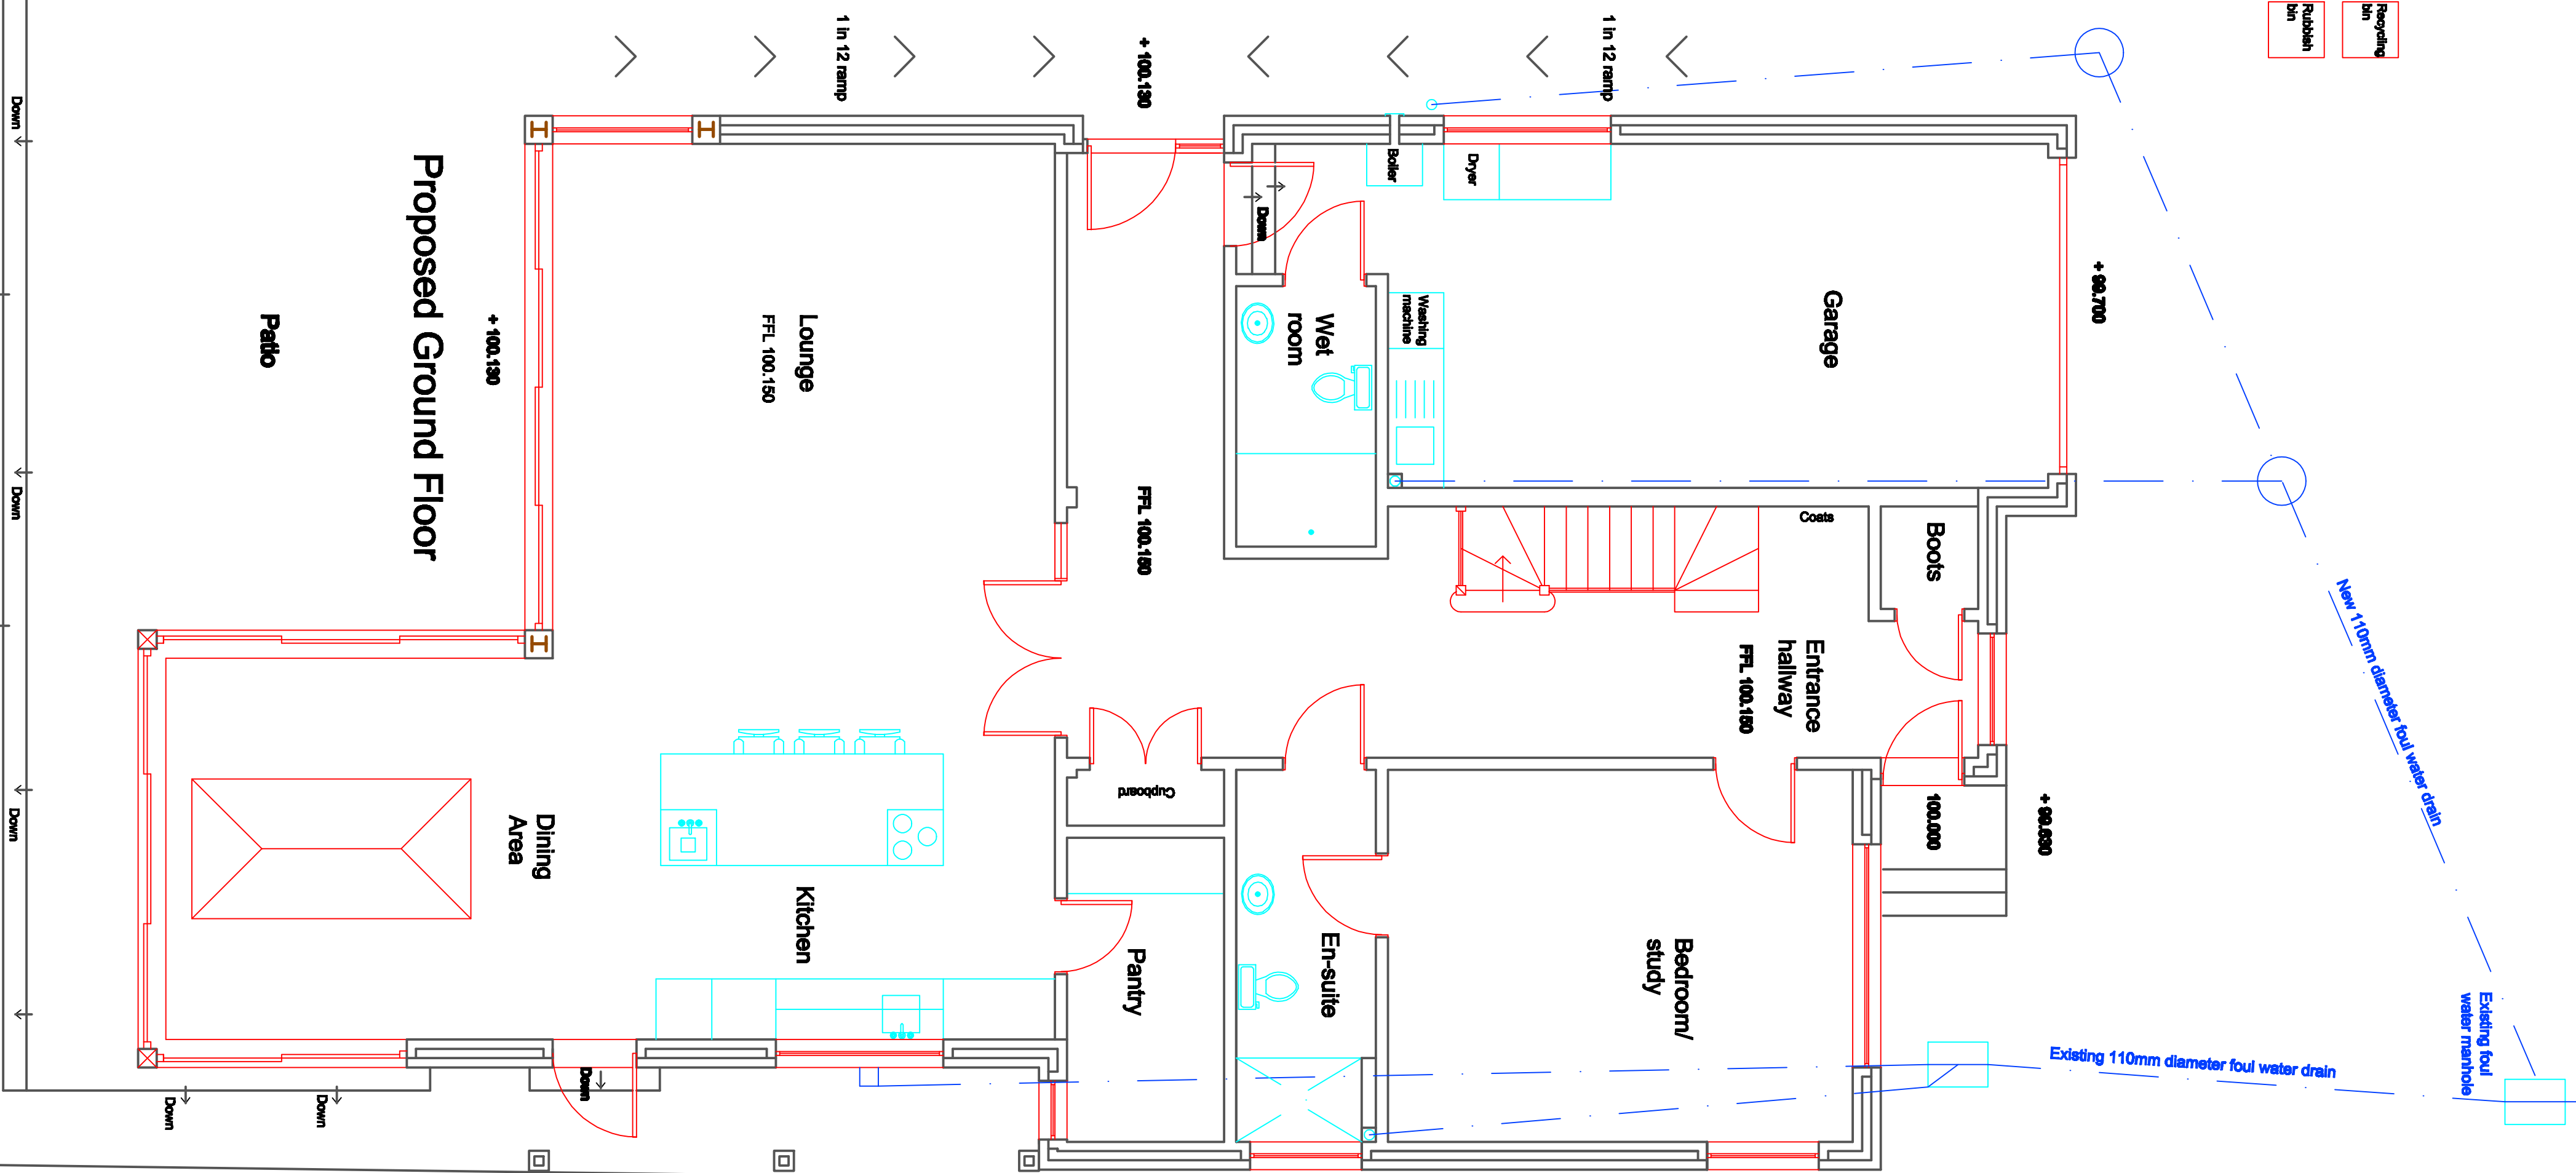
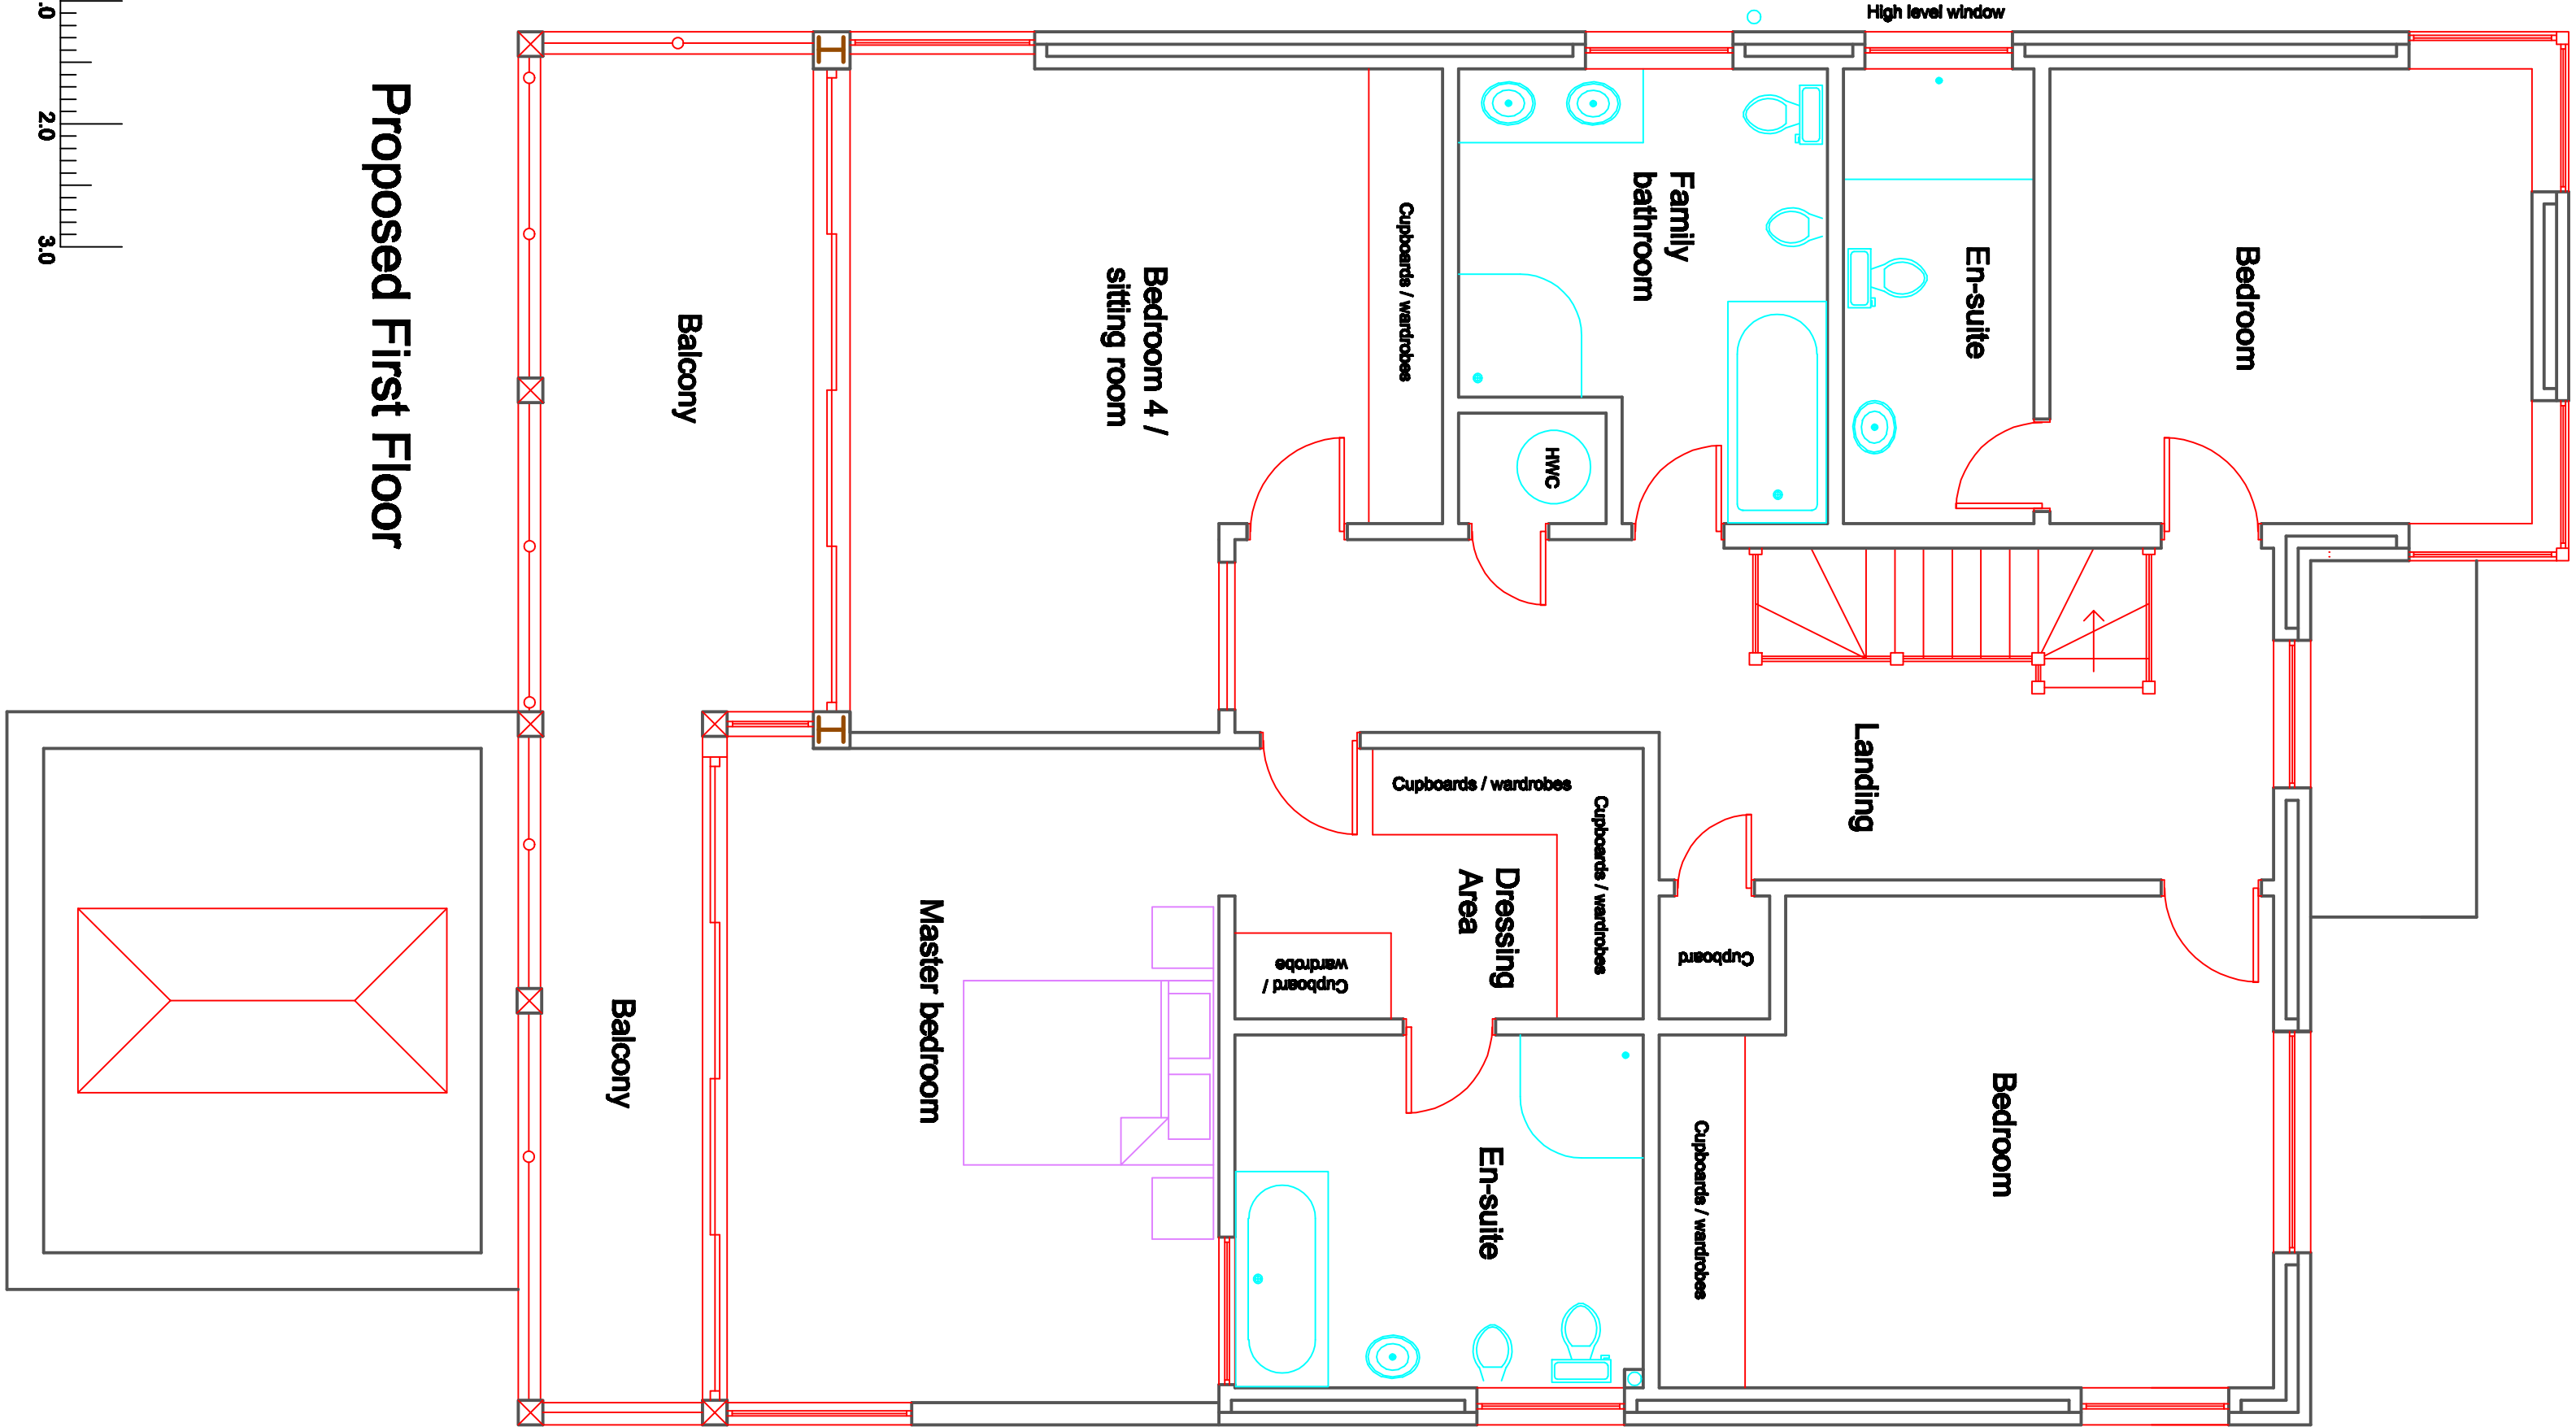
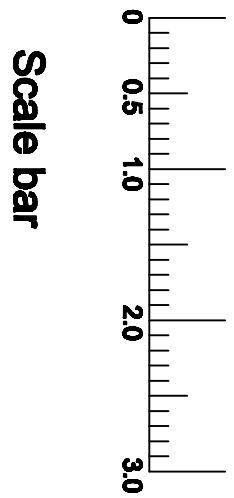


BUILDING REGULATION
NOTES

- Revolving
bin
- Rubbish
bin

 

Revisions	
A	11.11.19
Minor client requested amendments.	

Copyright

Graham Askew

Chartered Building Surveyor

Principal Graham Askew MRICS

Bay Tree Cottage,
16 Haddon Drive,
Hurdon Lane, Hurdon,
West Sussex, BN12 4JD.
Tel/Fax: (01323) 742251
email: askewsurveyors@gmail.co.uk

Client

Mr & Mrs S Ash

Job Title

31 South Drive
Ferring
Worthing
West Sussex
BN12 5QU

Drawing Title

Replacement dwelling.
Ground & first floor plans.

NOTE:

All dimensions must be checked on site and not scaled from this drawing

Scale 1:50

Date	31.10.19	Drawn by	K.L.Carter
Dwg No.	2014/27/20	In conjunction with:-	Rev.
			A