


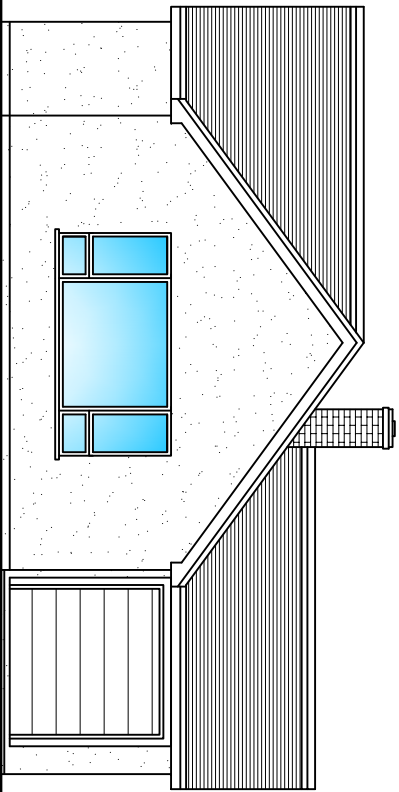


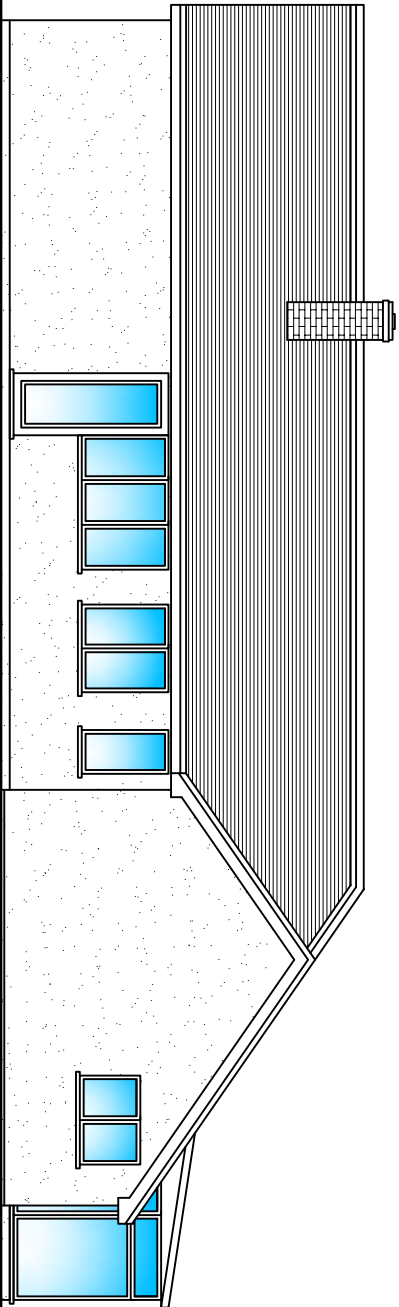


EXISTING WEST ELEVATION 1:100

 


EXISTING SOUTH ELEVATION 1:100

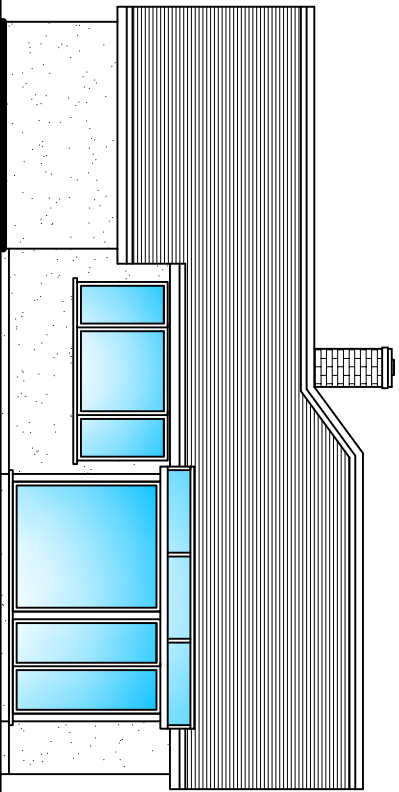


EXISTING EAST ELEVATION 1:100

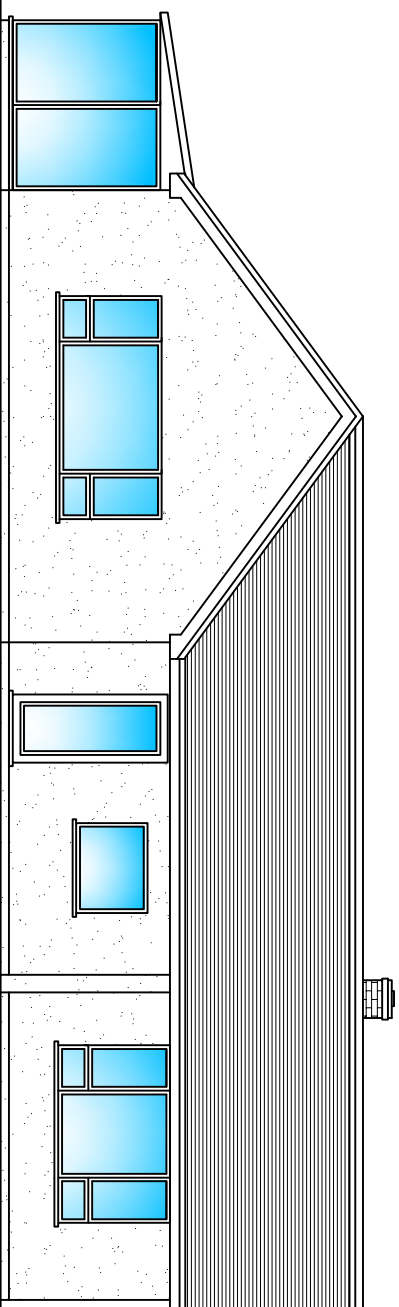

EXISTING NORTH ELEVATION 1:100

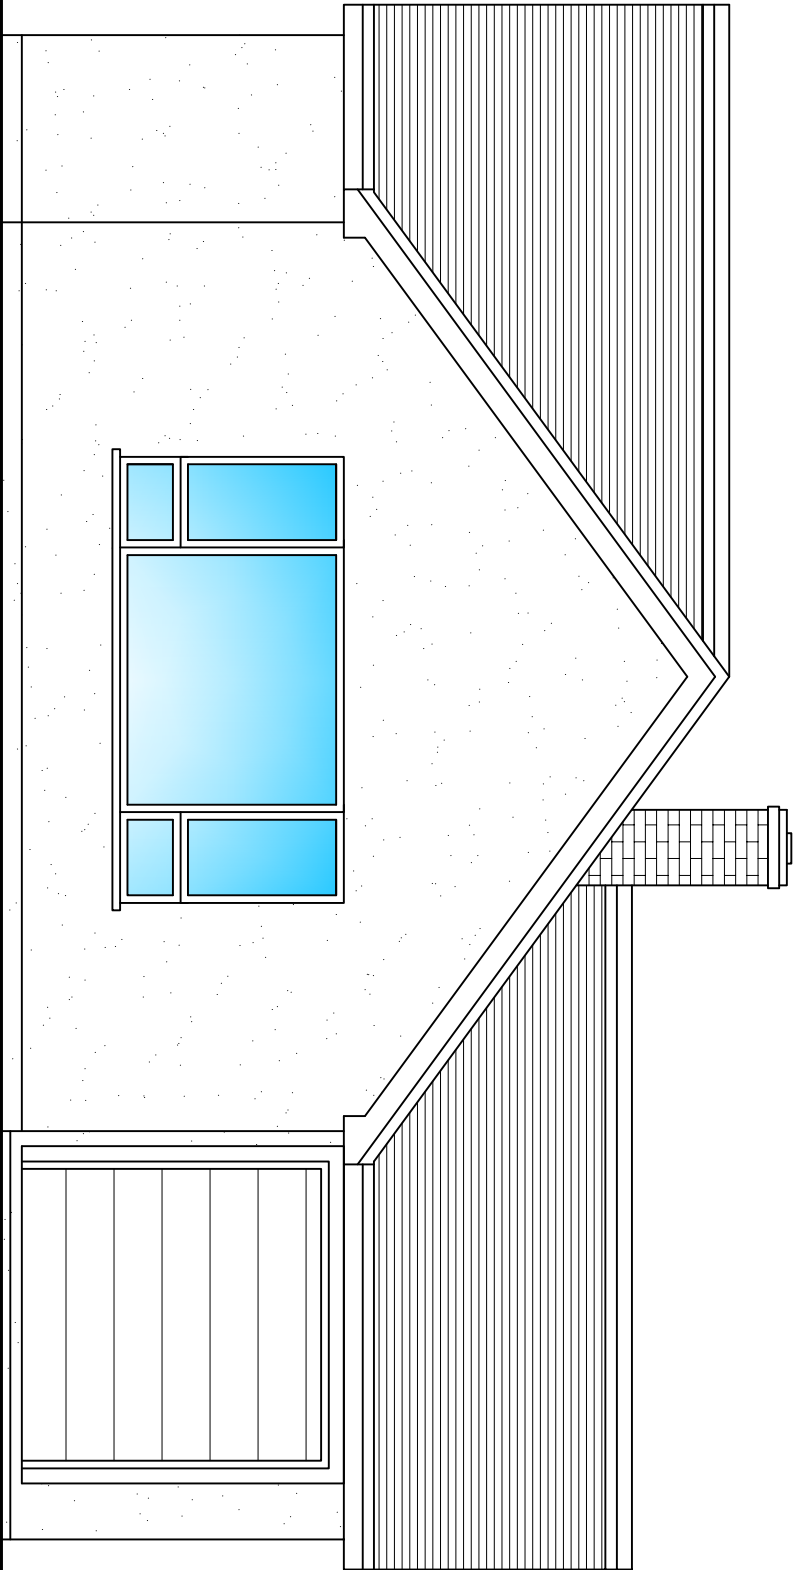

EXISTING WEST ELEVATION 1:50

 

- Notes:**
1. Do not scale from these drawings. (Unless for Planning purposes)
 2. Drawings to be read in conjunction with the structural calculations and the building notes provided.
 3. These drawings are for Building Control approval only.
 4. The client / contractor is advised to read the separate notes and the details provided in the structural calculations regarding the CDM regulations.
 5. The property owner is reminded to serve a Party Wall Notice on any adjoining owner should they need to do so under the requirements of the Party Wall Act 1996.
 6. No work should be undertaken until all consents (Planning and Building Control) have been received and approved in writing. Any work undertaken without consent is done so at the client's risk.

ama

architectural & quantity
surveying services
Unit 1 Gosling Croft Business Park
Long Furong
Clapham Worthing
West Sussex BN13 3UT
01903 871131
cort@atterburymoore.co.uk

Address of works:

22 Singleton Crescent, Fering

Drawing title:

Proposed Rear Extension and Loft Conversion

Date:

Mar. 2019

Scales:

As shown

Paper size:

A3

Dwg No:

AR-138-02