





ONLY FIGURED DIMENSIONS TO BE USED FOR CONSTRUCTION PURPOSES. ALL DIMENSIONS ARE TO BE CHECKED ON SITE PRIOR TO INSTALLATION AND THE ARCHITECT IS TO BE NOTIFIED OF ANY DISCREPANCIES.
© This drawing is copyright and must not be reproduced without the written consent of the Architect.

REV	DATE	DESCRIPTION
-----	------	-------------

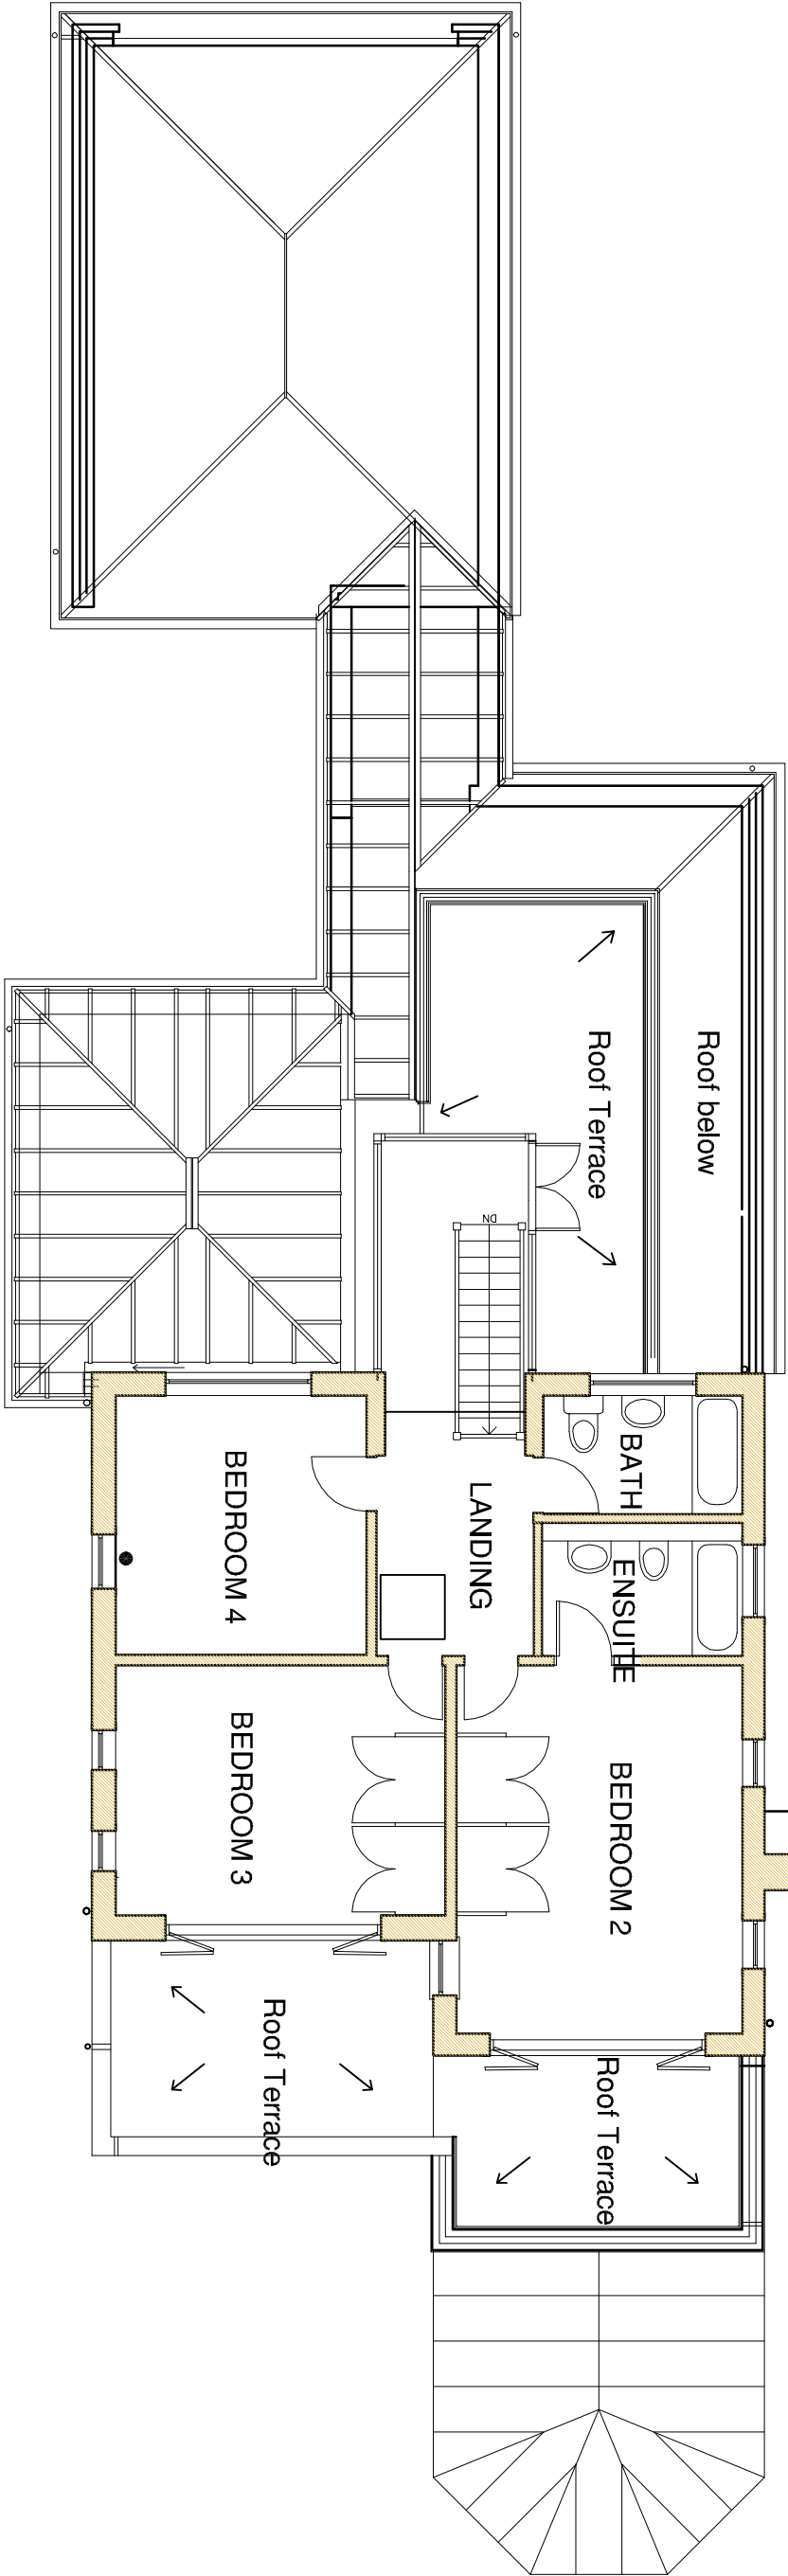

1:100 First floor plan as existing

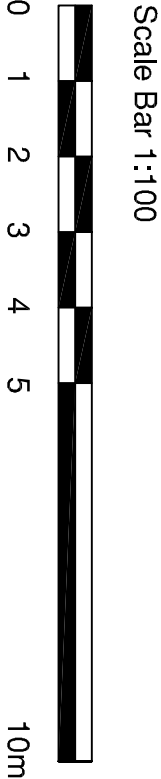

PLANNING

5 South Drive, Ferring First Floor Plan as existing

 saville jones architects	date: Oct 2020	20210	SK	101
DWG: \DRAWINGS\PROFORM\SAJA_1_200.DWG	scale: 1 : 100 @A3			