


DO NOT SCALE FROM THIS DRAWING. ONLY FIGURED DIMENSIONS TO BE USED FOR CONSTRUCTION PURPOSES. ALL DIMENSIONS ARE TO BE CHECKED ON SITE PRIOR TO INSTALLATION AND ANY DISCREPANCIES TO BE NOTIFIED TO THE ARCHITECT.

© This drawing is a copyright and must not be reproduced without the written consent of the Architect.


Rev. Date Description

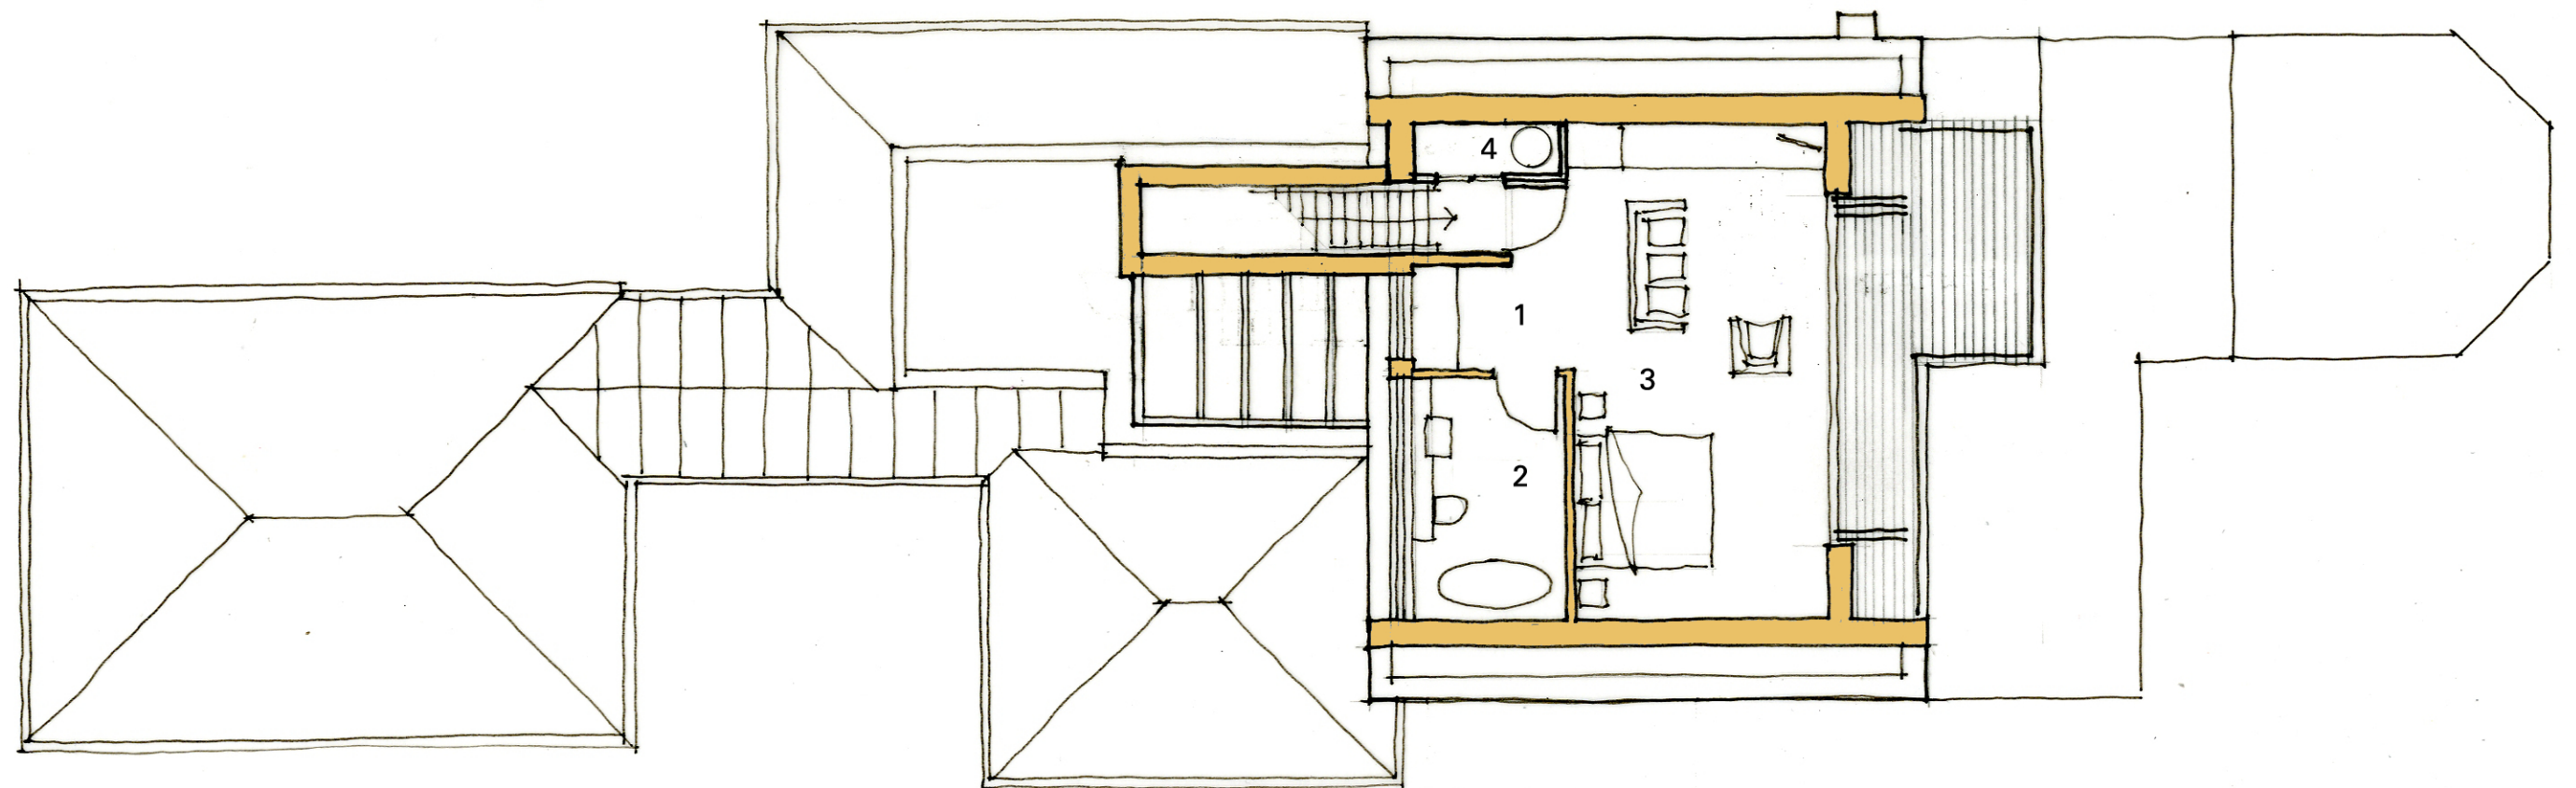

Key:

- 1 Kitchen
- 2 Bathroom
- 3 Master Suite
- 4 Hot water cylinder

Scale Bar 1:100

 

PLANNING

SK14
20210 - 5 South Drive, Ferring
Second Floor Plan as proposed
Scale 1:100
Rev-

saville jones architects

t +44 (0)1903 211 363
f +44 (0)1903 211 114