


DO NOT SCALE FROM THIS DRAWING. ONLY FIGURED DIMENSIONS TO BE USED FOR CONSTRUCTION PURPOSES. ALL DIMENSIONS ARE TO BE CHECKED ON SITE PRIOR TO INSTALLATION AND ANY DISCREPANCIES TO BE NOTIFIED TO THE ARCHITECT.

© This drawing is a copyright and must not be reproduced without the written consent of the Architect.

Rev. Date Description

----- Existing Roof Profile

Proposed South Elevation indicating existing roof profile

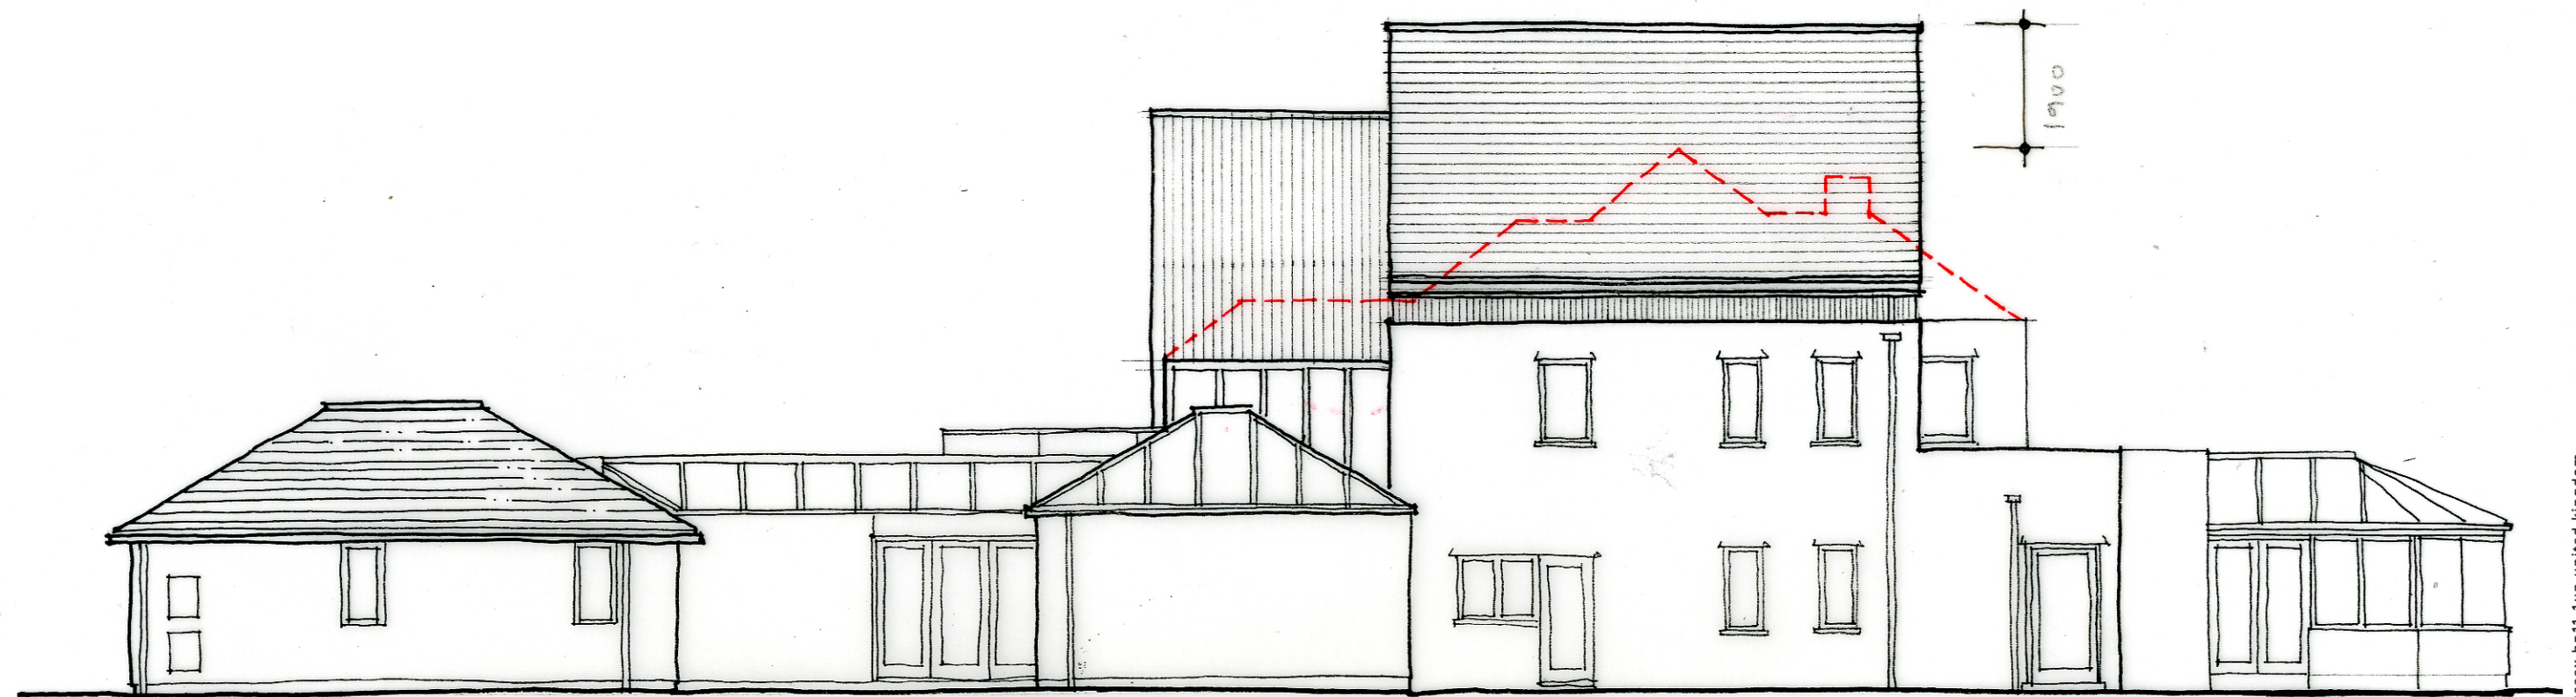

Proposed West Elevation indicating existing roof profile

Scale Bar 1:100



PLANNING

SK19

20210 - 5 South Drive, Ferring

Proposed Elevations with Existing Roof Profile

Scale 1:100

Rev-

t +44 (0)1903 211 363
f +44 (0)1903 211 114

saville jones architects