


ONLY FIGURED DIMENSIONS TO BE USED FOR CONSTRUCTION PURPOSES. ALL DIMENSIONS ARE TO BE CHECKED ON SITE PRIOR TO INSTALLATION AND THE ARCHITECT IS TO BE NOTIFIED OF ANY DISCREPENCIES.
© This drawing is copyright and must not be reproduced without the written consent of the Architect.

REV	DATE	DESCRIPTION
-----	------	-------------

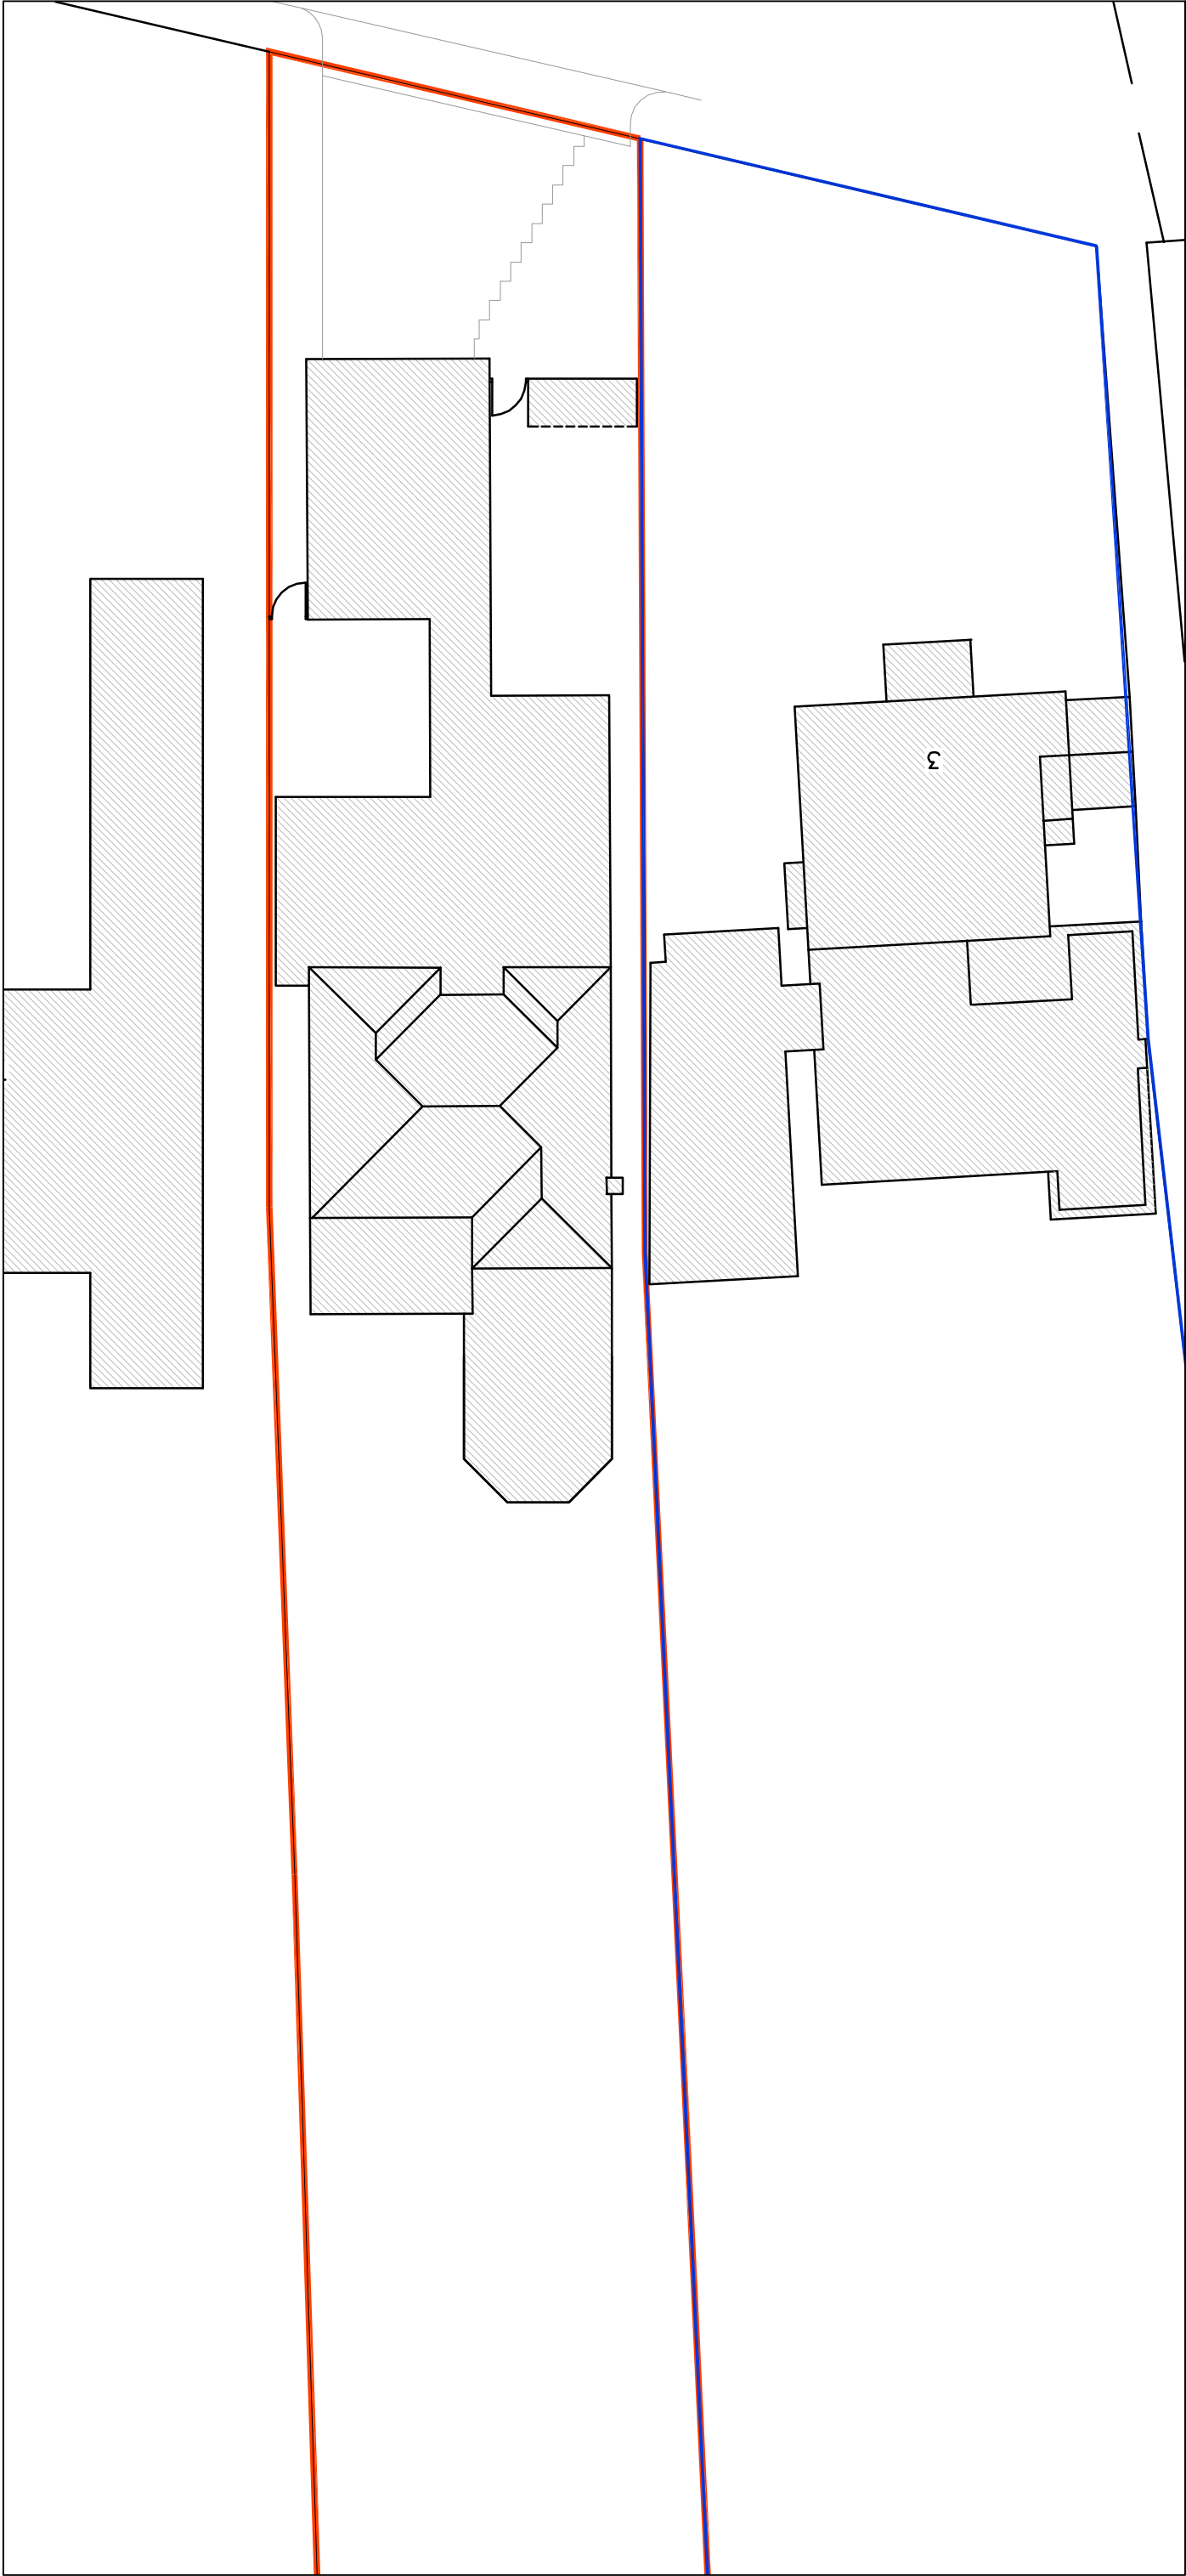

1:200 Site plan as existing

Scale Bar 1:200



PLANNING

5 South Drive, Ferring

site plan as existing

 **saville jones** | architects

date: Oct 2020

scale: 1 : 200 @A3

20210

SK

103

DWG: \DRAWINGS\PROFORM\5/A_A1_200.DWG