




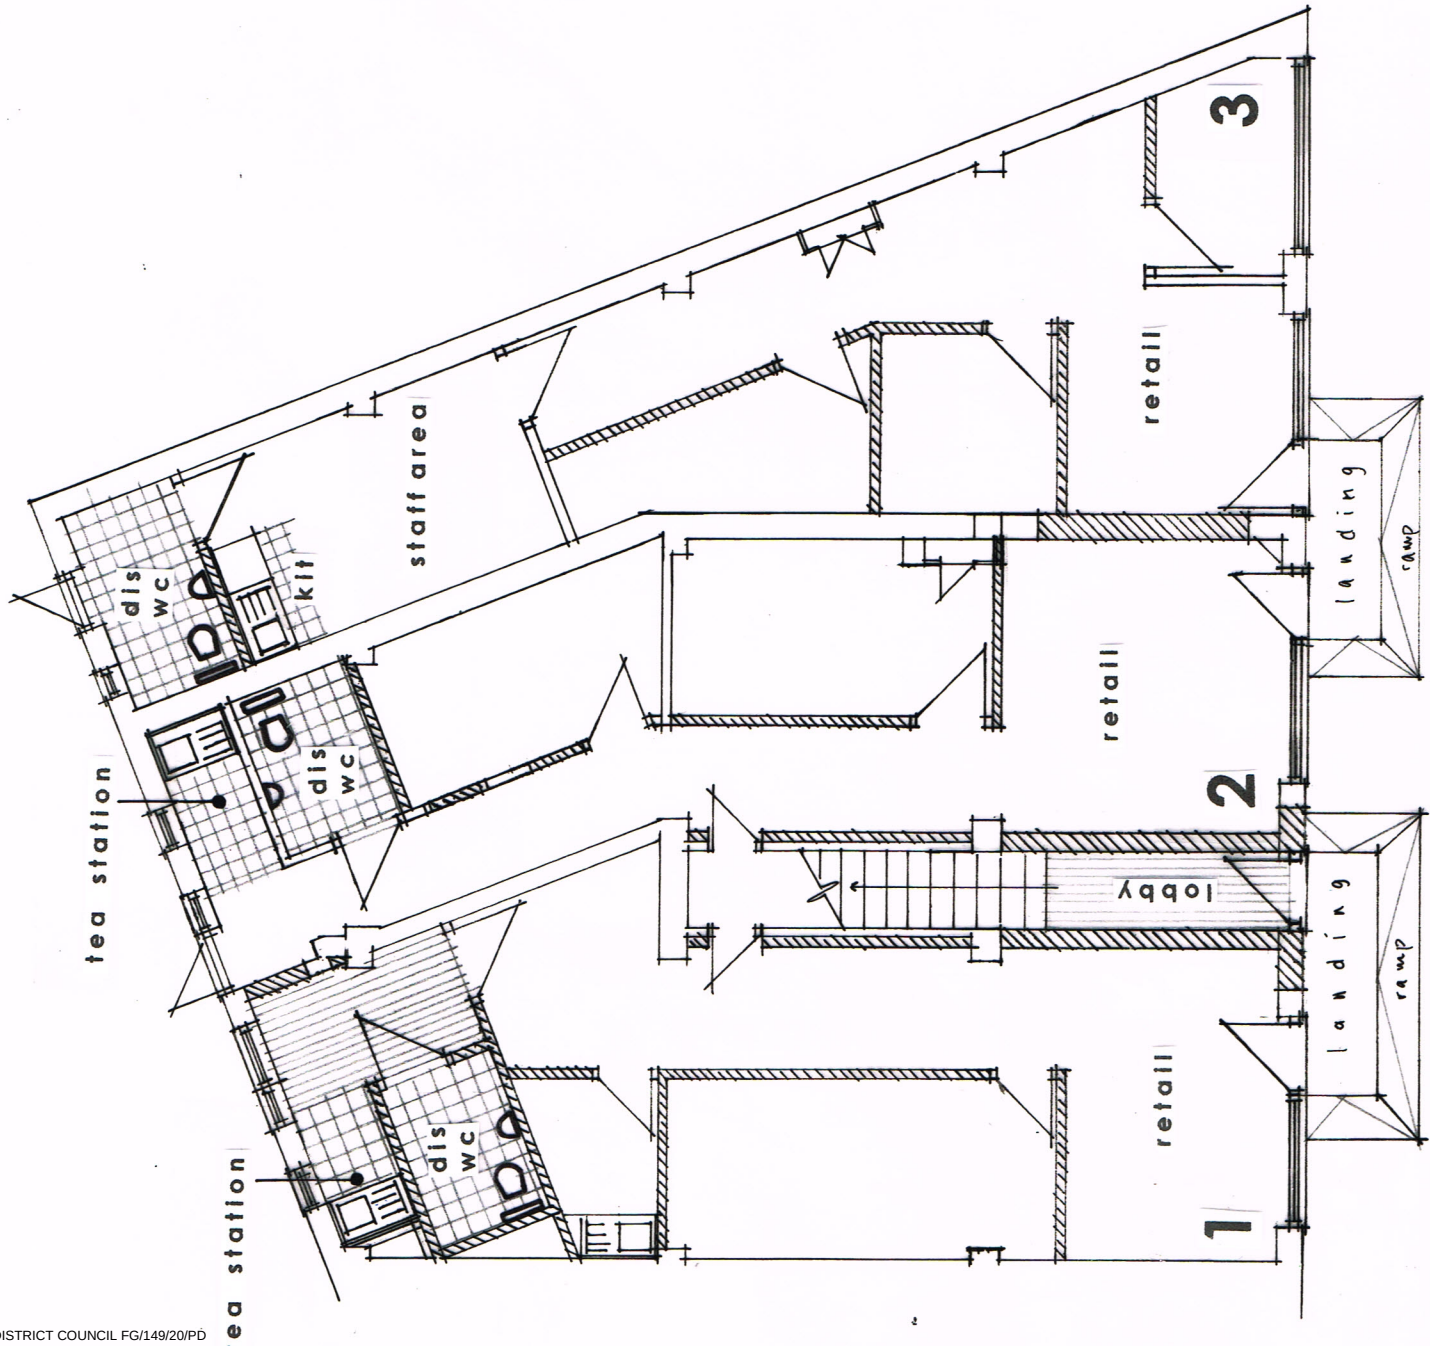

GROUND FLOOR PLAN 1:100 @ A3 / 1:50 @ A1

 

SCHEDULE OF RETAIL UNITS		
Ref	Size	
1	55 sq m	
2	54sq m	
3	58 sq m	
TOTAL NO. OF UNITS		3

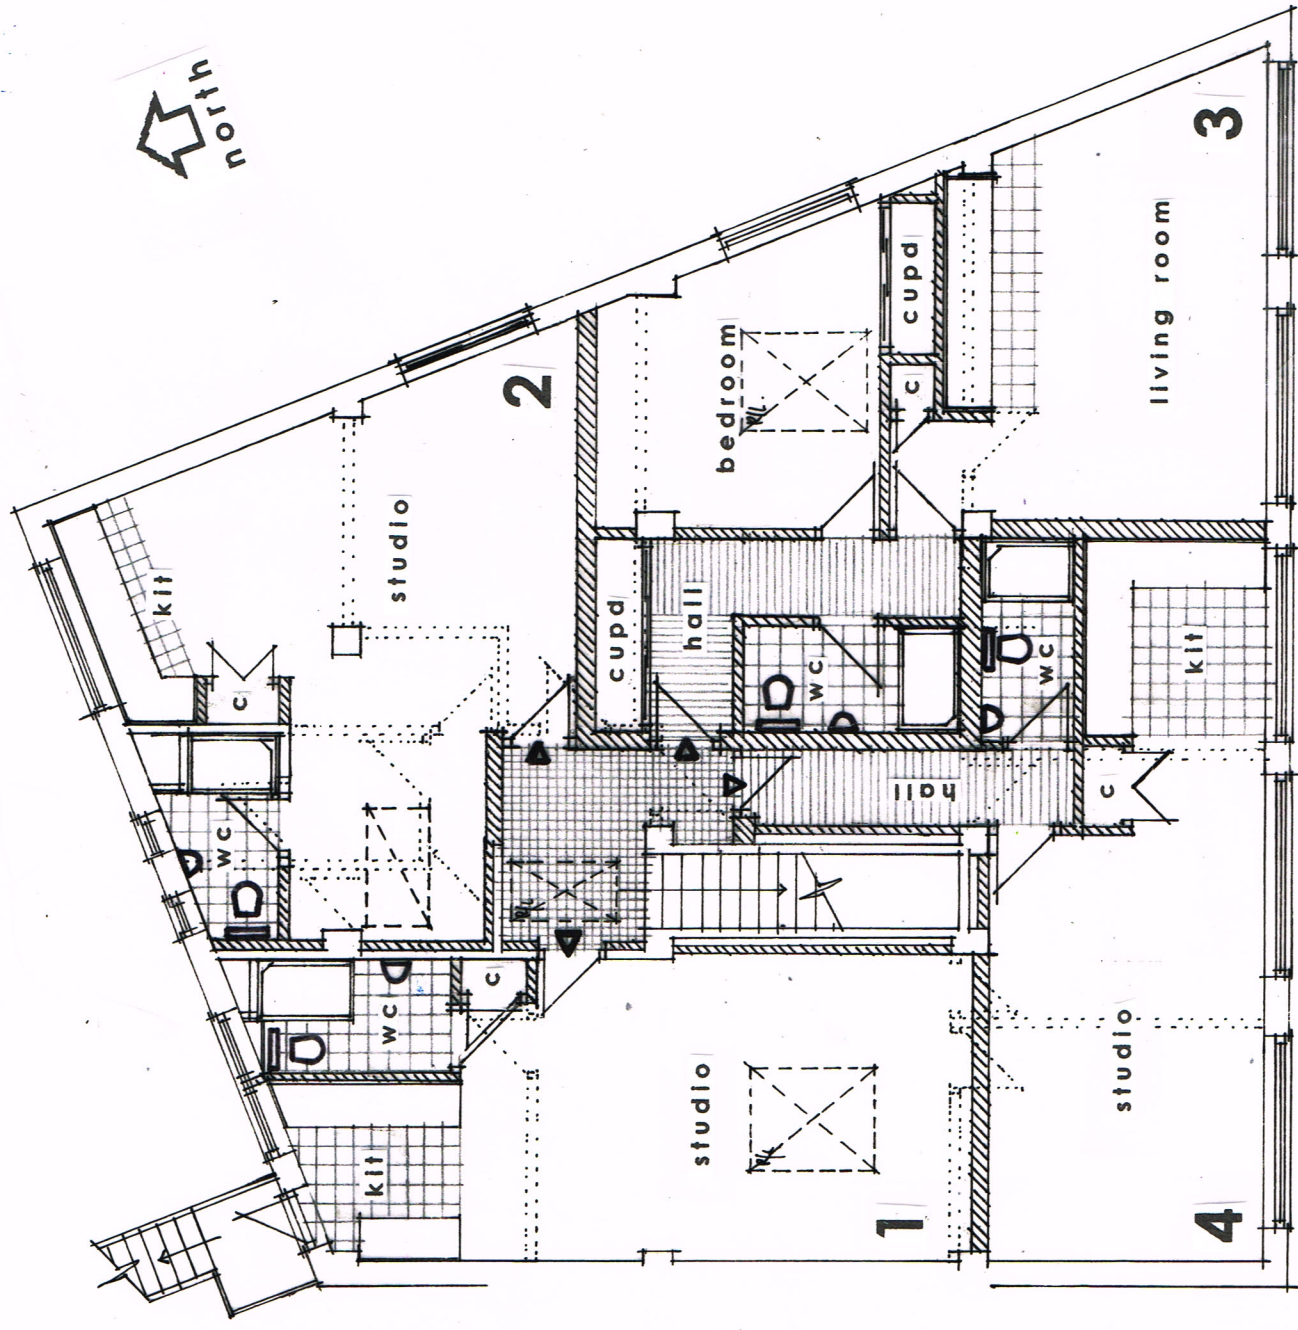

1st FLOOR PLAN

SCHEDULE OF UNITS	Accommodation	Size	No.
1	1 bed studio	37 sq m	1
2	1 bed studio	37 ½ sq m	1
3,	1 bed flat	54 sq m	1
4	1 bed studio	37sq m	1
TOTAL NO. OF UNITS			4

Figured dimensions to take precedence over called dimensions. The contractor is to verify all dimensions on site before commencing any works. Any discrepancies whatsoever to be brought to the attention of the client immediately.

The copyright of this drawing is reserved and the drawing must not be disclosed without authority.

Project
11 SEA LANE, FERRING

Proposed floor plans

Client

Drawing no. FG/SL/04

Scale AS SHOWN Date Oct 2020

Drawn By WG

WAYNE GANDER MCIAT
Chartered Architectural Technologist
98 Durrington Lane
West Sussex
BN13 2RQ
Tel/Fax 01903 694817
Email - waynegander08@gmail.com