



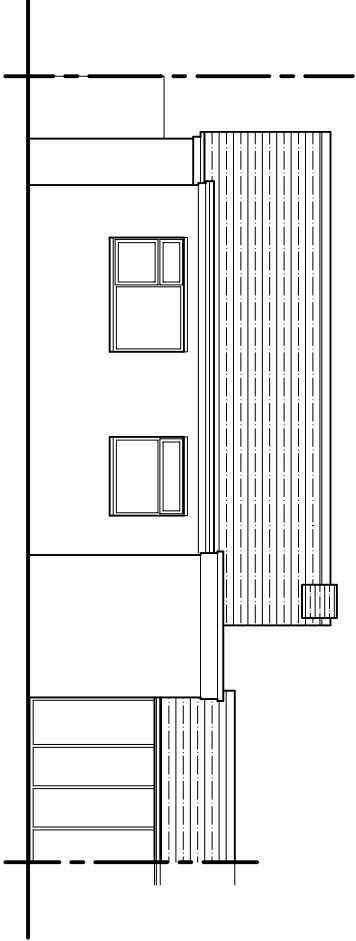


Existing Rear (west) Elevation

Scale 1:100

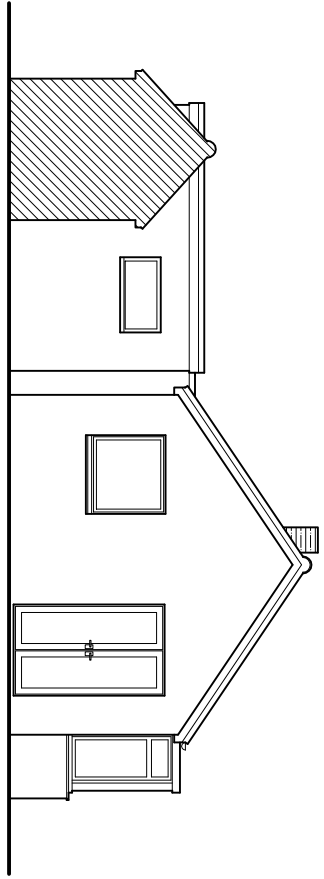


Existing Side (south) Elevation

Scale 1:100

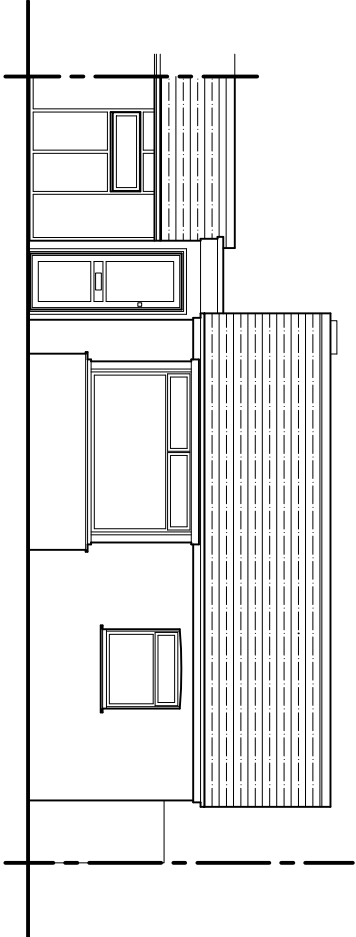


Existing Front (east) Elevation

Scale 1:100

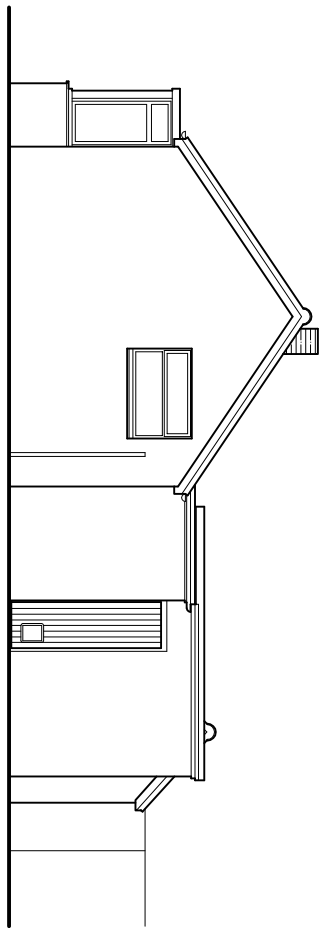


Existing Side (north) Elevation

Scale 1:100

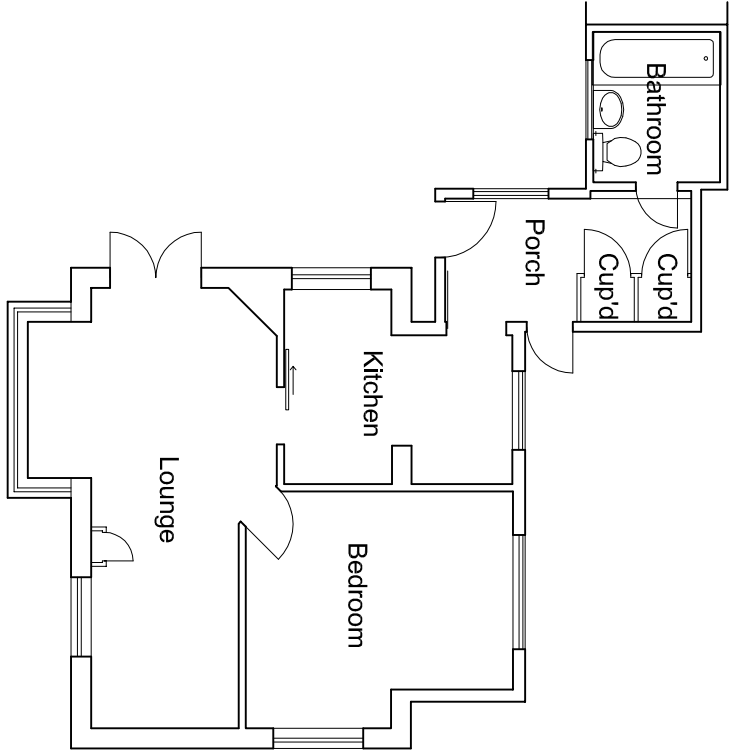


Existing Floor Plan

Scale 1:100

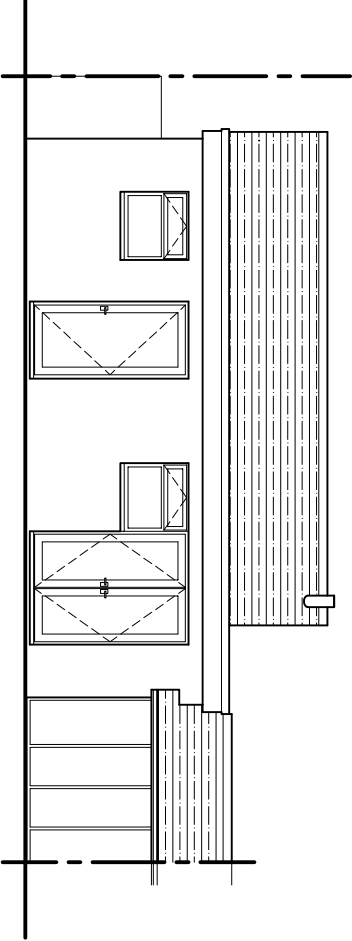


Proposed Rear (west) Elevation

Scale 1:100

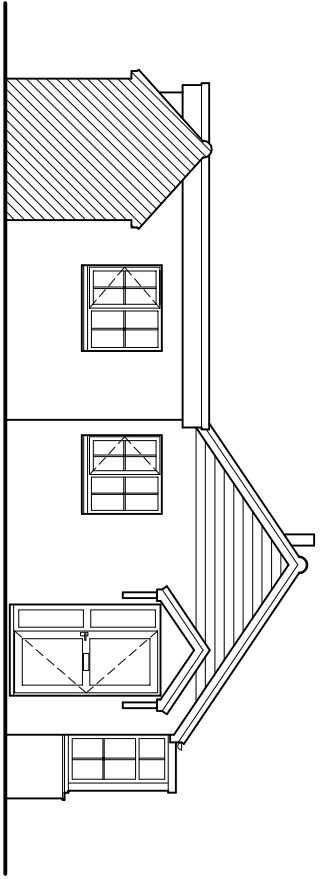


Proposed Side (south) Elevation

Scale 1:100

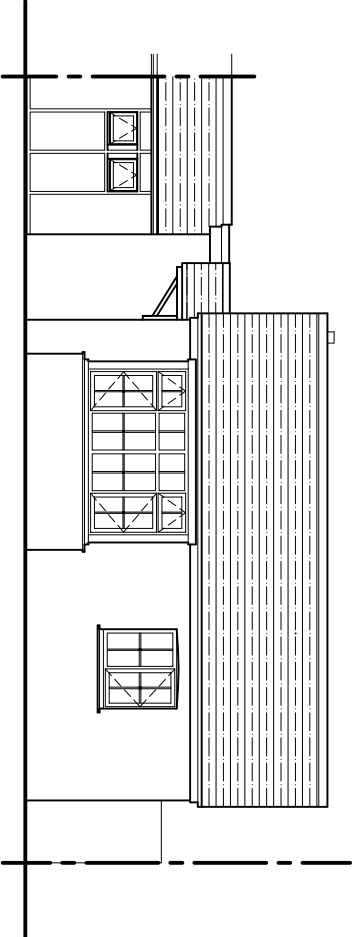


Proposed Front (east) Elevation

Scale 1:100

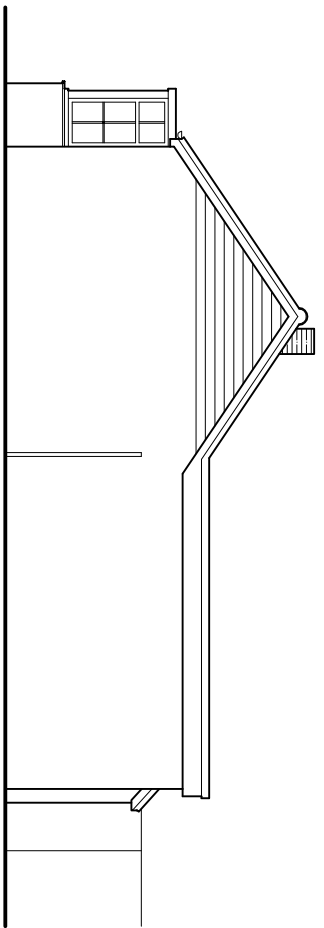

Proposed Side (north) Elevation

Scale 1:100

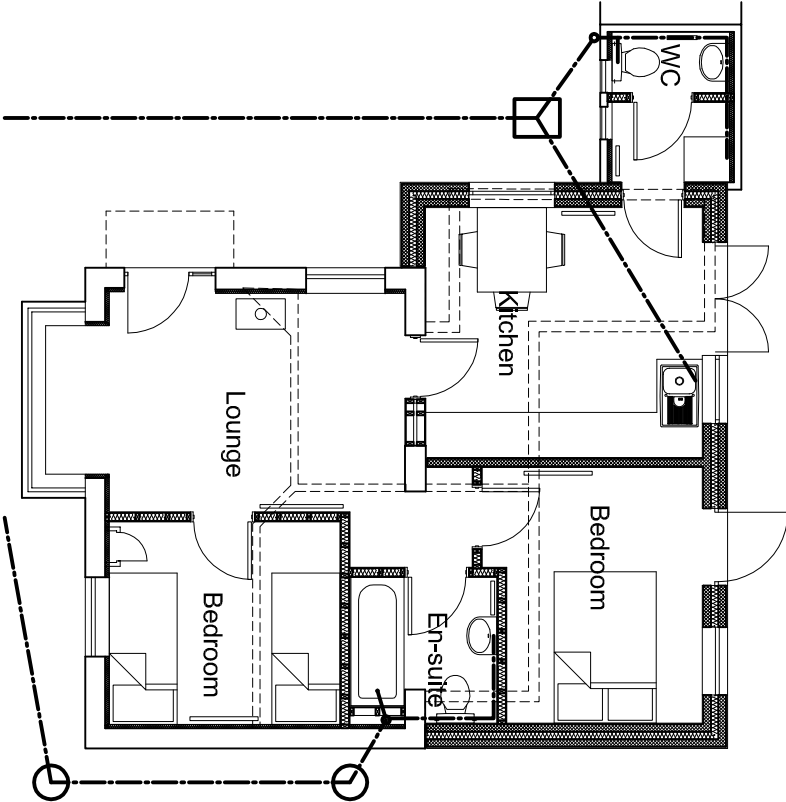

Proposed Floor Plan

Scale 1:100

- C Storm porch added, W/C / utility room 25/01/10
divided, rear bedroom glazing revised,
front door revised, weatherboard added
- B Rear glazing revised, Kitchen door
removed, ensuite revised, front bedroom
enlarged, internal door added, detail added,
Rear glazing revised, Kitchen door added, ensuite revised, beds indicated,
Kitchen layout revised
- A

Rev: Description: Date:



Horizon Design Ltd
34 Railway Approach
Worthing
West Sussex, BN11 1UR
T: 01903 203686
E: info@horizon-design.co.uk
W: www.horizon-design.co.uk

Client:
Miss B Sanders

Project:
Single Storey Extension & Refurbishment:
18 The Poplars
Ferring
West Sussex

Drawing title:
GA Plans & Elevations
- Existing & Proposed

Scale:
1:100 @ A1

Date:
21/12/09

Drawn:
KWF

Drawing number:
2461-01

Revision:
C