




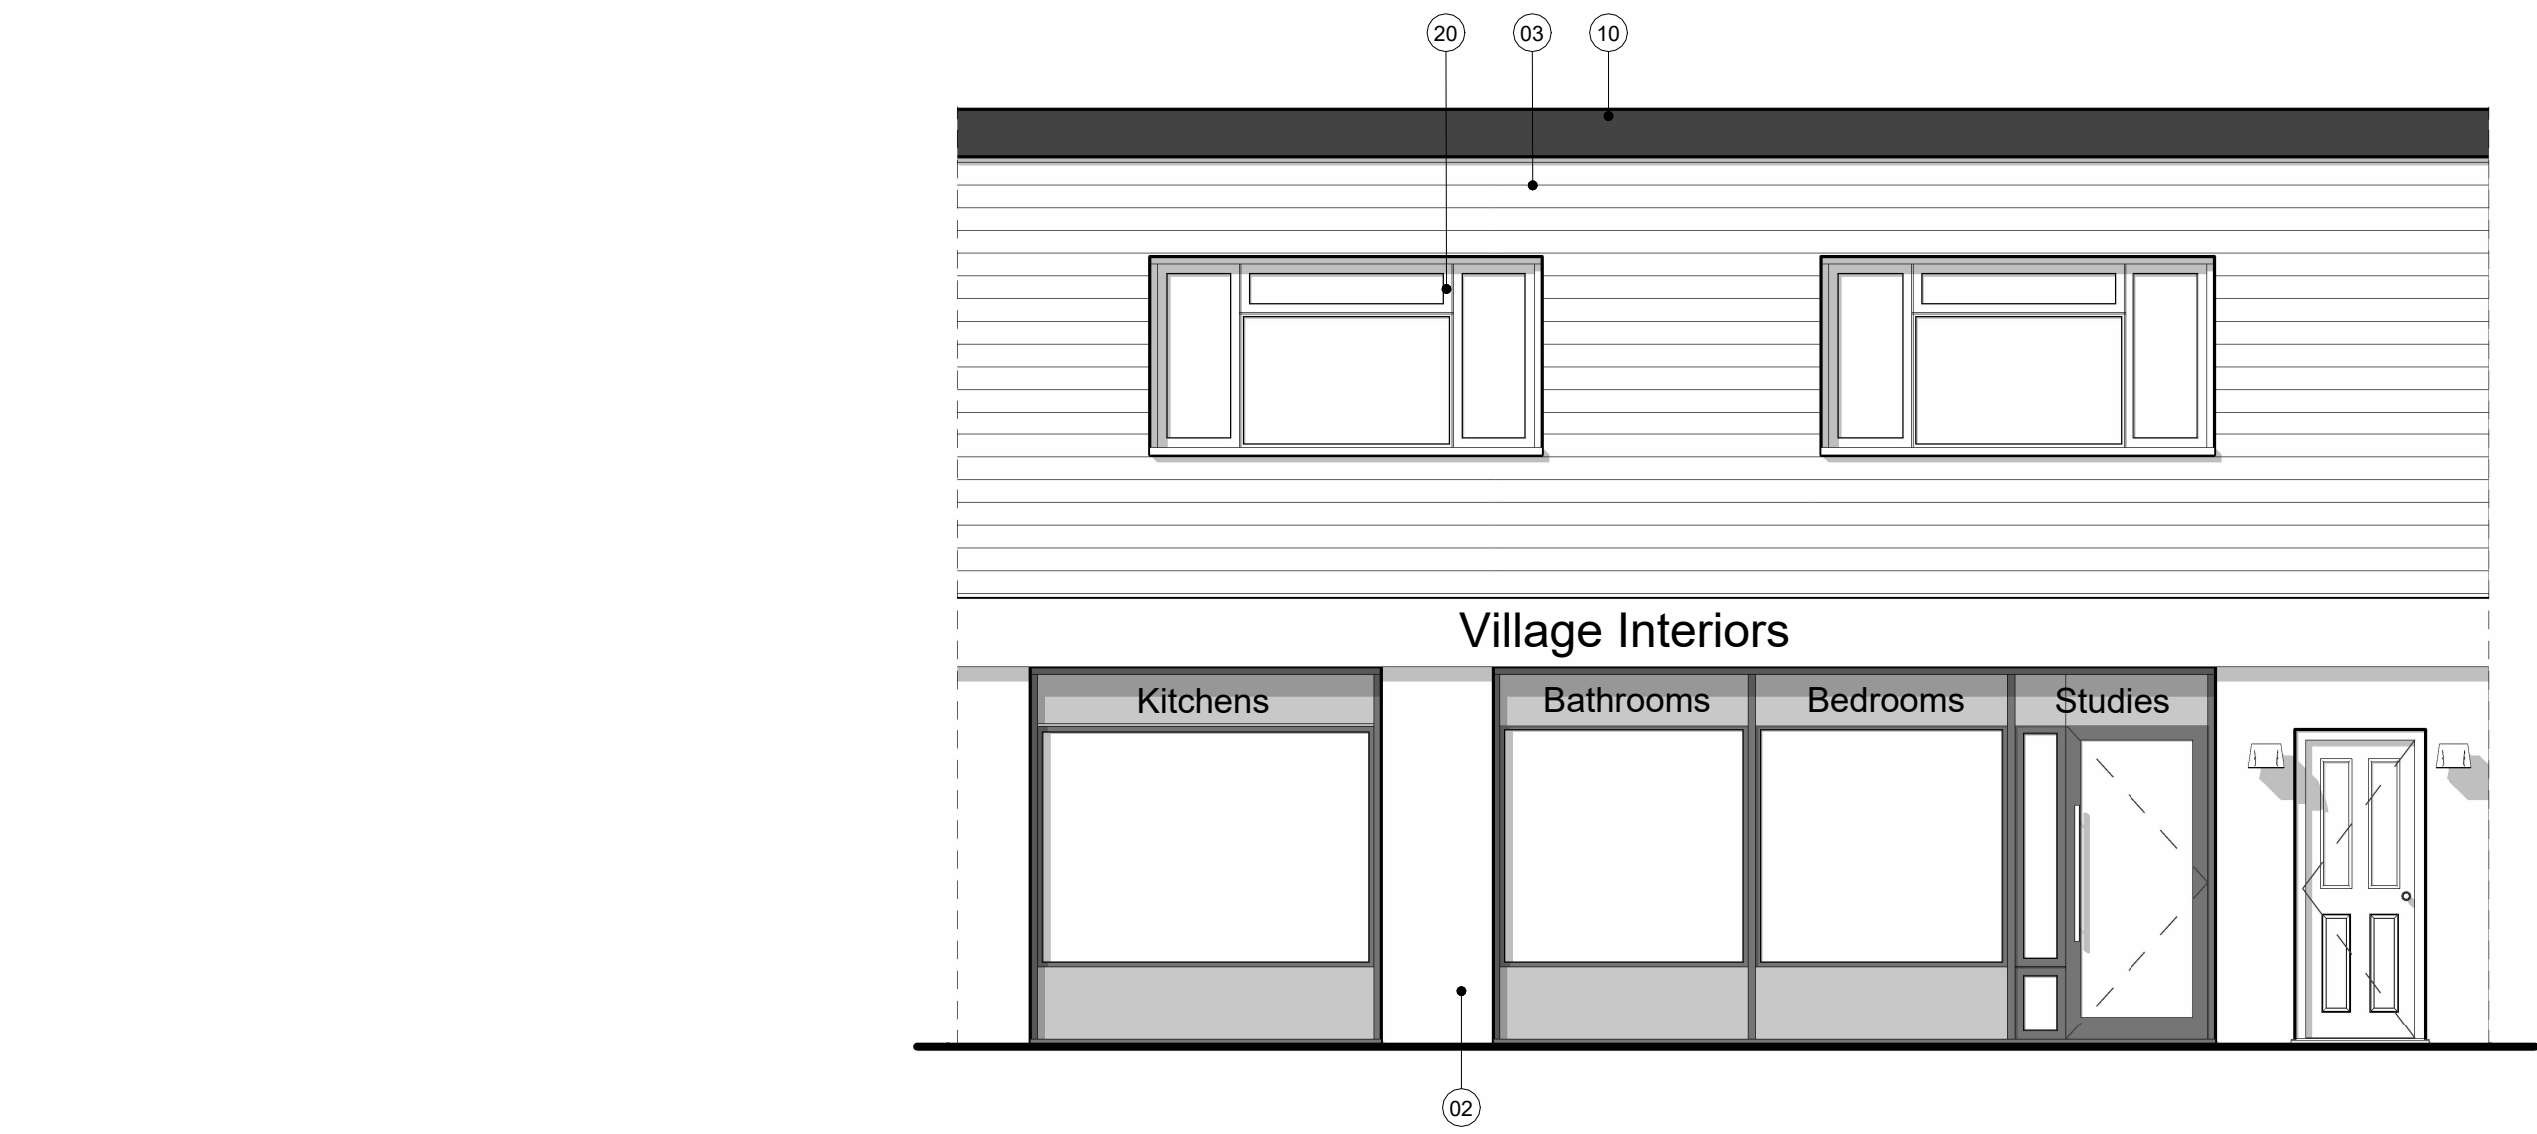


1 EXISTING NORTH ELEVATION
2001 Scale: 1 : 50

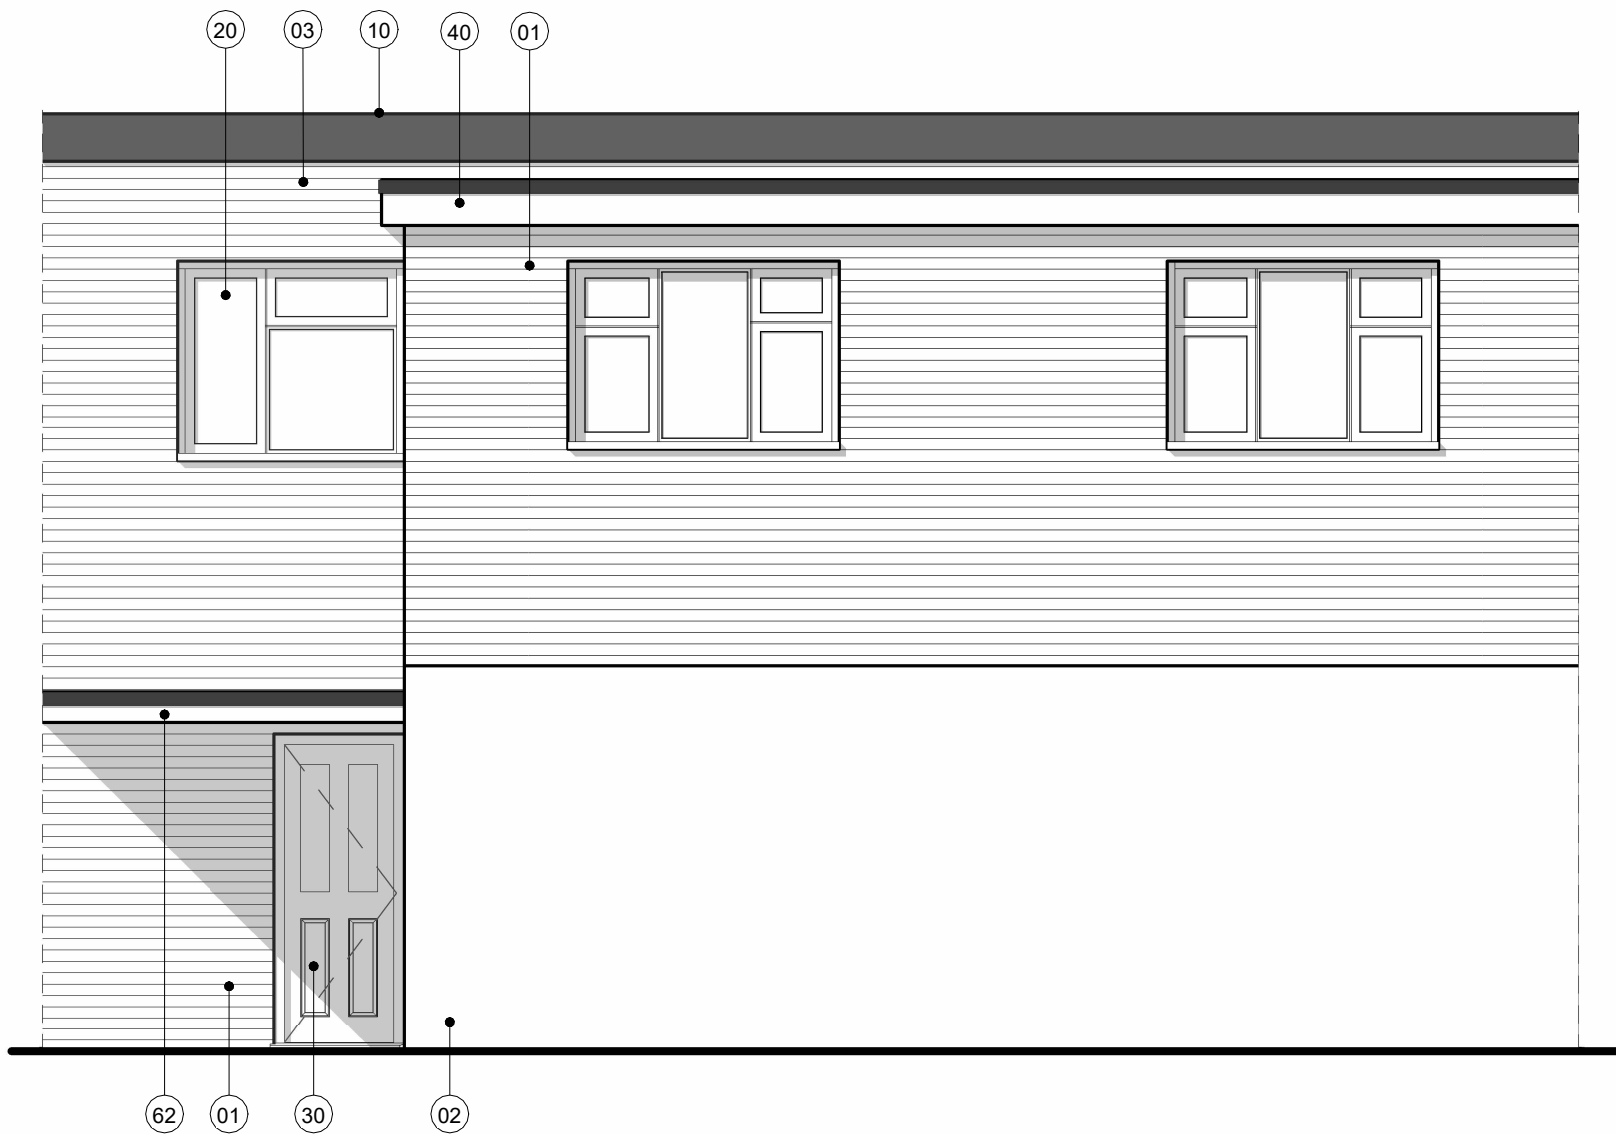


2 EXISTING SOUTH ELEVATION
2001 Scale: 1 : 50

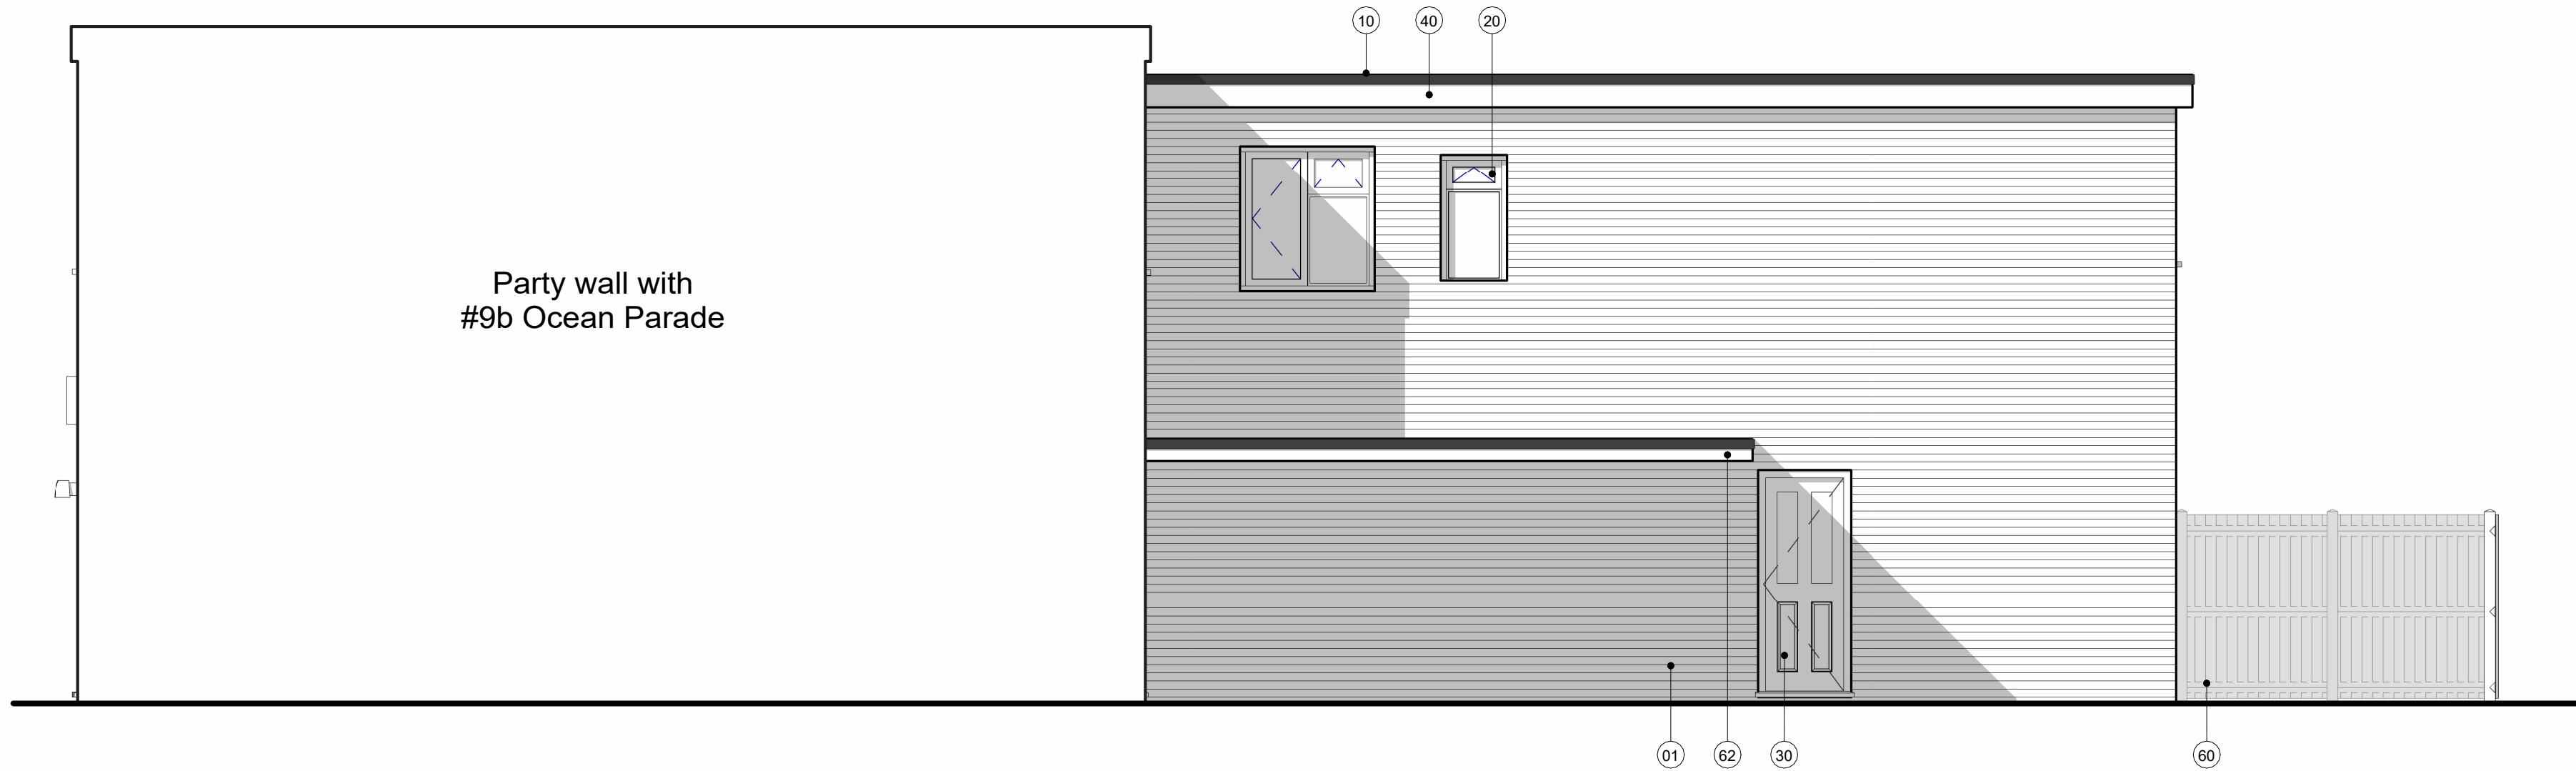

3 EXISTING WEST ELEVATION
2001 Scale: 1 : 50

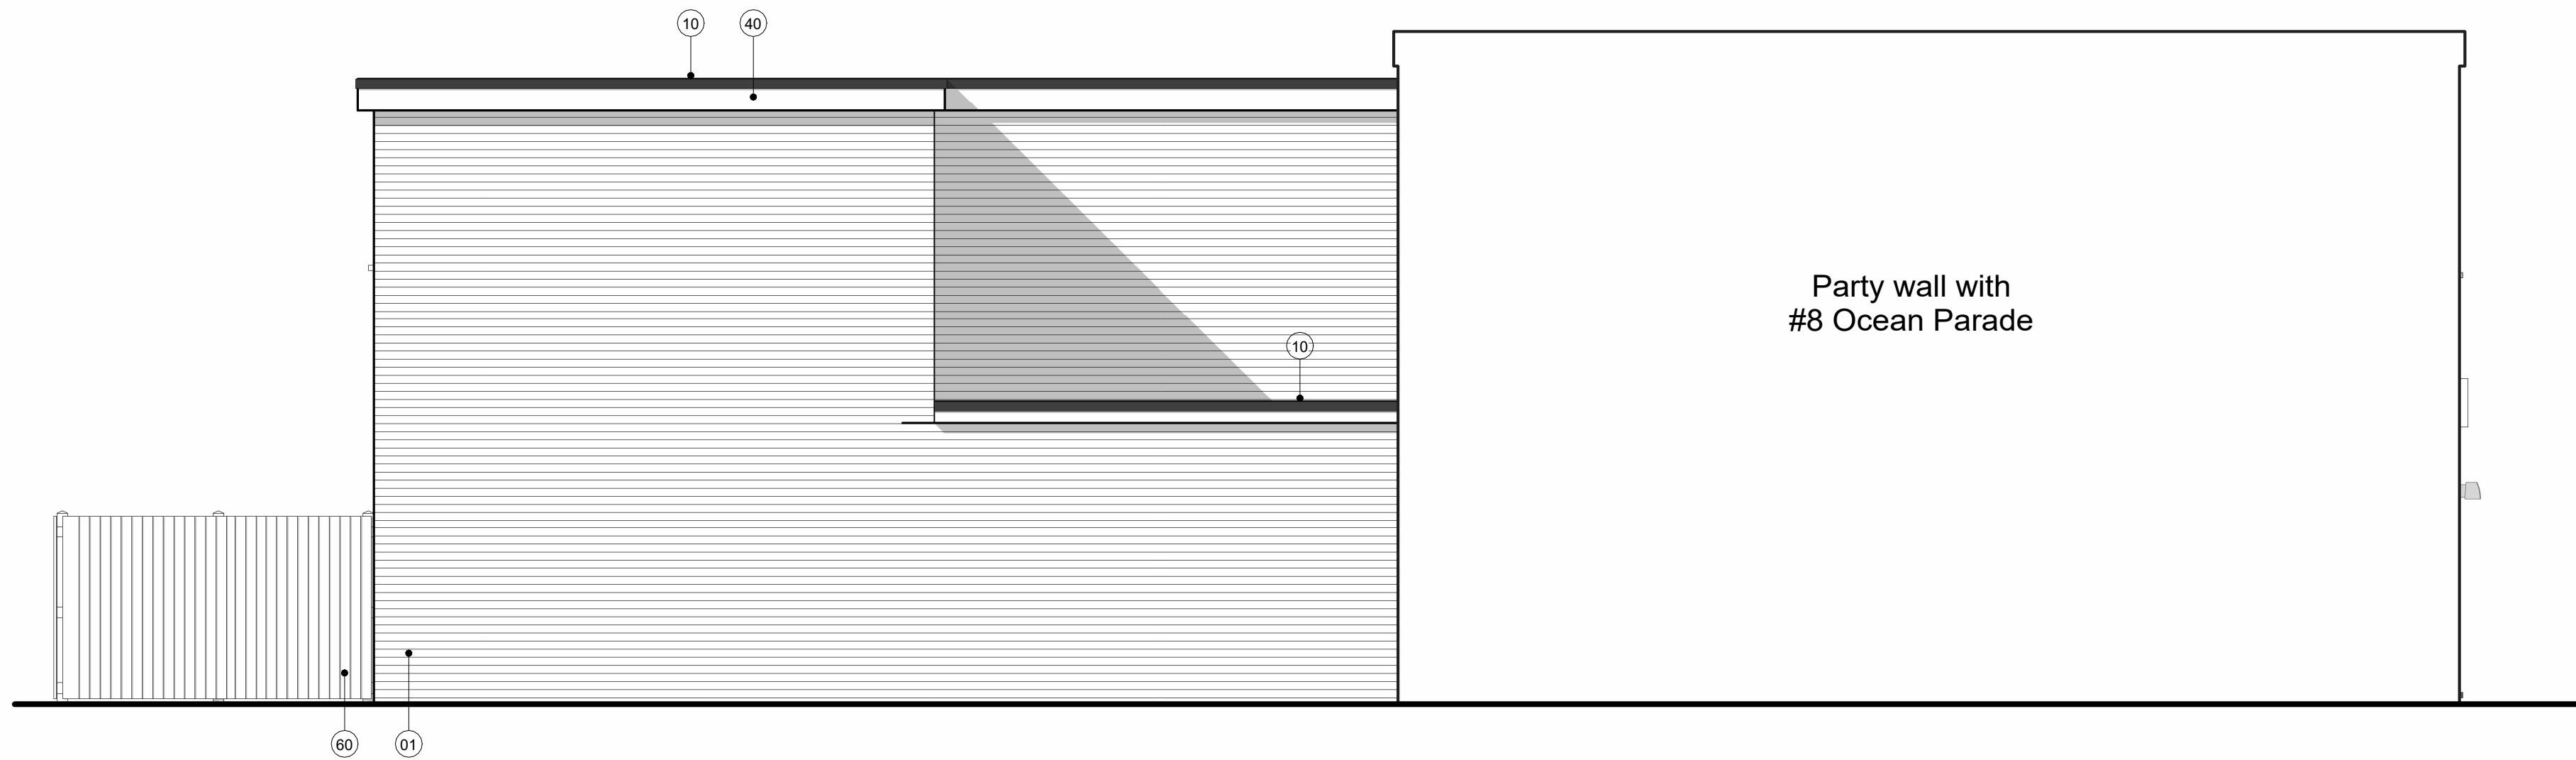

4 EXISTING EAST ELEVATION
2001 Scale: 1 : 50

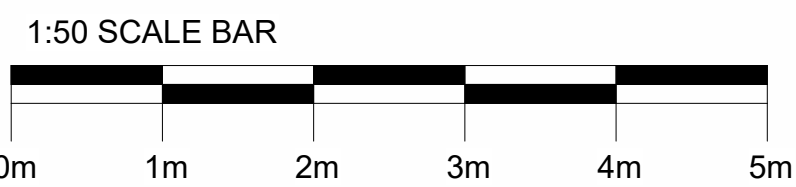

Notes

- All dimensions must be checked on site and not scaled from this drawing, apart from the local authority. Site dimensions taken from licensed Ordnance Survey data.
- Any works commencing on site prior to obtaining full planning and building regulation approval including full condition discharge, is entirely at the client's / contractor's risk. The contractor is responsible for taking and checking all levels and dimensions prior to ordering materials and starting work on site. Any discrepancies are to be reported to OM Architectural Design prior to commencing any works.
- All building work is to be carried out in accordance with building regulations and to the satisfaction of the local authority and as such additional unforeseen building works may be required on site.
- These drawings do not constitute full working drawings. All drawings are copyright of OM Architectural Design and may not be copied or reproduced by any third party without prior written consent.

Material Key

- 01 Brickwork (red/clay)
- 02 Render (white)
- 03 Cladding: UPVC Weatherboarding (white)
- 10 Flat Roof: Felt Finish
- 11 Bike Store: Timber Screen & EPDM Roof
- 20 uPVC / PPC Alum. Windows (white)
- 21 uPVC / PPC Alum. Doors (white)
- 30 Timber Door
- 40 uPVC Fascia & Soffit Boards (white, to match)
- 60 Timber Fencing (stained finish)
- 62 Canopy

00 Jan.'22 Planning application: ext. changes SB OM
Rev Date Notes Drwn Chkd

OM Architectural Design

Works House, Station Road, Angmering, BN16 3AA
Tel: 07590 505302
E-mail: info@olivermcgowan.co.uk

Project
Village Interiors

Drawing
Existing Elevations

Job Ref:	DWG No:	Revision:		
BCA	2001	00		
Scale(s):	Size:	Date:	Drwn:	Chkd:
1 : 50	A1	July	SB	OM
Status:				
Planning				