




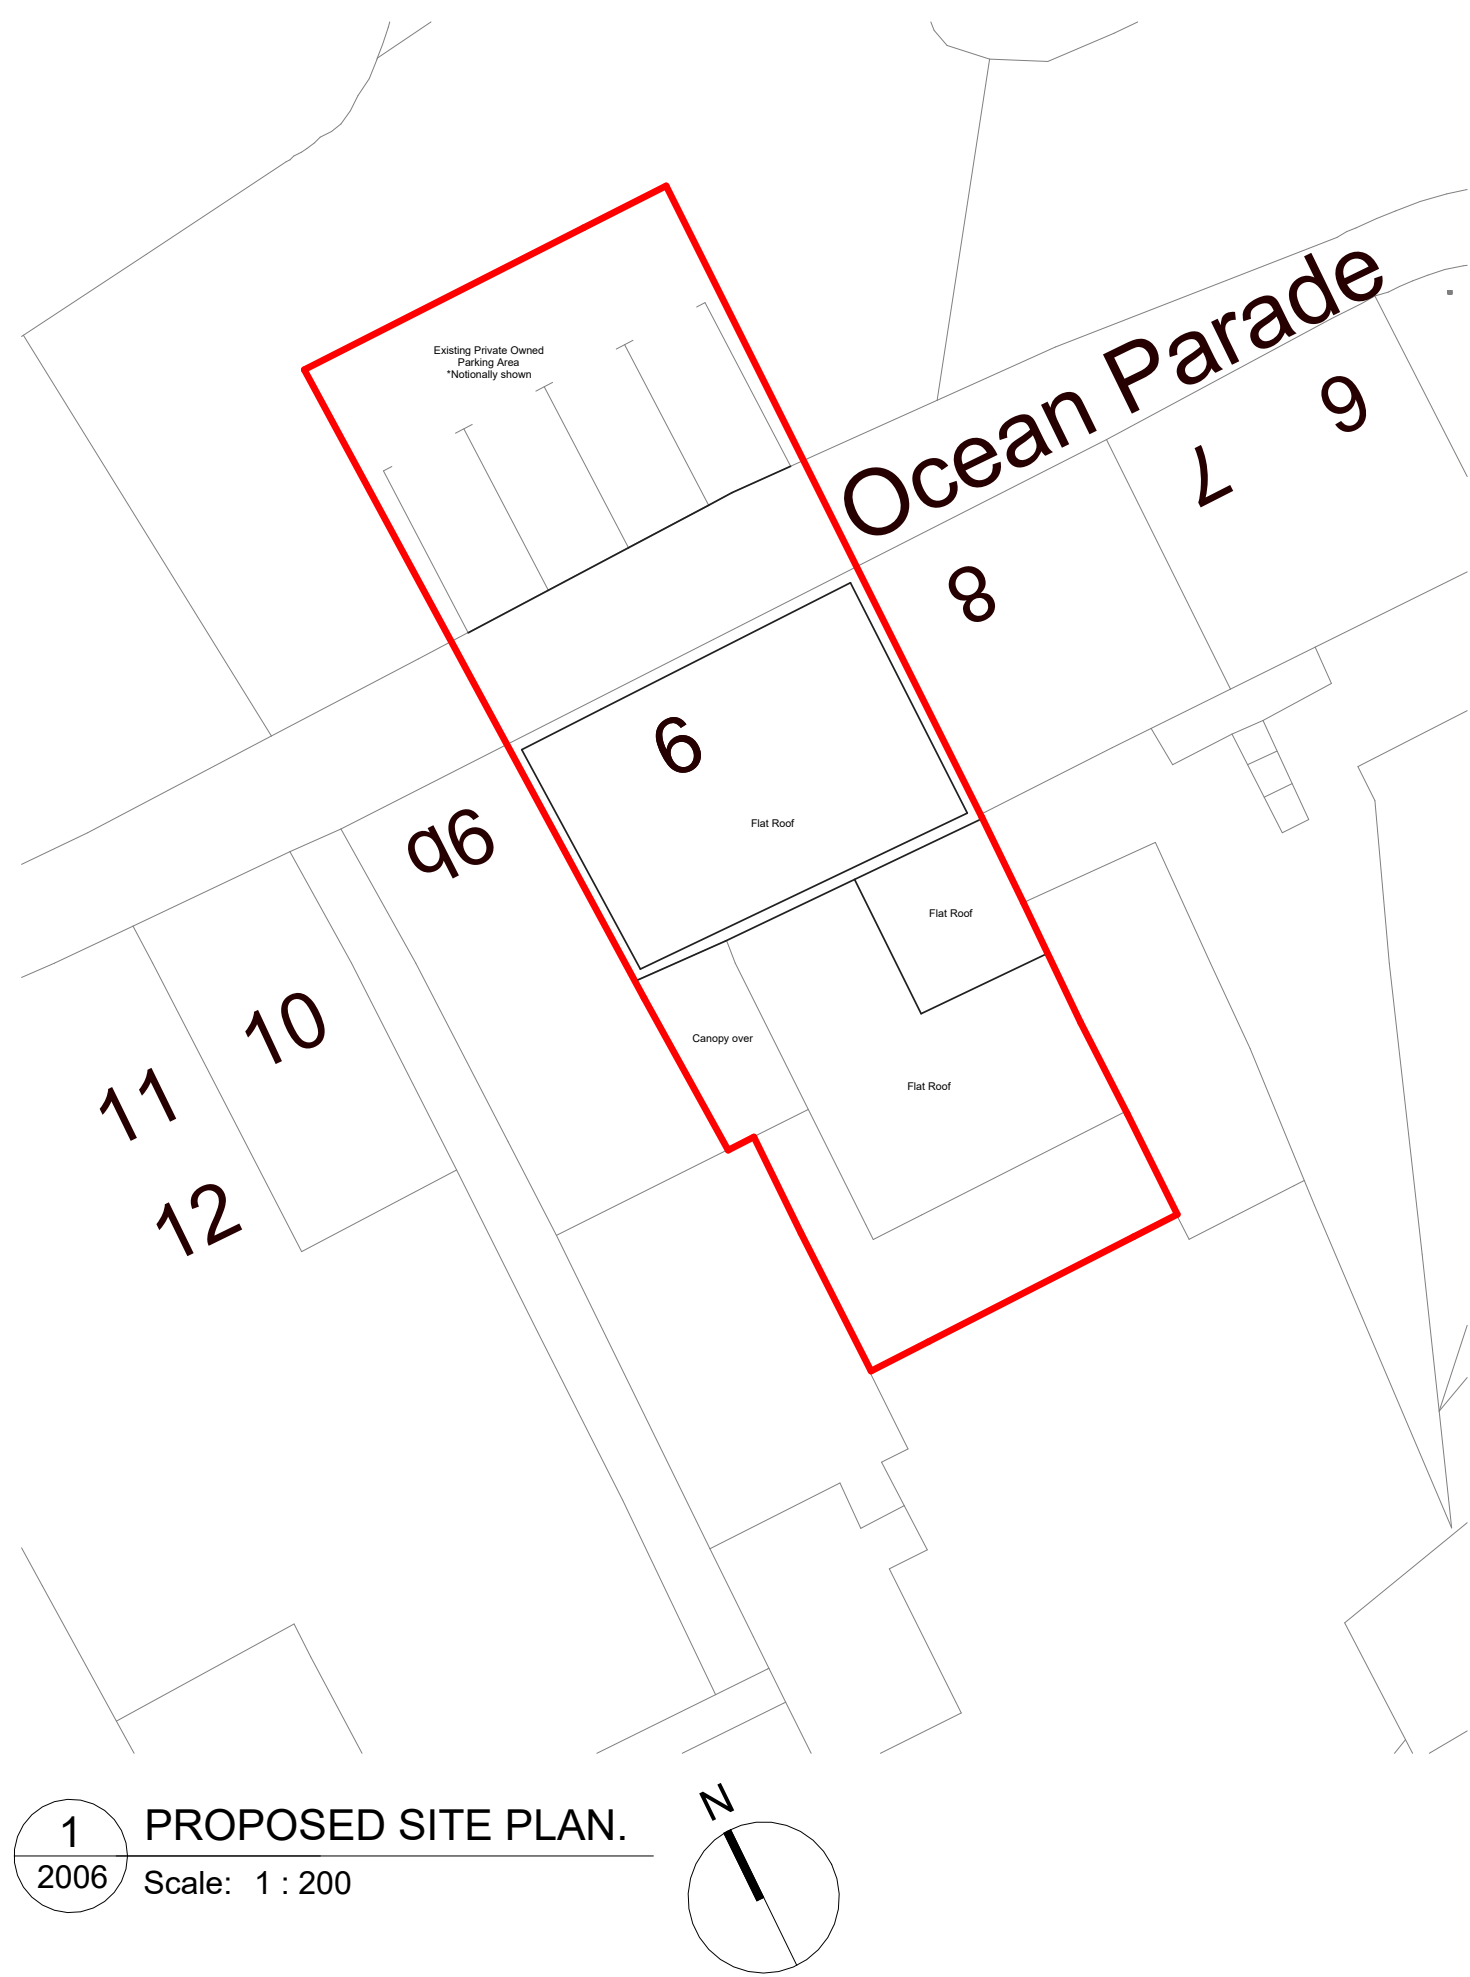

1 PROPOSED SITE PLAN.
2006 Scale: 1 : 200

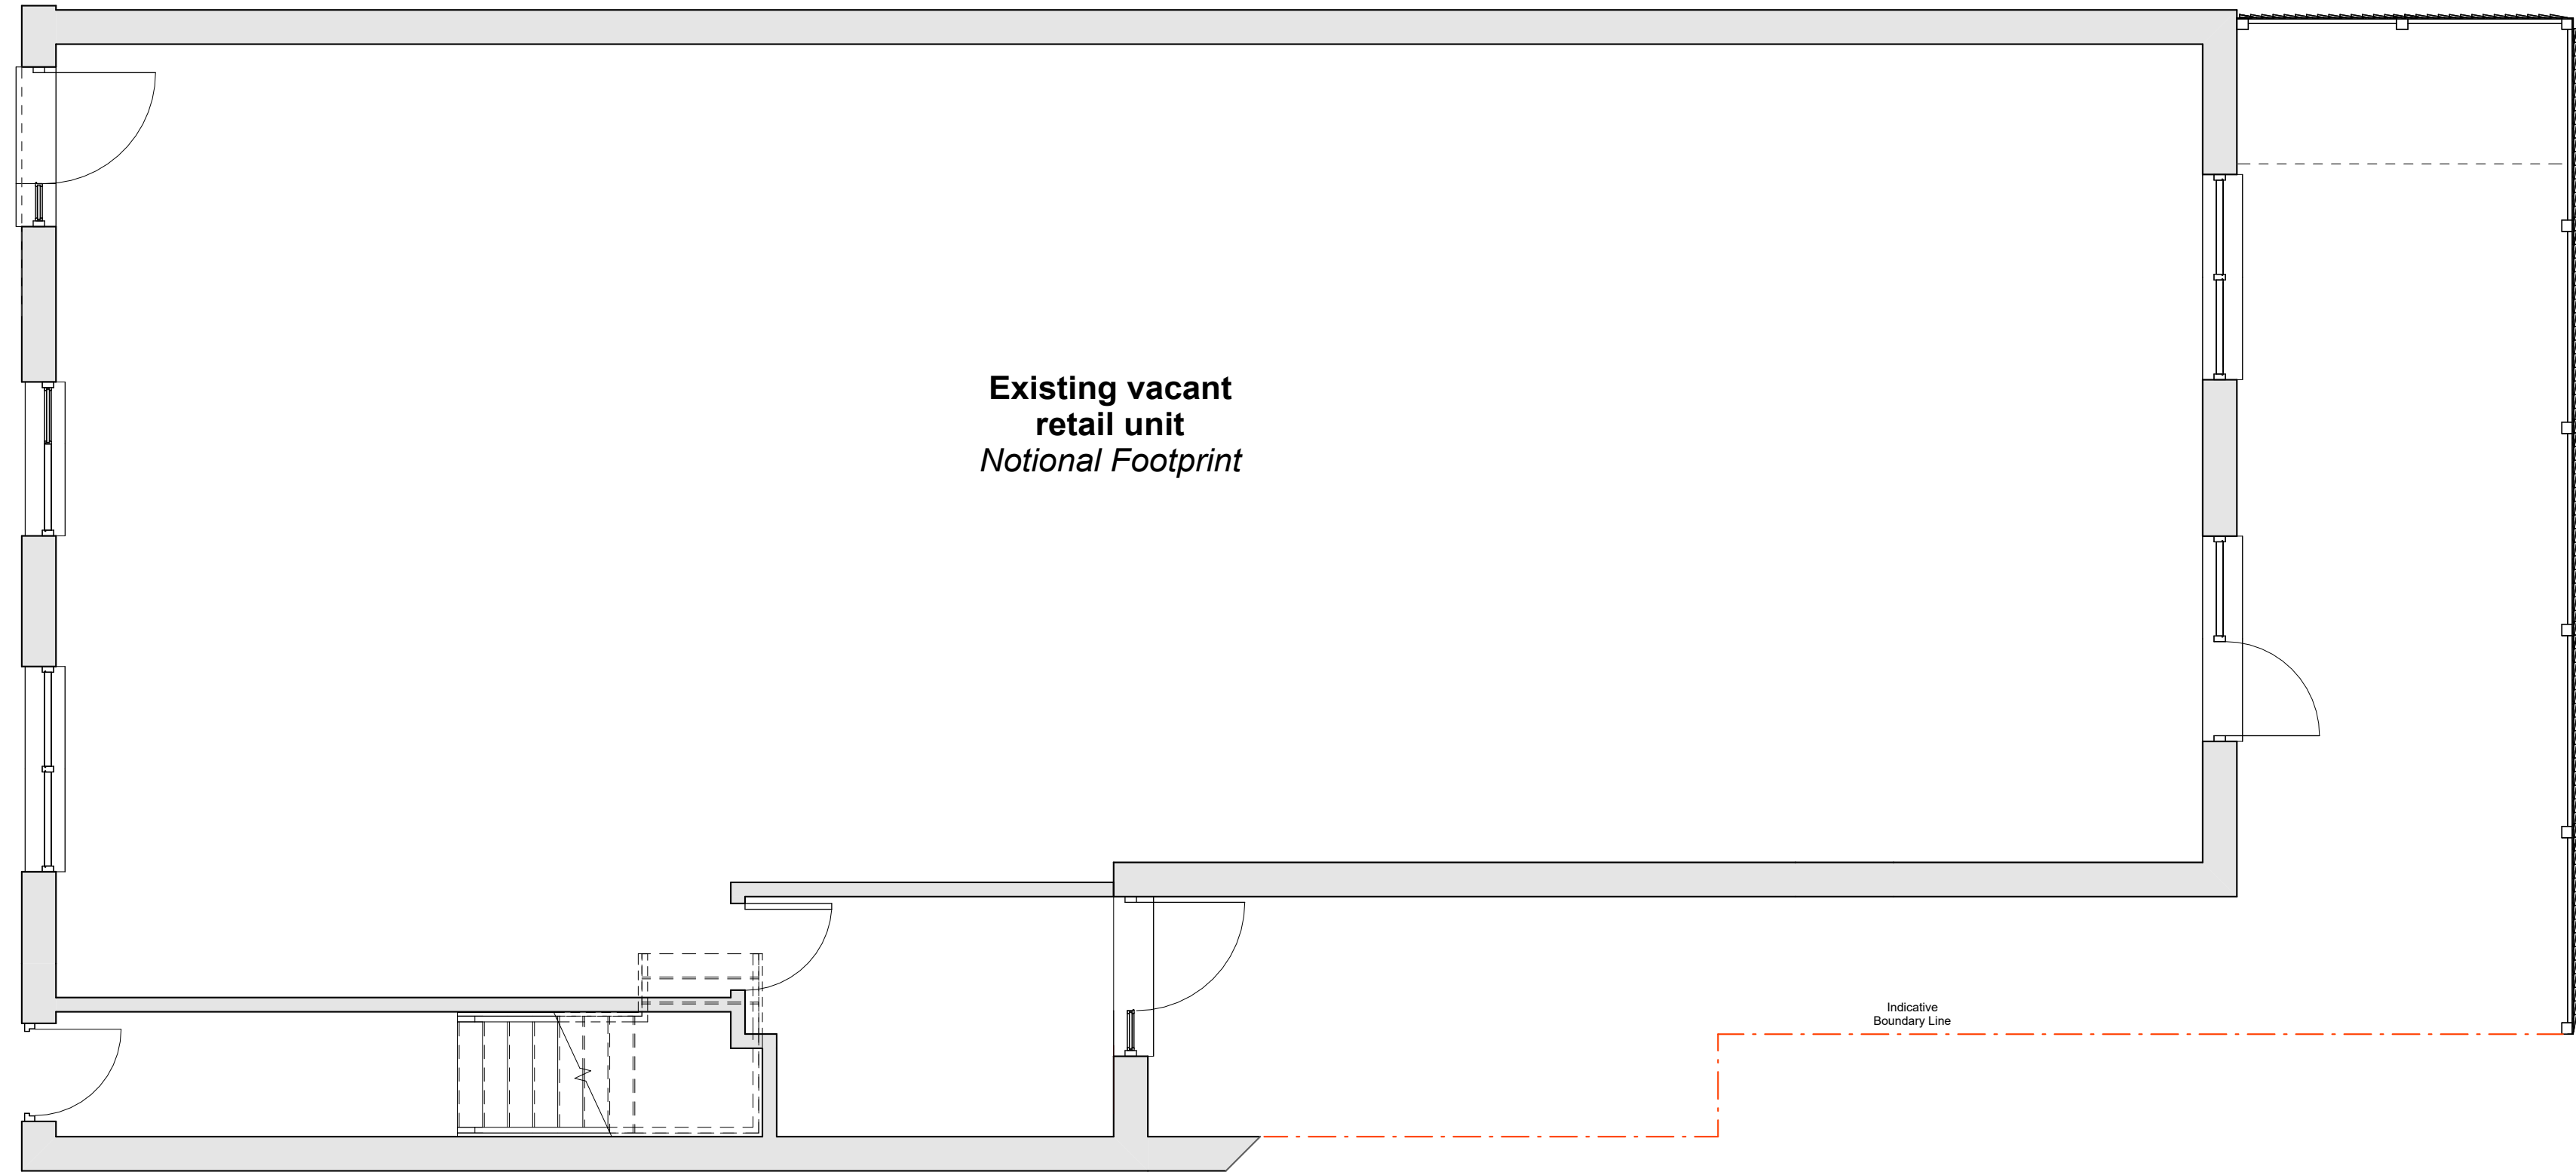


2 PROPOSED GROUND FLOOR.
2006 Scale: 1 : 50

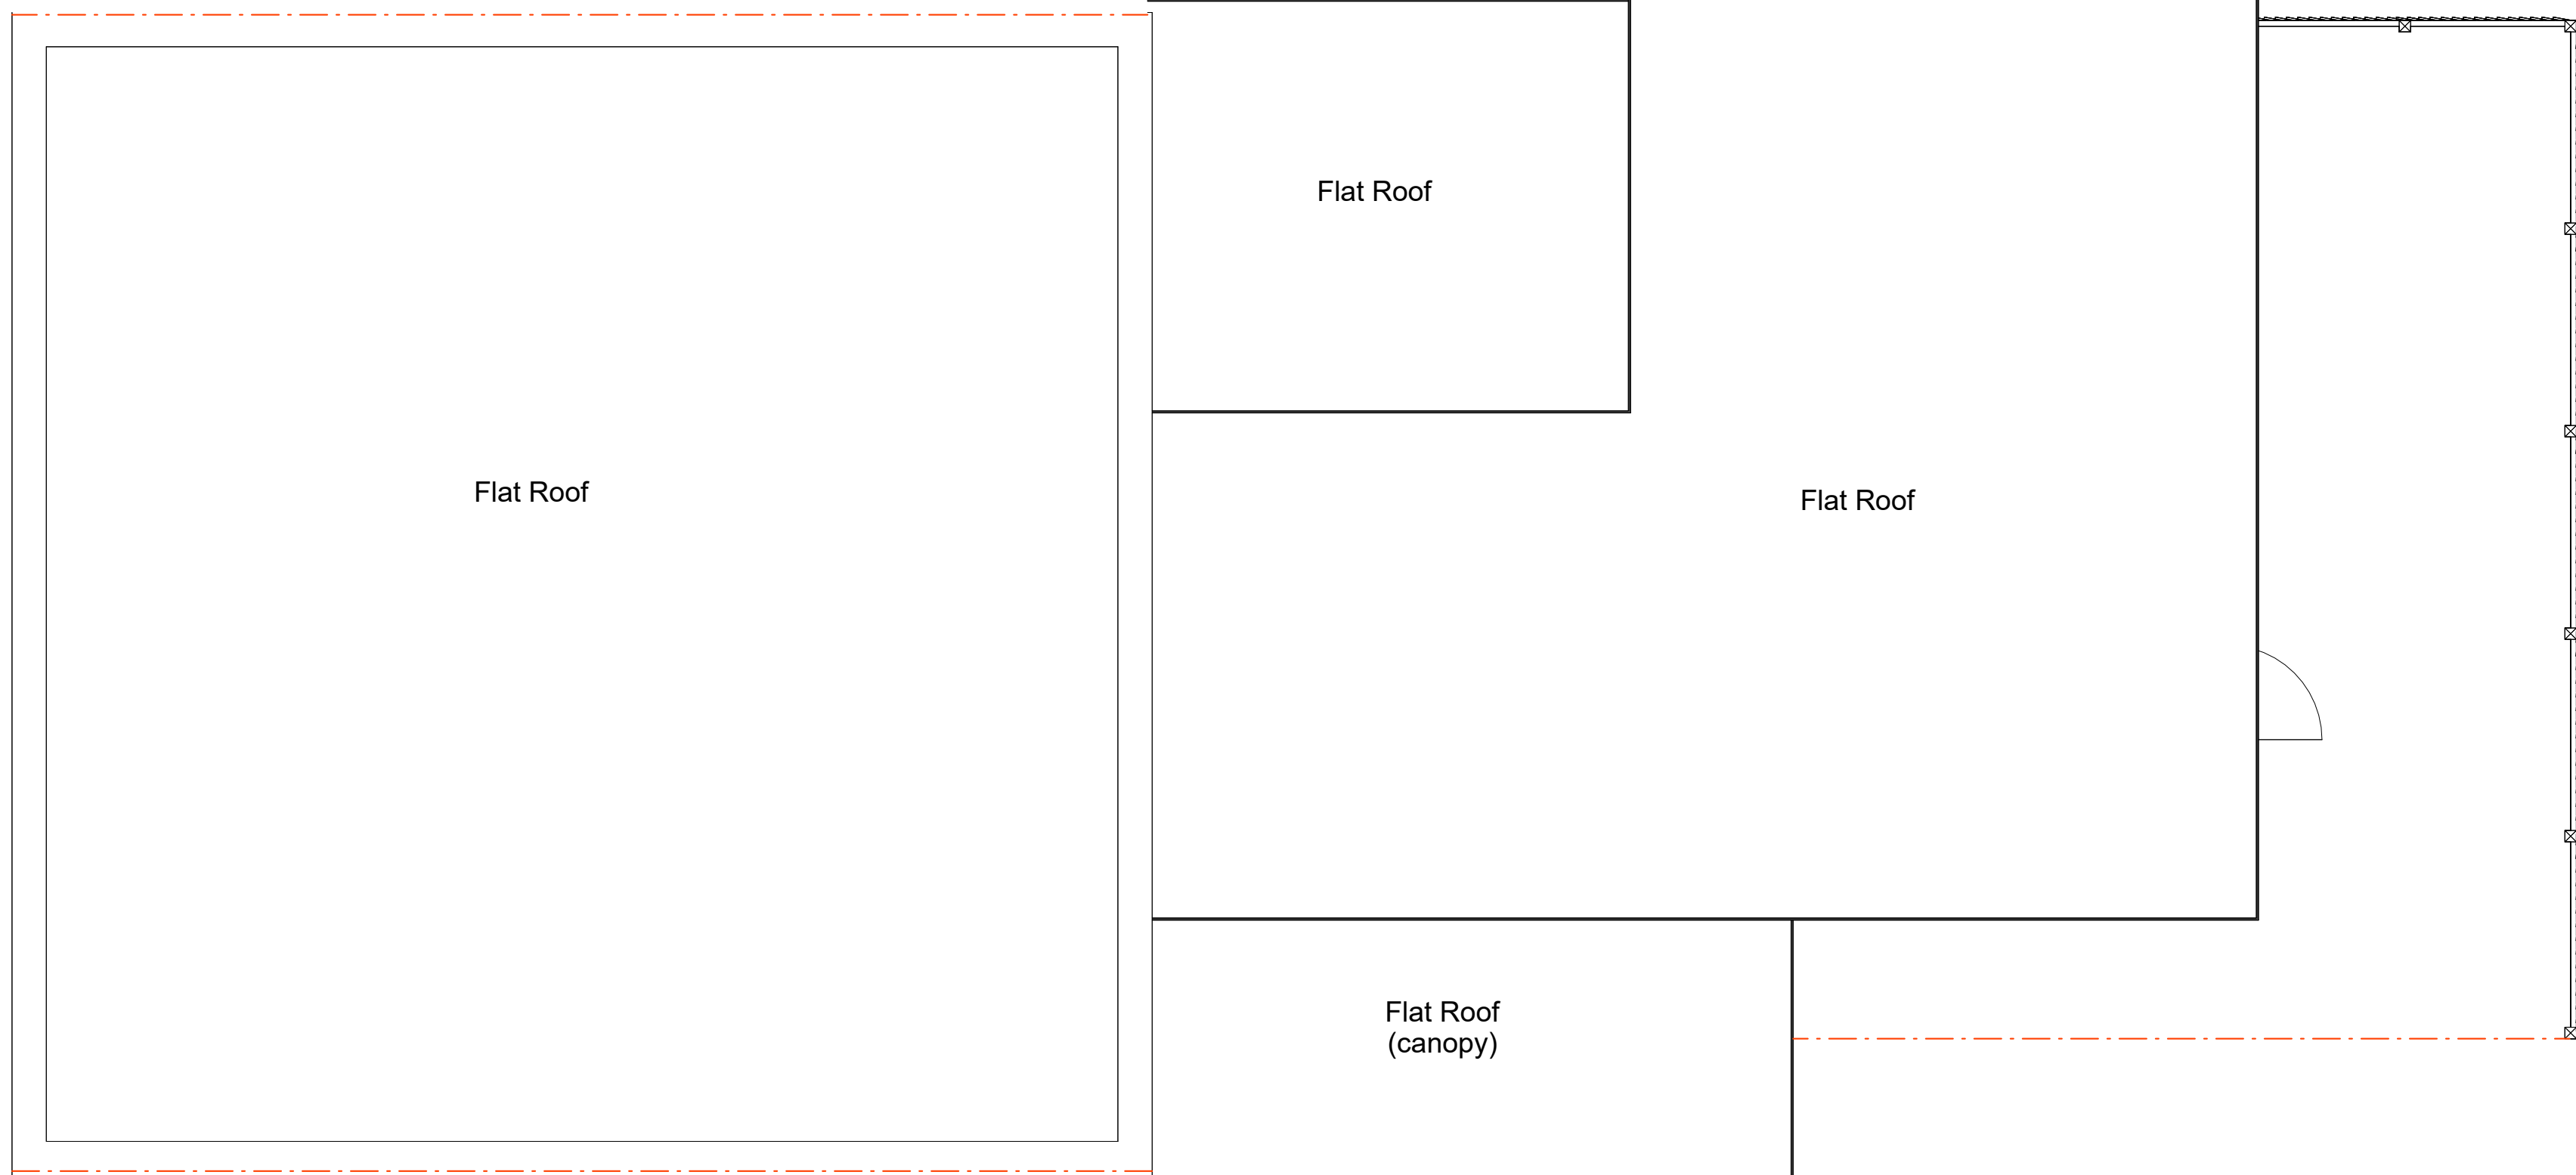


3 PROPOSED ROOF PLAN.
2006 Scale: 1 : 50

Notes


- All dimensions must be checked on site and not scaled from this drawing, apart from the local authority. Site dimensions taken from licensed Ordnance Survey data.
- Any works commencing on site prior to obtaining full planning and building regulation approval including full condition discharge, is entirely at the client's / contractor's risk. The contractor is responsible for taking and checking all levels and dimensions prior to ordering materials and starting work on site. Any discrepancies are to be reported to OM Architectural Design prior to commencing any works.
- All building work is to be carried out in accordance with building regulations and to the satisfaction of the local authority and as such additional unforeseen building works may be required on site.
- These drawings do not constitute full working drawings. All drawings are copyright of OM Architectural Design and may not be copied or reproduced by any third party without prior written consent.

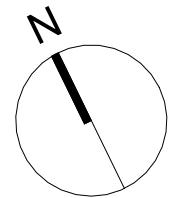

1:200 SCALE BAR

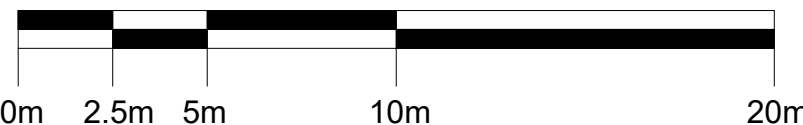

1:50 SCALE BAR

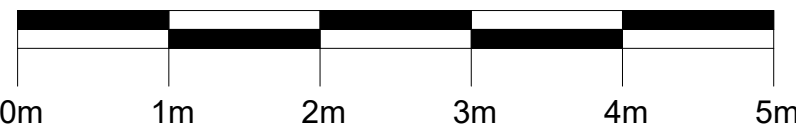

00 Jan.'22 Planning application: ext. changes SB OM
Rev Date Notes Drwn Chkd

OM Architectural Design

Works House, Station Road, Angmering, BN16 3AA
Tel: 07590 505302
E-mail: info@olivermcgowan.co.uk

Project
Village Interiors

Drawing
Proposed Plans.

Job Ref:	DWG No:	Revision:
BCA	2006	00
Scale(s):	Size:	Date:
As indicated A1	July	SB OM
Status:	Planning	