



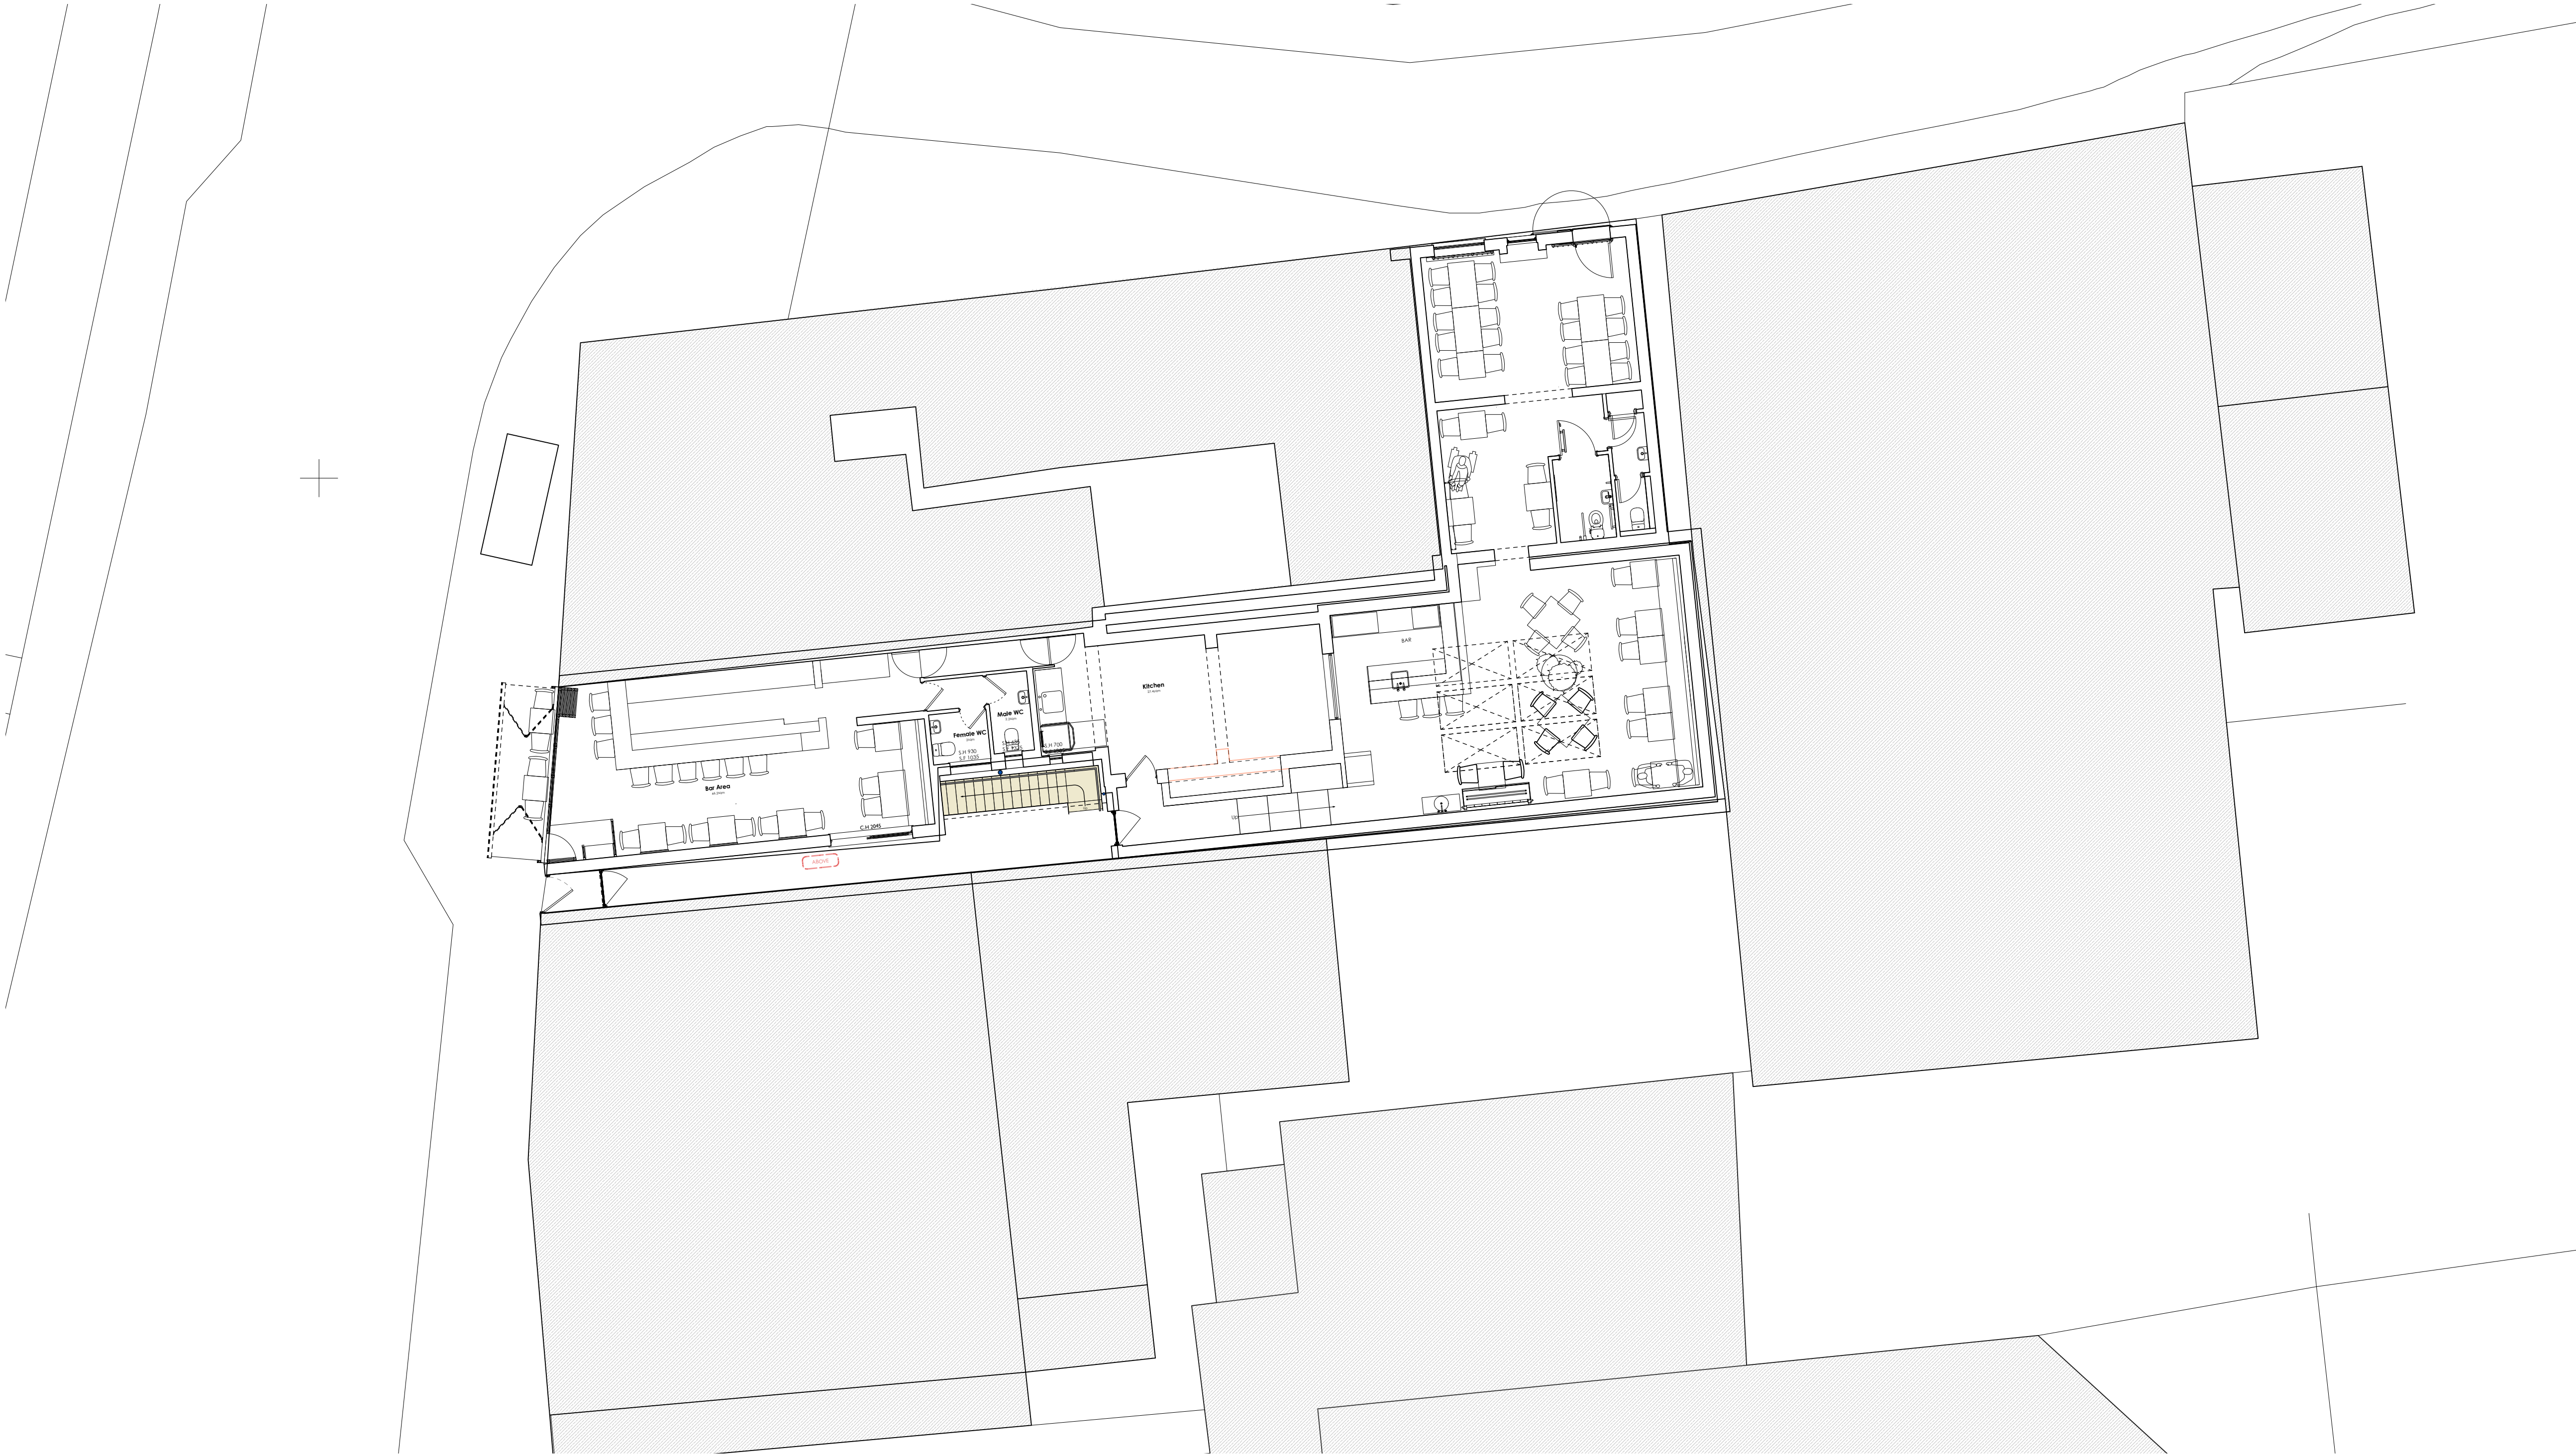

As Proposed 1:100

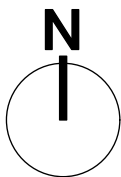

N.B. Unless otherwise noted this drawing is not to be used for construction purposes.

If indicated as feasibility this drawing is subject to a detailed site investigation, including ground conditions, contamination, drainage design and planning / density regulations. The layout may be based upon an enlargement of an OS sheet or other small scale plans and its accuracy needs to be verified by survey. CDM regulations have not been fully considered.

Revision	Date	Notes

HARP & BRIGHT

Harp & Bright Ltd.
64 Byron Street
Hove
BN3 5BB
07812081716
jack@harpandbright.co.uk
www.harpandbright.co.uk

Client

Restaurante Andaluca Limited

Project

Andaluca, Ferring

Drawing Title

As Proposed Site Plan

Drawn	Revision	Scale
JT	...	1:100 @ A1

Date	Job No./Drawg No.
07/08/24	1098/2.001