



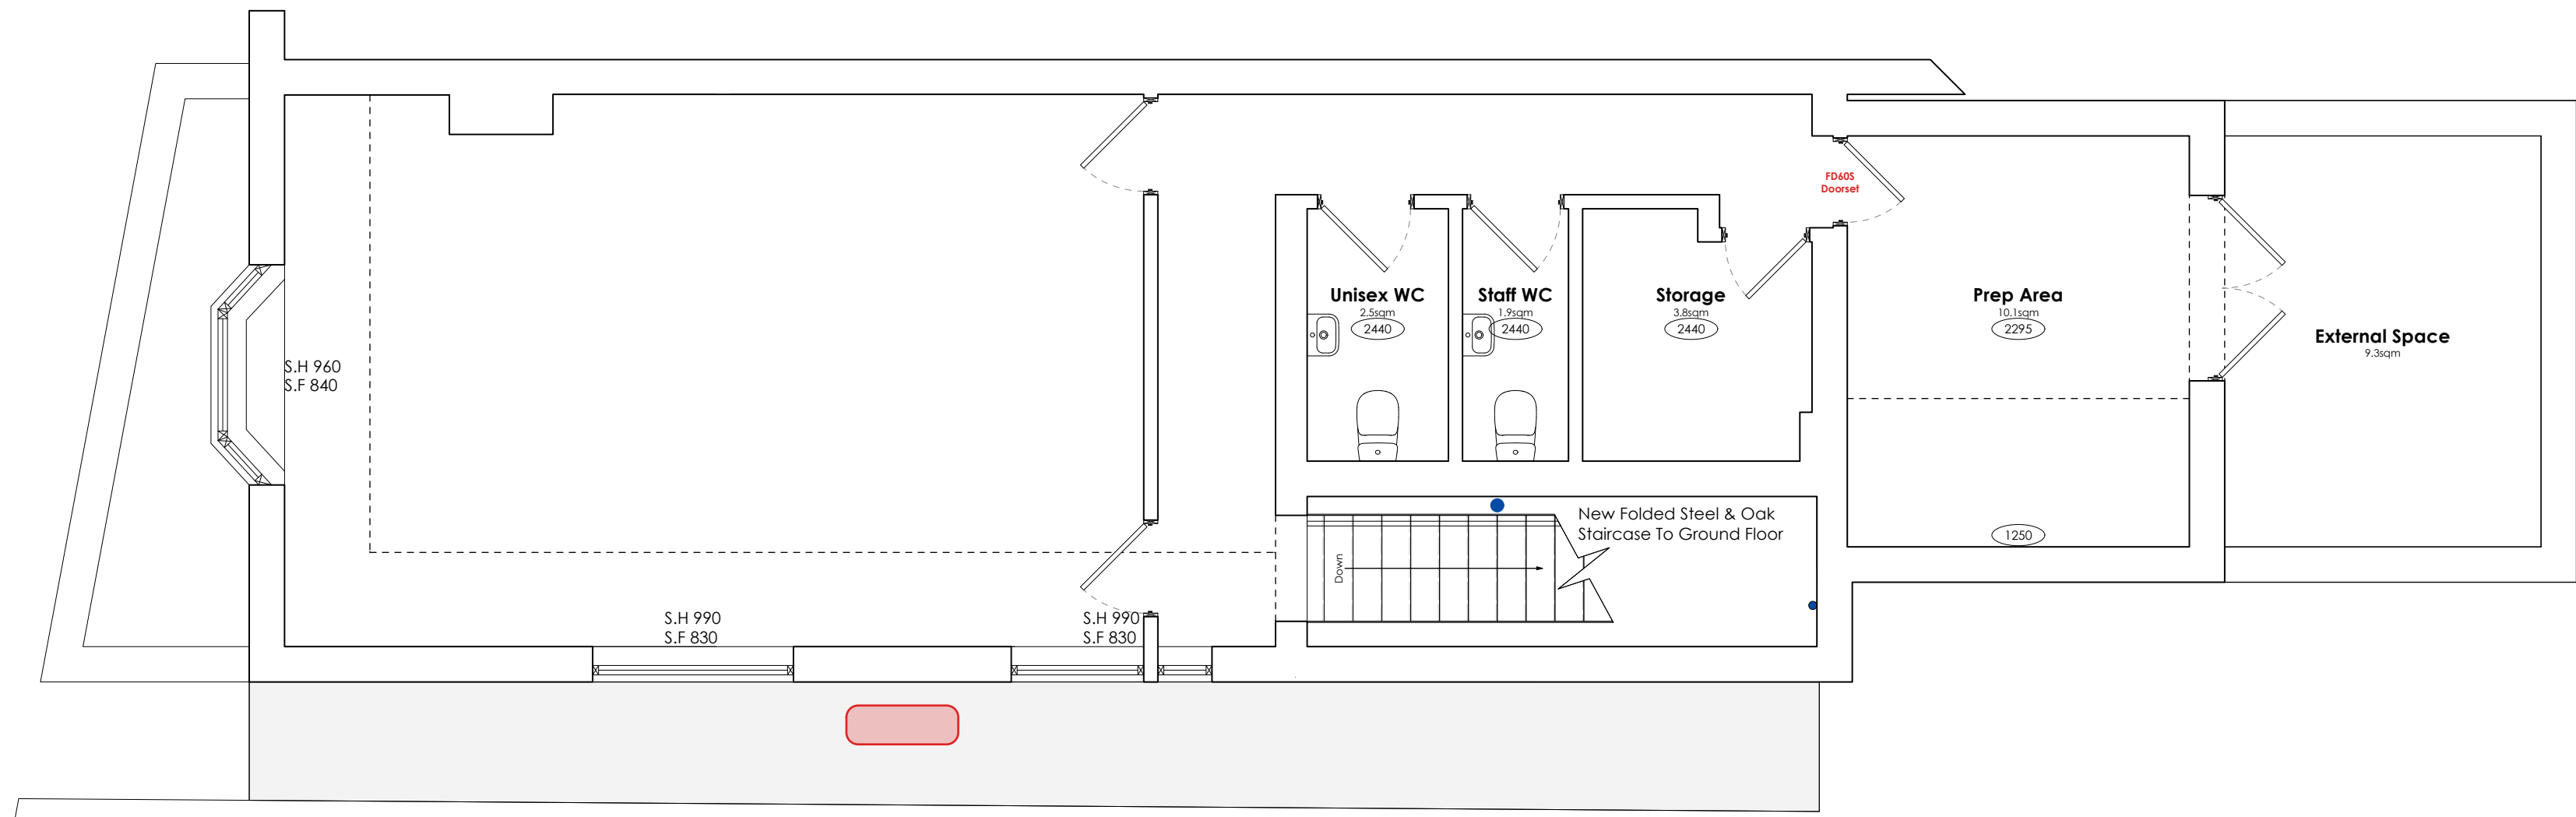


First Floor Plan
G.I.A 64.1sqm

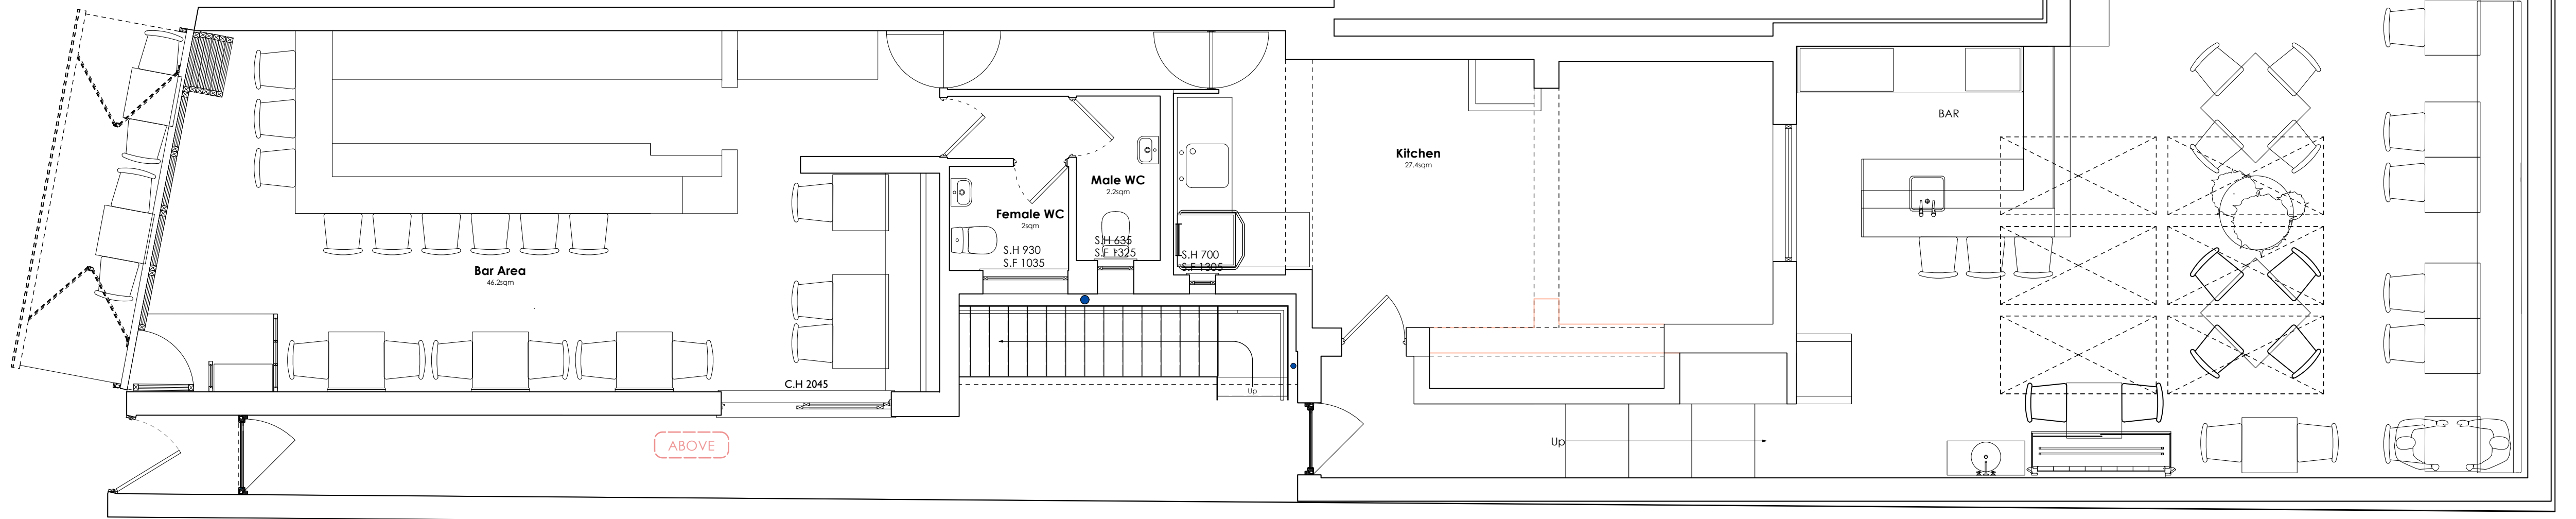

Ground Floor Plan
G.I.A 196.8sqm

As Proposed 1:50

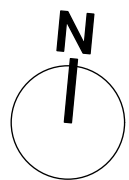

N.B. Unless otherwise noted this drawing is not to be used for construction purposes.
If indicated as feasibility this drawing is subject to a detailed site investigation, including ground conditions, contamination, drainage design and planning / density regulations. The layout may be based upon an enlargement of on OS sheet or other small scale plans and its accuracy needs to be verified by survey. CDM regulations have not been fully considered.

Revision	Date	Notes



Harp & Bright Ltd.
64 Byron Street
Hove
BN3 5BB
07812081716
jack@harpandbright.co.uk
www.harpandbright.co.uk

Client
Restaurante Andaluia Limited

Project
Andaluia, Ferring

Drawing Title
As Proposed Plans

Drawn	Revision	Scale
JT	...	1:50 @ A1
Date	Job No. / Drawg No.	
07/08/24	1098/2.002	