



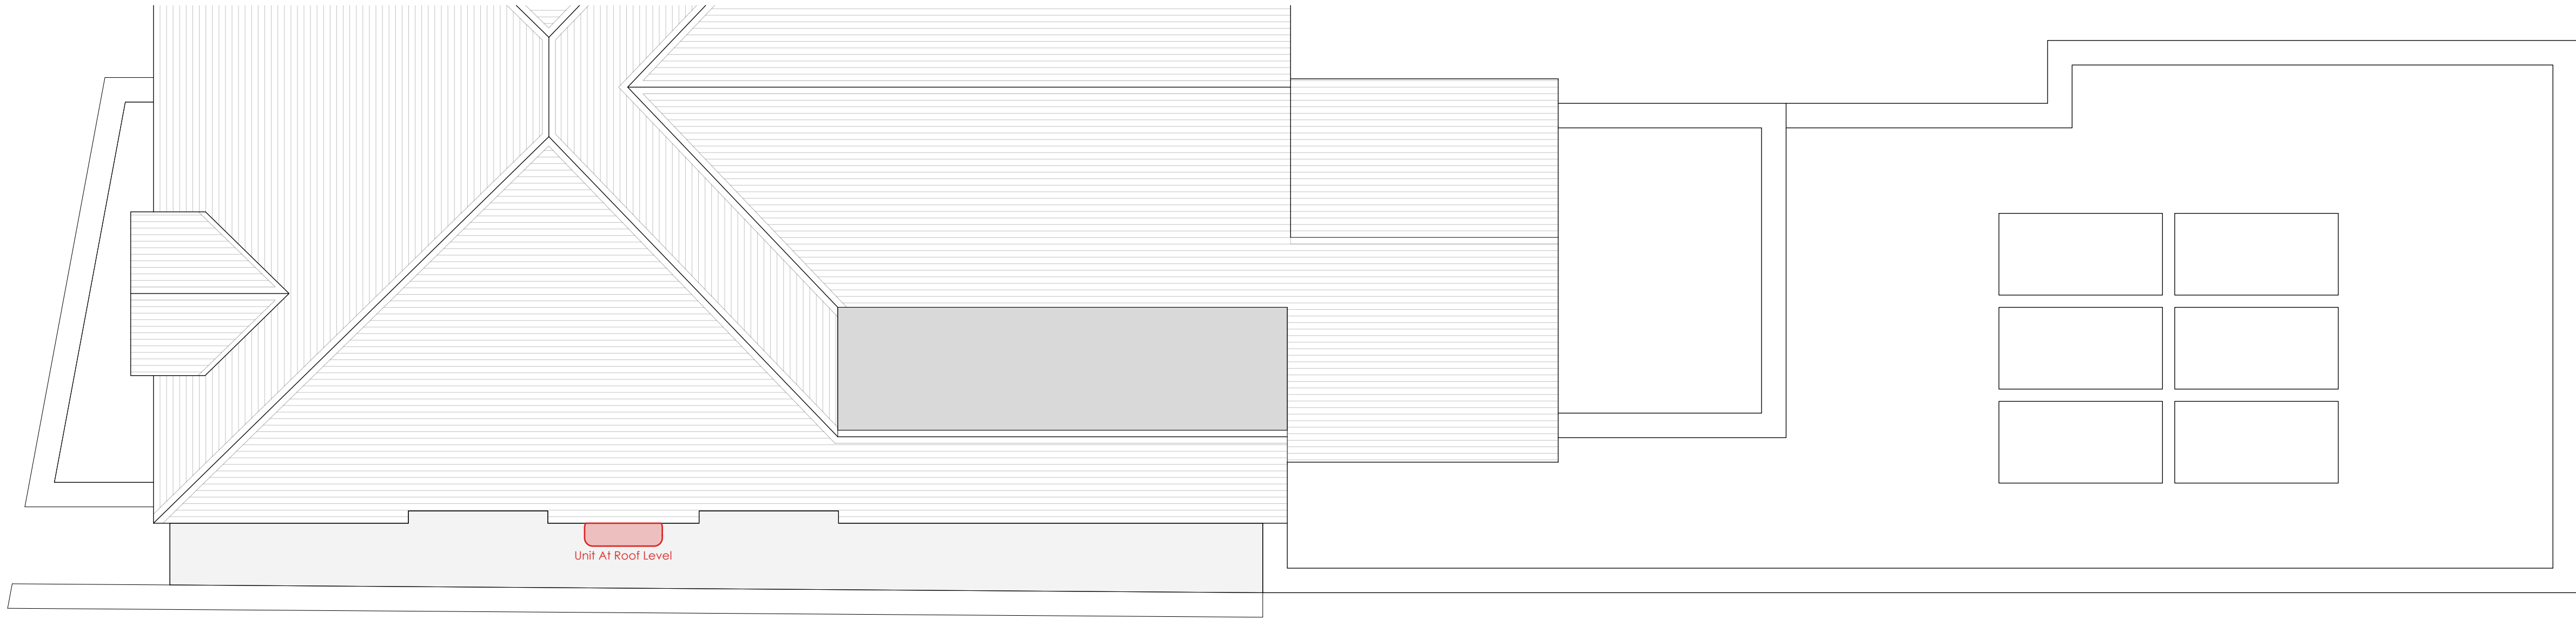

Roof Plan

As Proposed 1:50

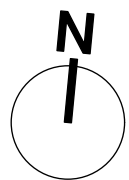

N.B. Unless otherwise noted this drawing is not to be used for construction purposes.

If indicated as feasibility this drawing is subject to a detailed site investigation, including ground conditions, contamination, drainage design and planning / density regulations. The layout may be based upon an enlargement of an OS sheet or other small scale plans and its accuracy needs to be verified by survey. CDM regulations have not been fully considered.

Revision	Date	Notes

Harp & Bright Ltd.
64 Byron Street
Hove
BN3 5BB
07812081716
jack@harpandbright.co.uk
www.harpandbright.co.uk

Client Restaurante Andaluca Limited		
Project Andaluca, Ferring		
Drawing Title As Proposed Roof Plan		
Drawn JT	Revision ...	Scale 1:50 @ A1
Date 07/08/24	Job No./Drwg No. 1098/2.003	