



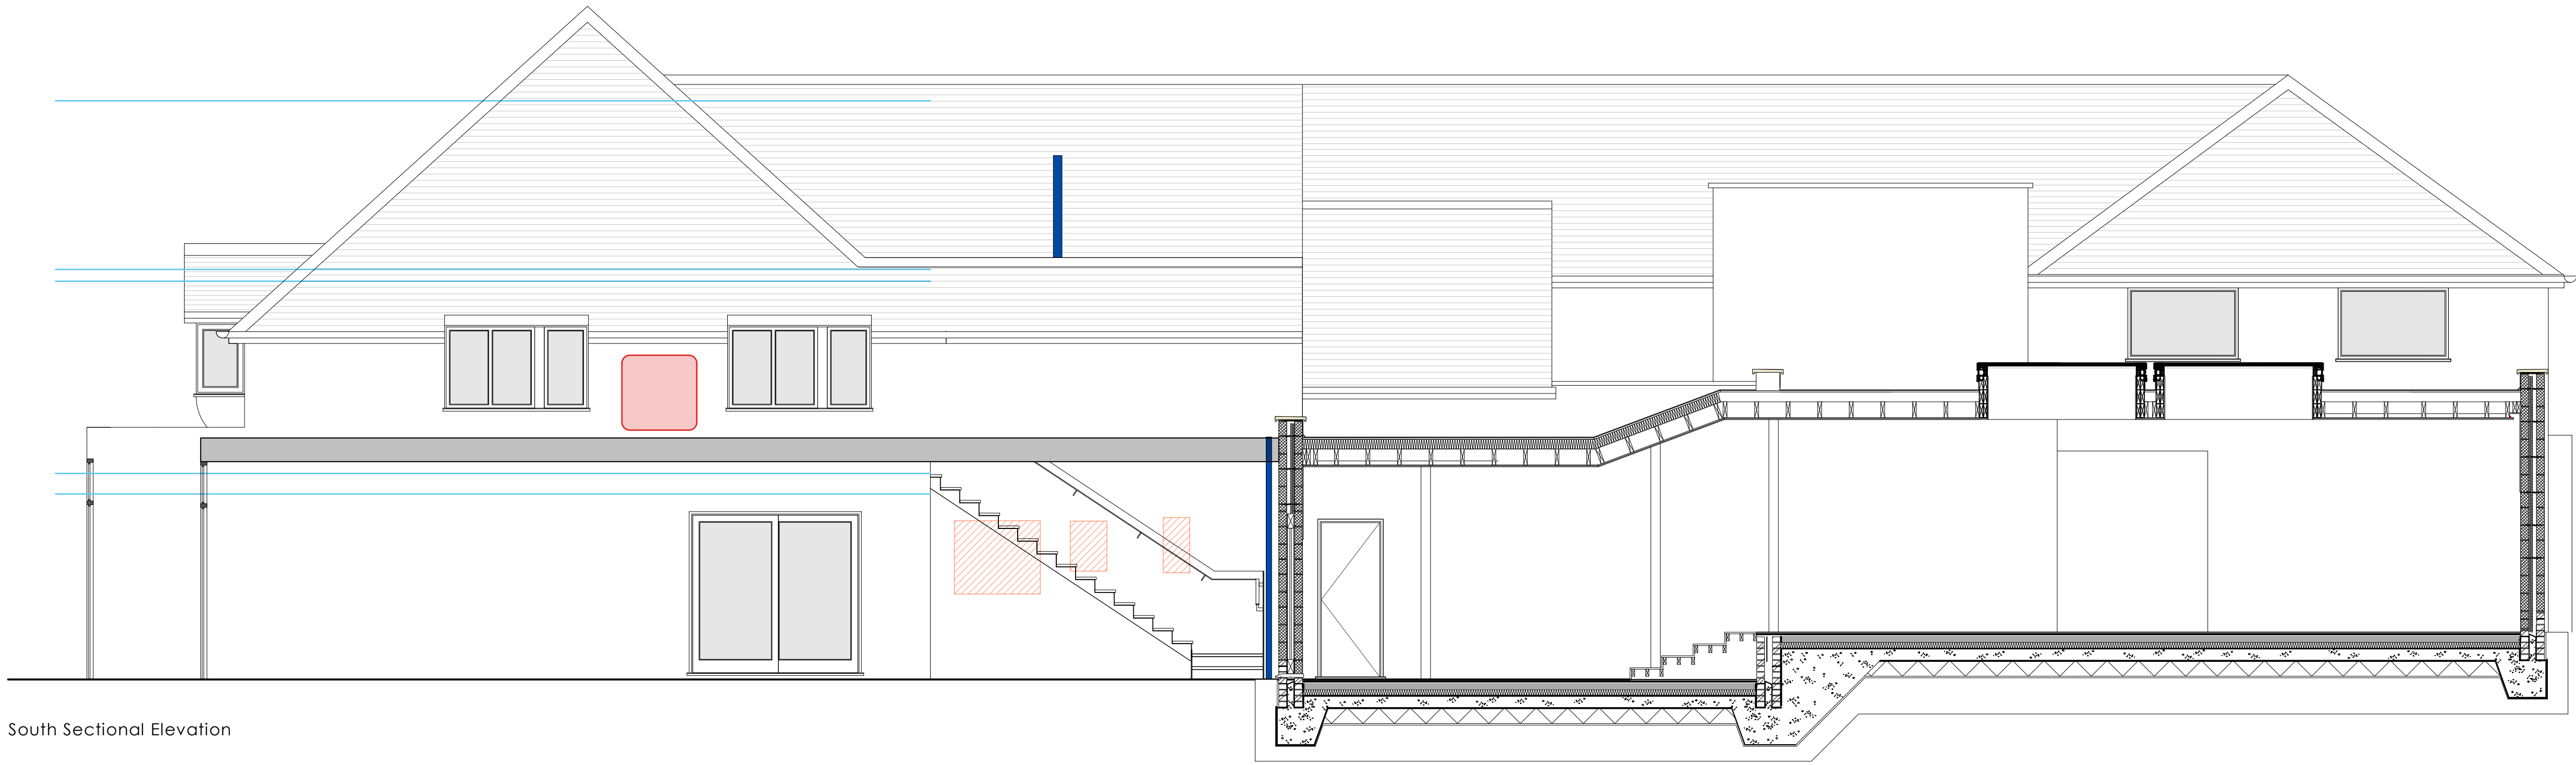

South Sectional Elevation

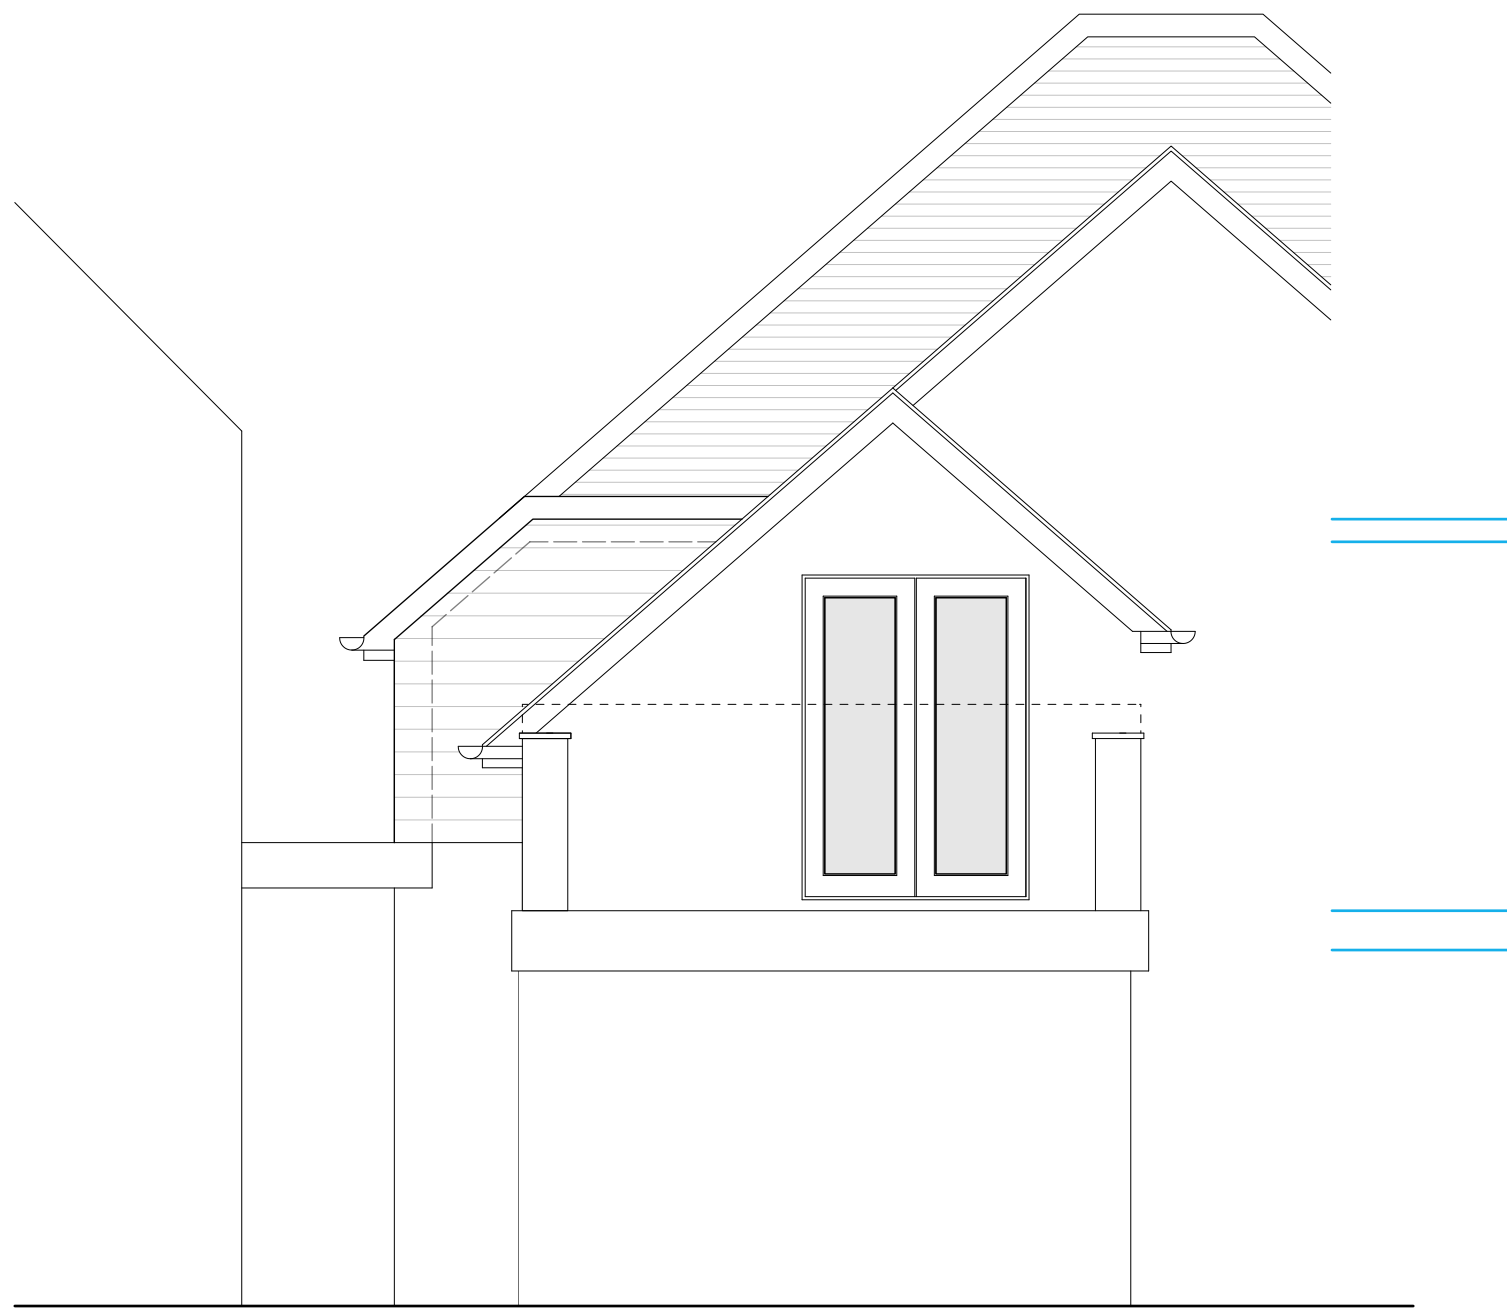

West Elevation



East Elevation

As Proposed 1:50



N.B. Unless otherwise noted this drawing is not to be used for construction purposes. If indicated as feasibility this drawing is subject to a detailed site investigation, including ground conditions, contamination, drainage design and planning / density regulations. The layout may be based upon an enlargement of an OS sheet or other small scale plans and its accuracy needs to be verified by survey. CDW regulations have not been fully considered.		
Revision	Date	Notes
HARP & BRIGHT Harp & Bright Ltd. 64 Byron Street Hove BN3 5BB 07812081716 jack@harpandbright.co.uk www.harpandbright.co.uk		
Client Restaurante Andaluca Limited		
Project Andaluca, Ferring		
Drawing Title As Proposed Elevations		
Drawn JT	Revision ...	Scale 1:50 @ A1
Date 07/08/24	Job No./Drwg No. 1098/2.004	