


Scale Bar - 1:50

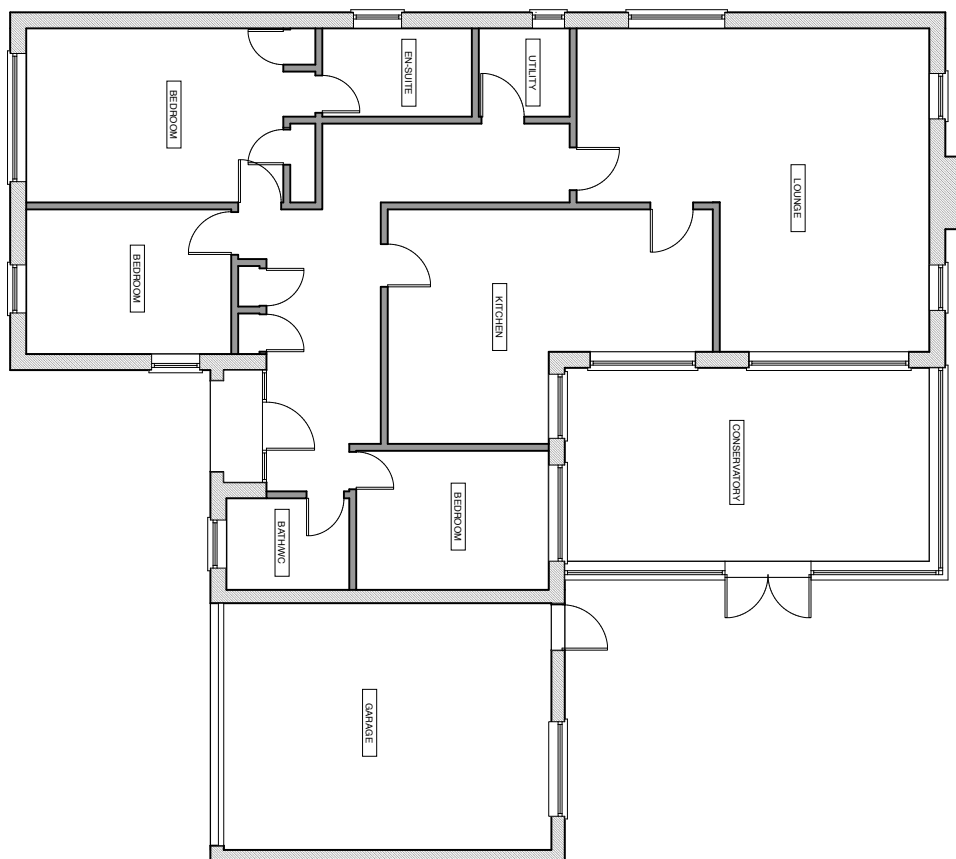


1 Existing Ground Floor Plan

SCALE : 1:50



2 Proposed Ground Floor Plan

SCALE : 1:50

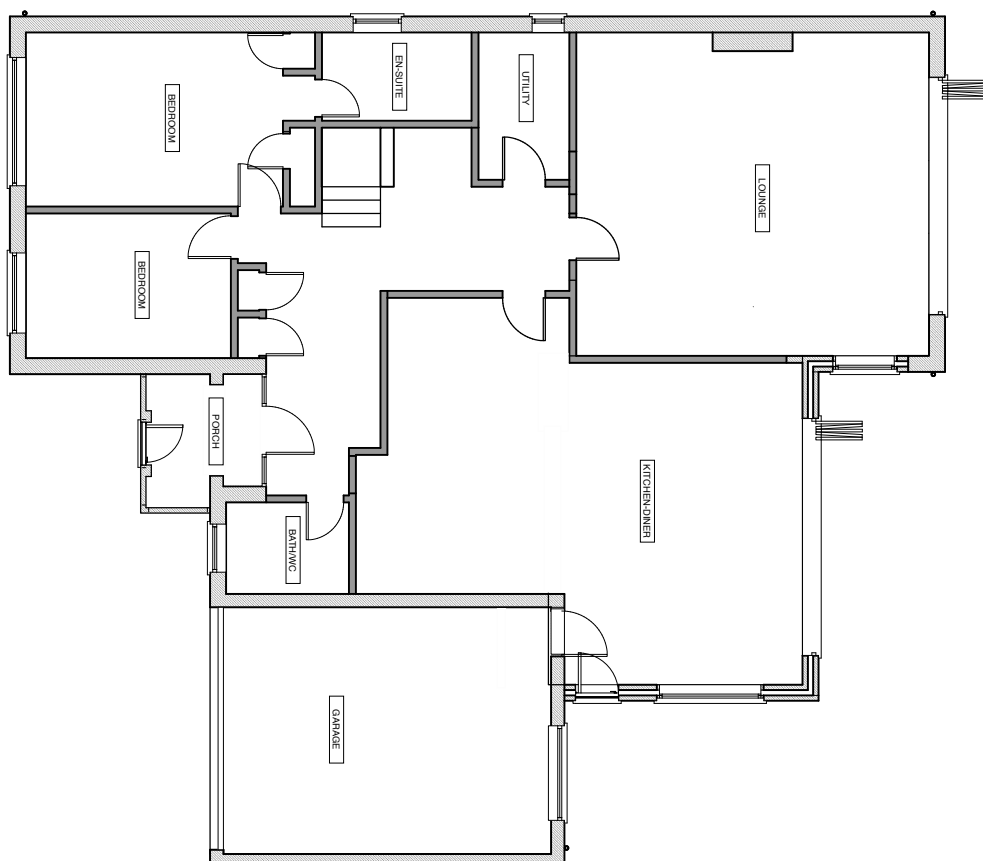

A.2

Existing & Proposed Ground Floor Plans

November ,
2020

DRAWN BY
P. S.

Rear Extension & New
Roof

PROJECT NO.
20-253

CLIENT
Mr & Mrs Westgate
43 Ocean Drive
Ferring
West Sussex BN12 5QP