
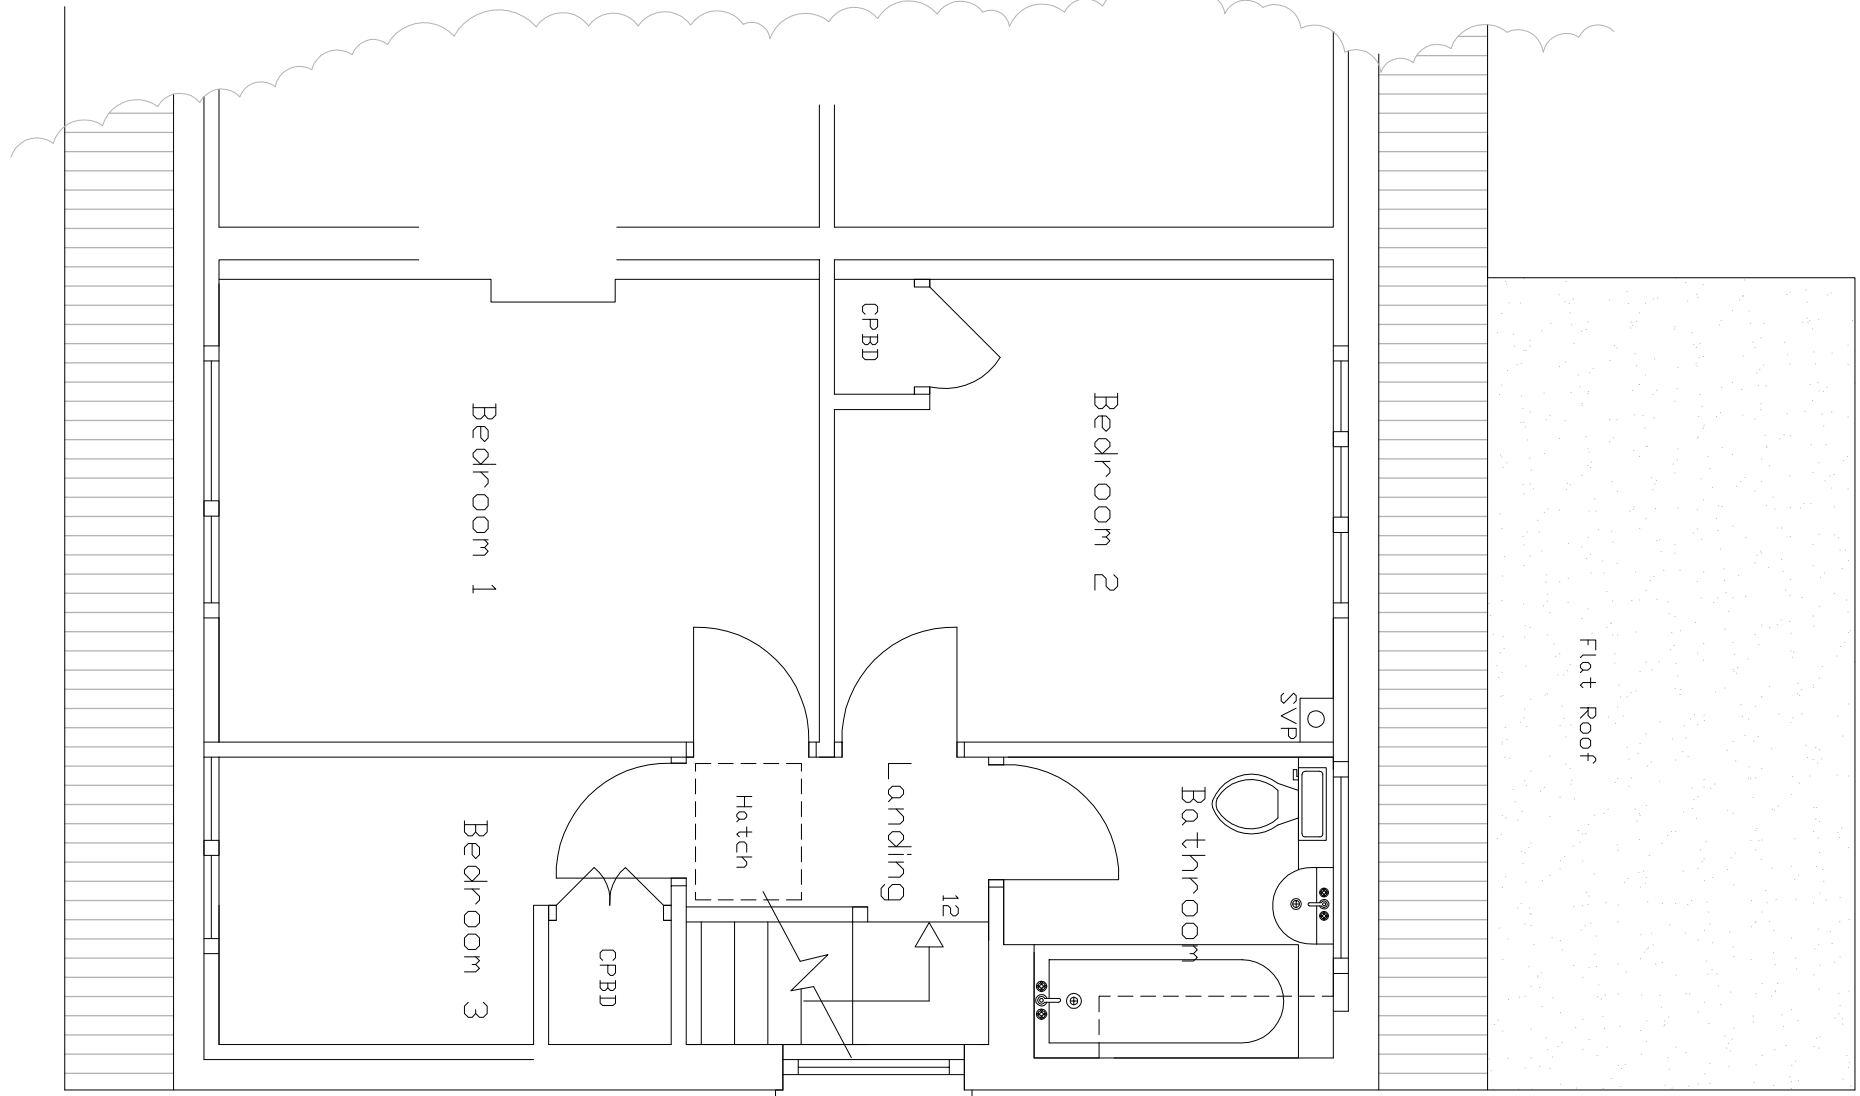
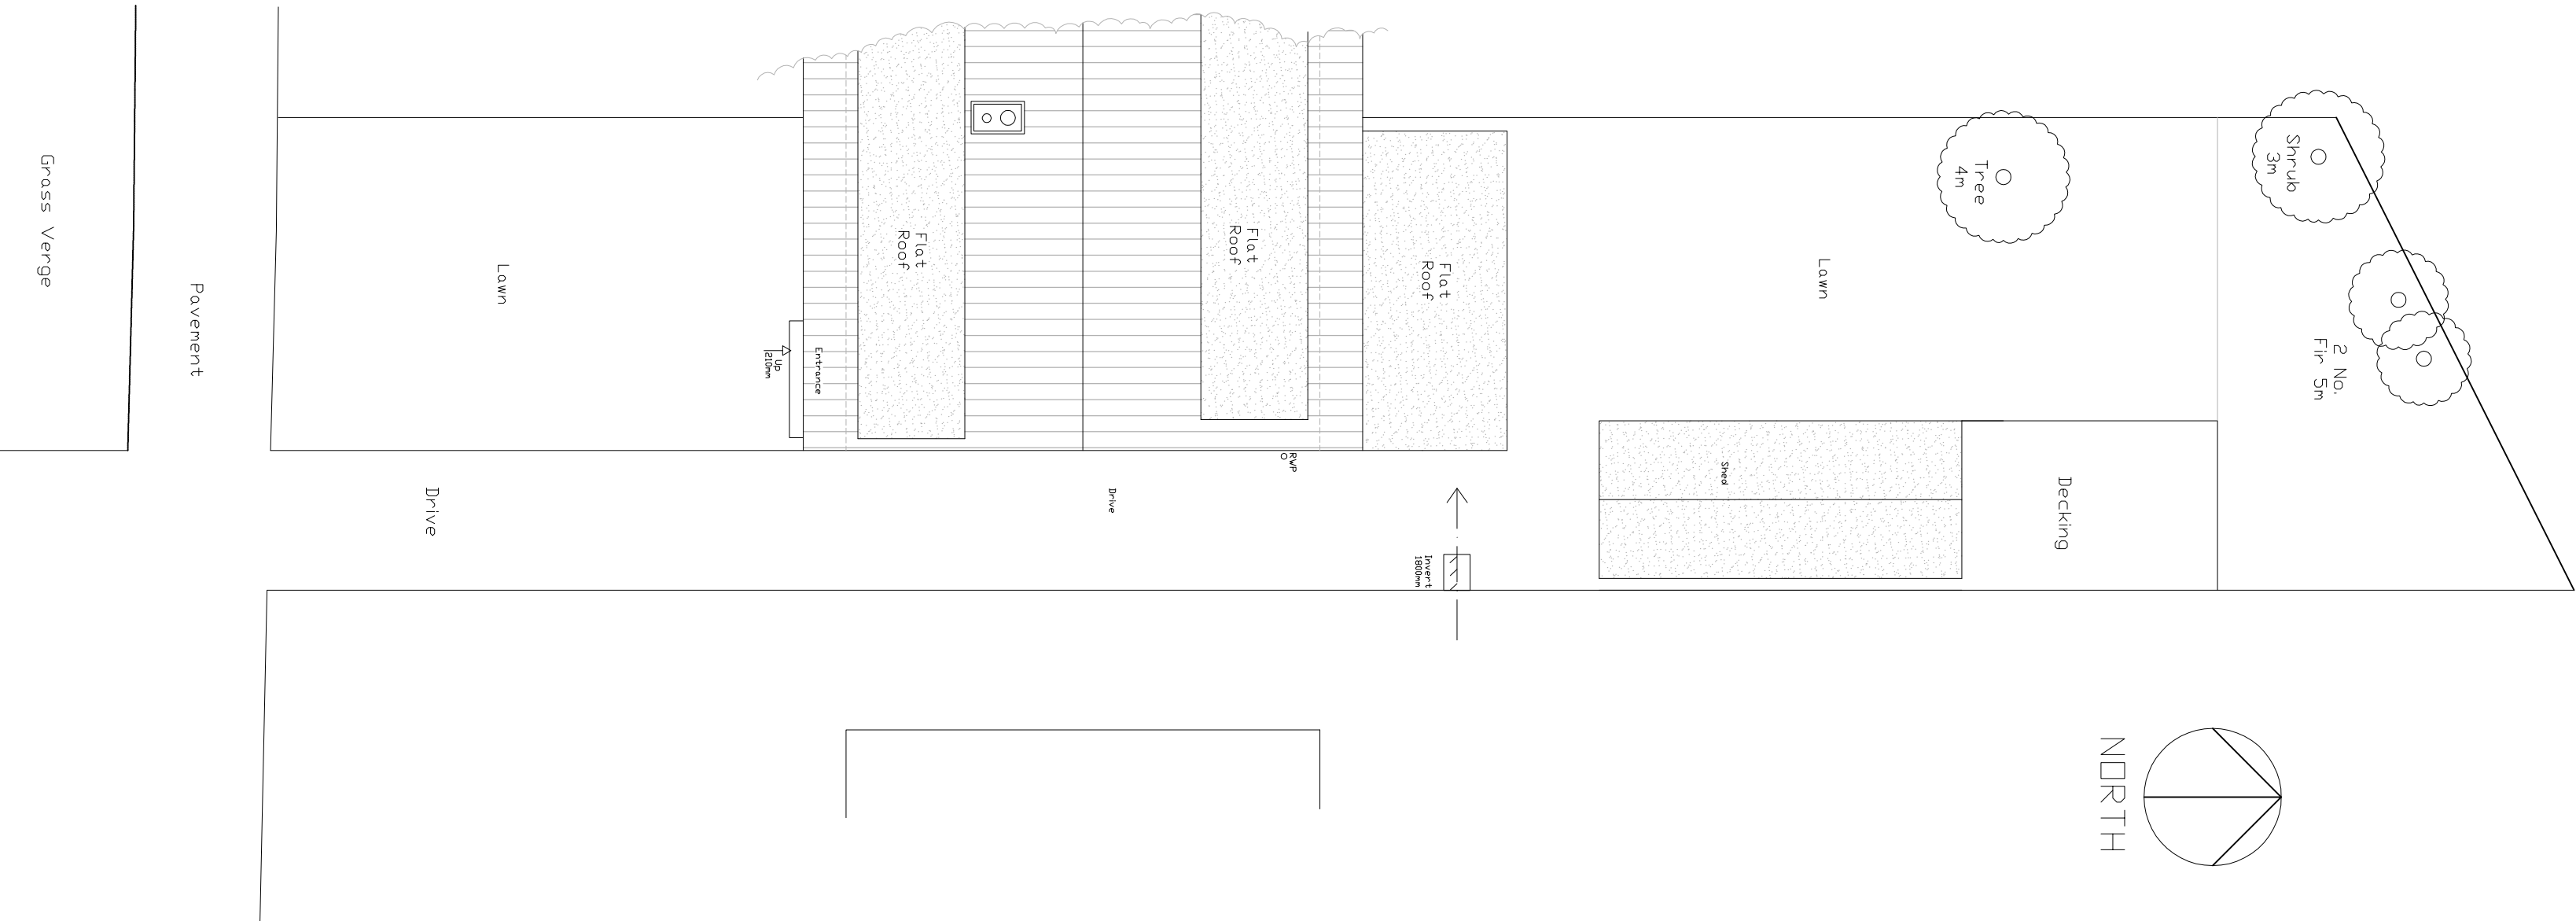


29 Parkfield Rd, Worthing, BN13 1EP, Tel. 01903 212019, www.colinjesssey.co.uk

Colin Jesssey Associates

Client	Mr & Mrs s Howell			Paper Size	A1
Contract	Front Porch				
At	66 Rile Way, Farning, BN12 5JY				
Title	Existing Ground & First Floor Plans, Block & Roof Plan			Drawn By	S.D
DWG. No.	144.09.01	Scale	1:50 & 1:100	Date:	15/09/09
Rev.					
Details				Dater	
Details					

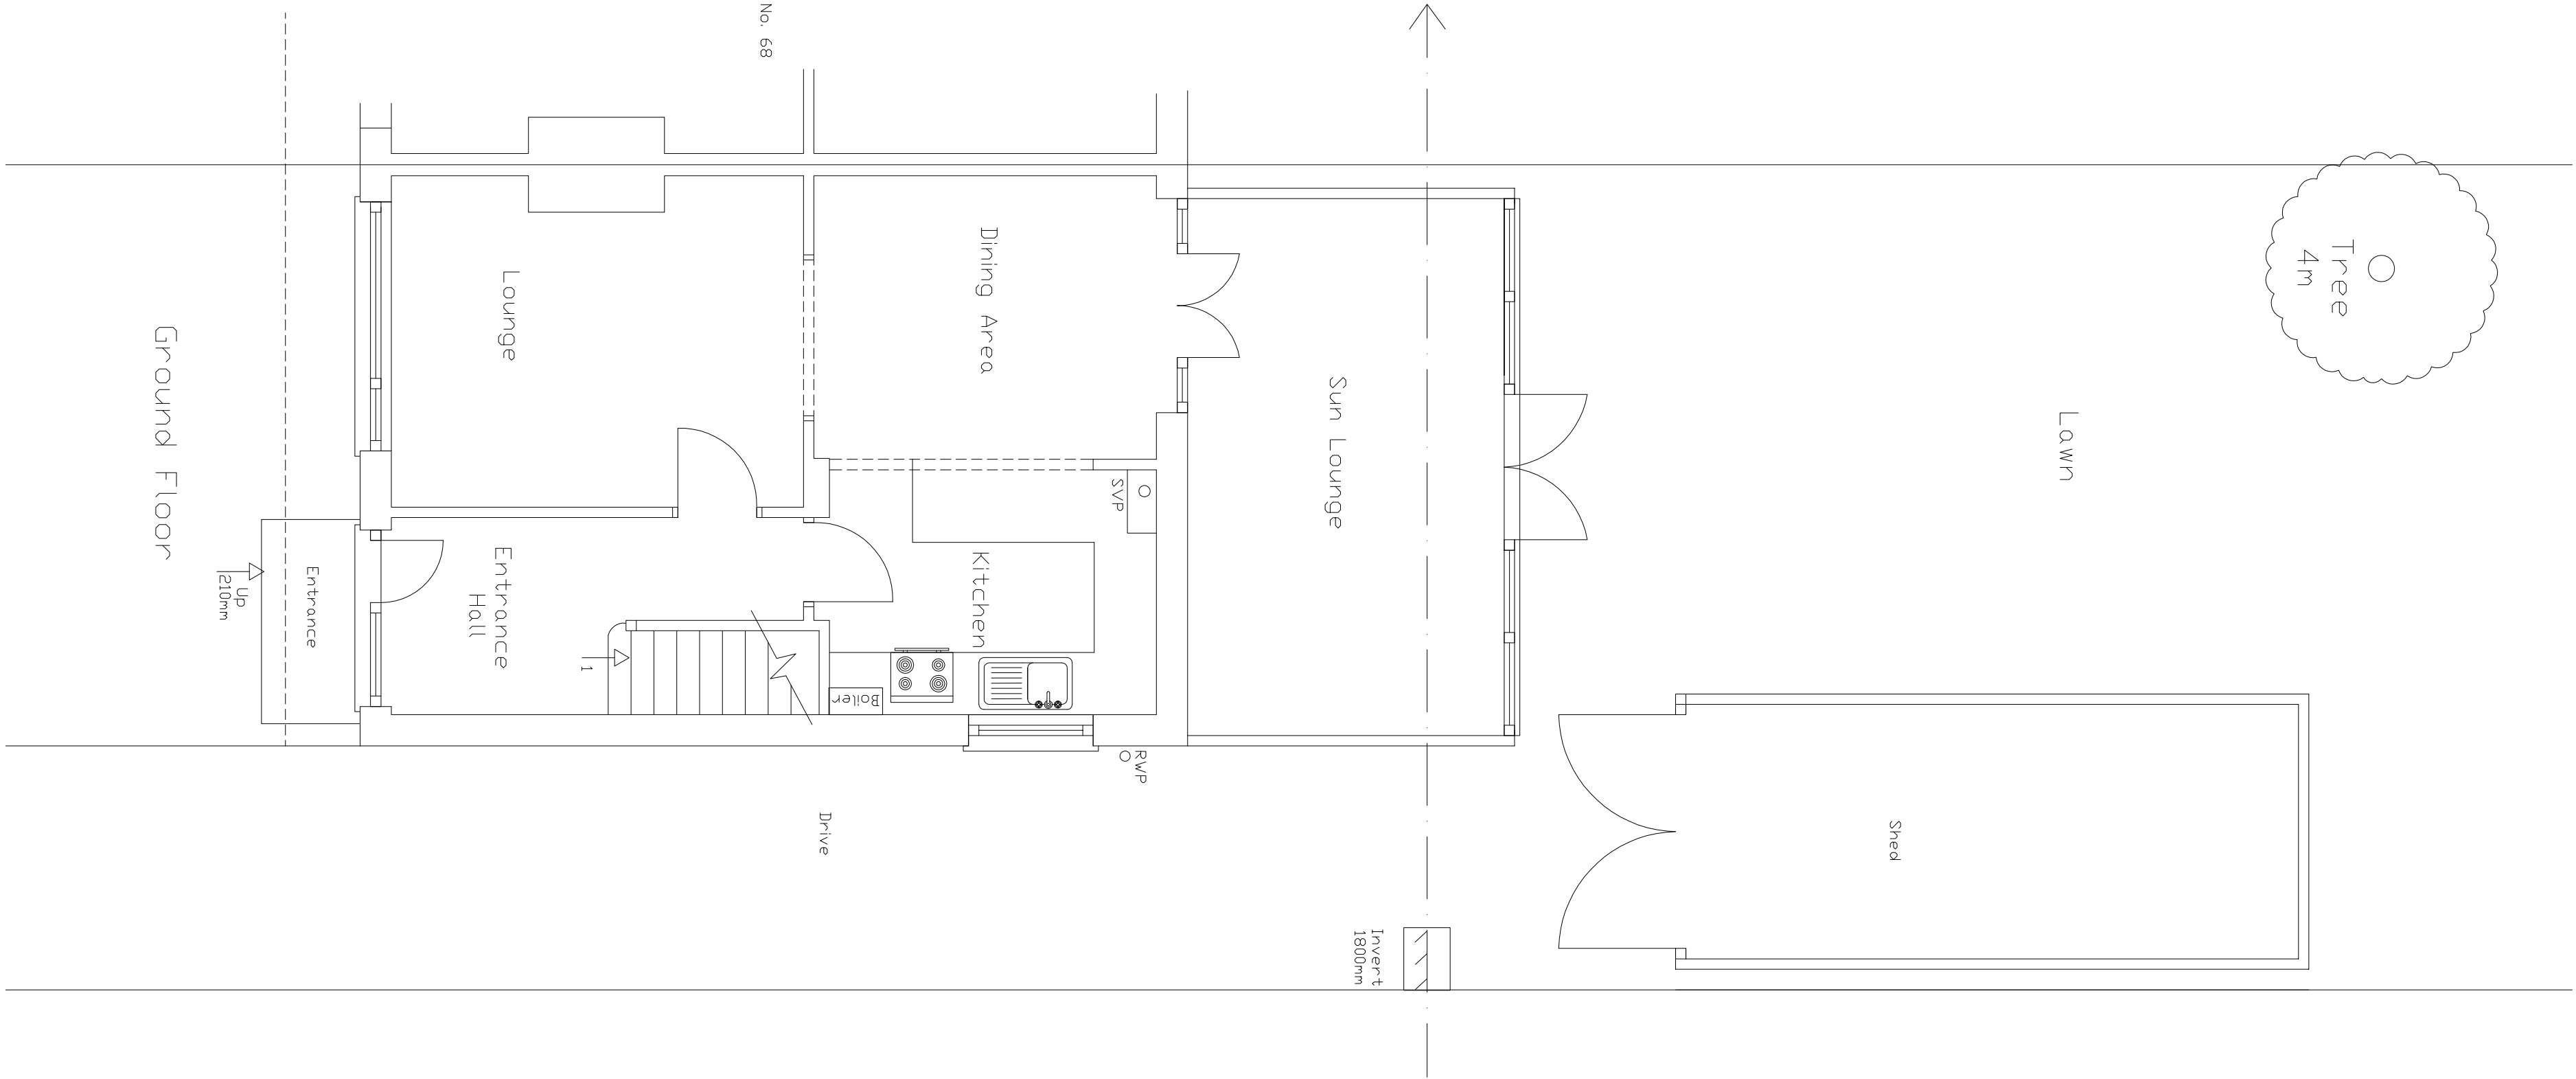

First Floor

Ground Floor

Scale 1:100 1:50 0 1m 2m 4m 6m 8m 10m

Block & Roof Plan 1:100