



Schedule of Materials			
Roof Elevation	:	Interlocking concrete tiles	
Front Elevation	:	Brick	
Side Elevations	:	Brick	
Windows	:	White Upvc	
Doors	:	White Upvc	

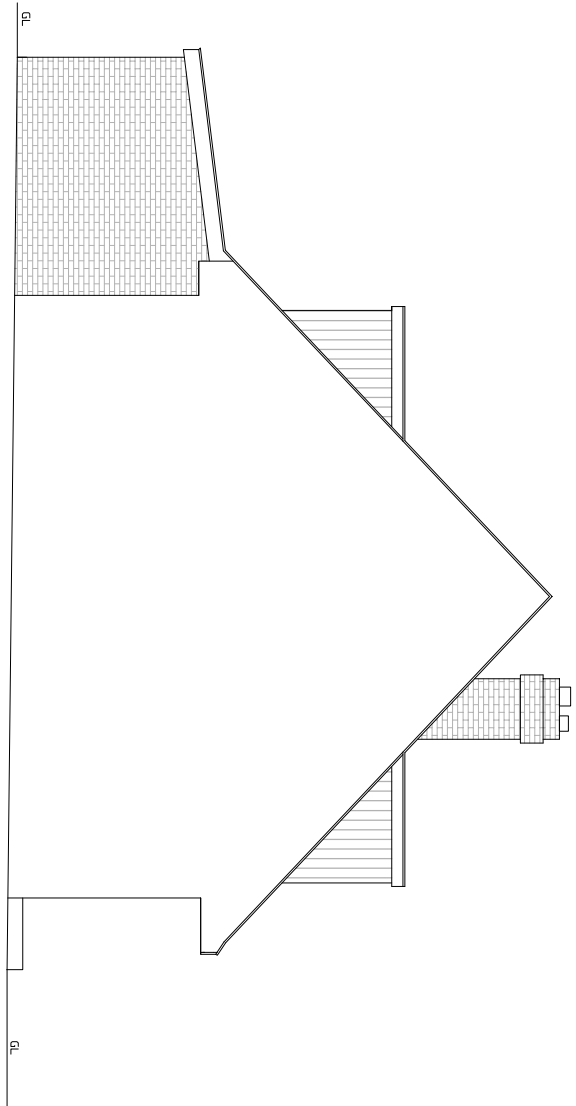

West Side Elevation





Front Elevation

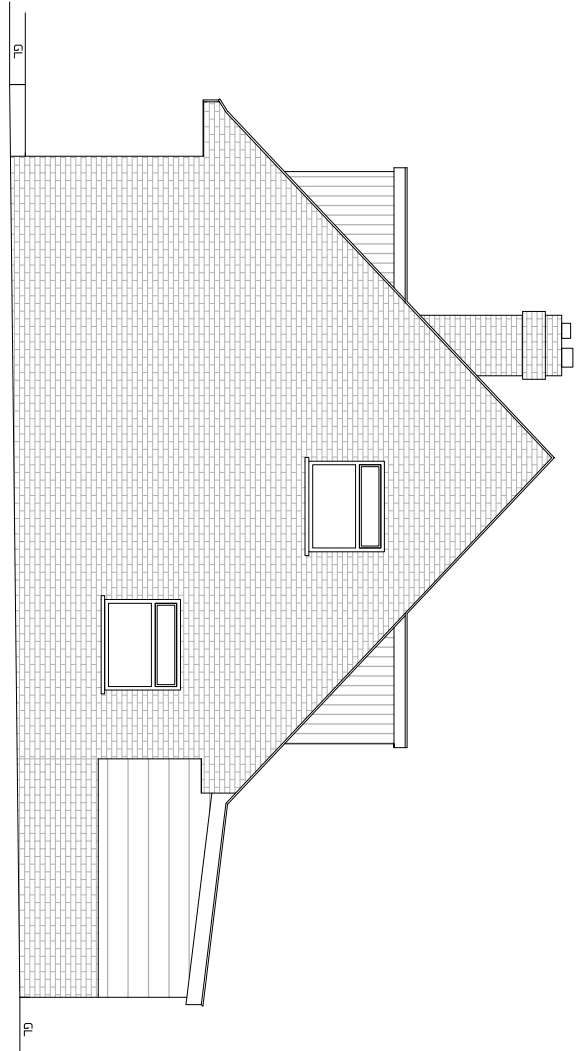


Side Elevation



Rear Elevation

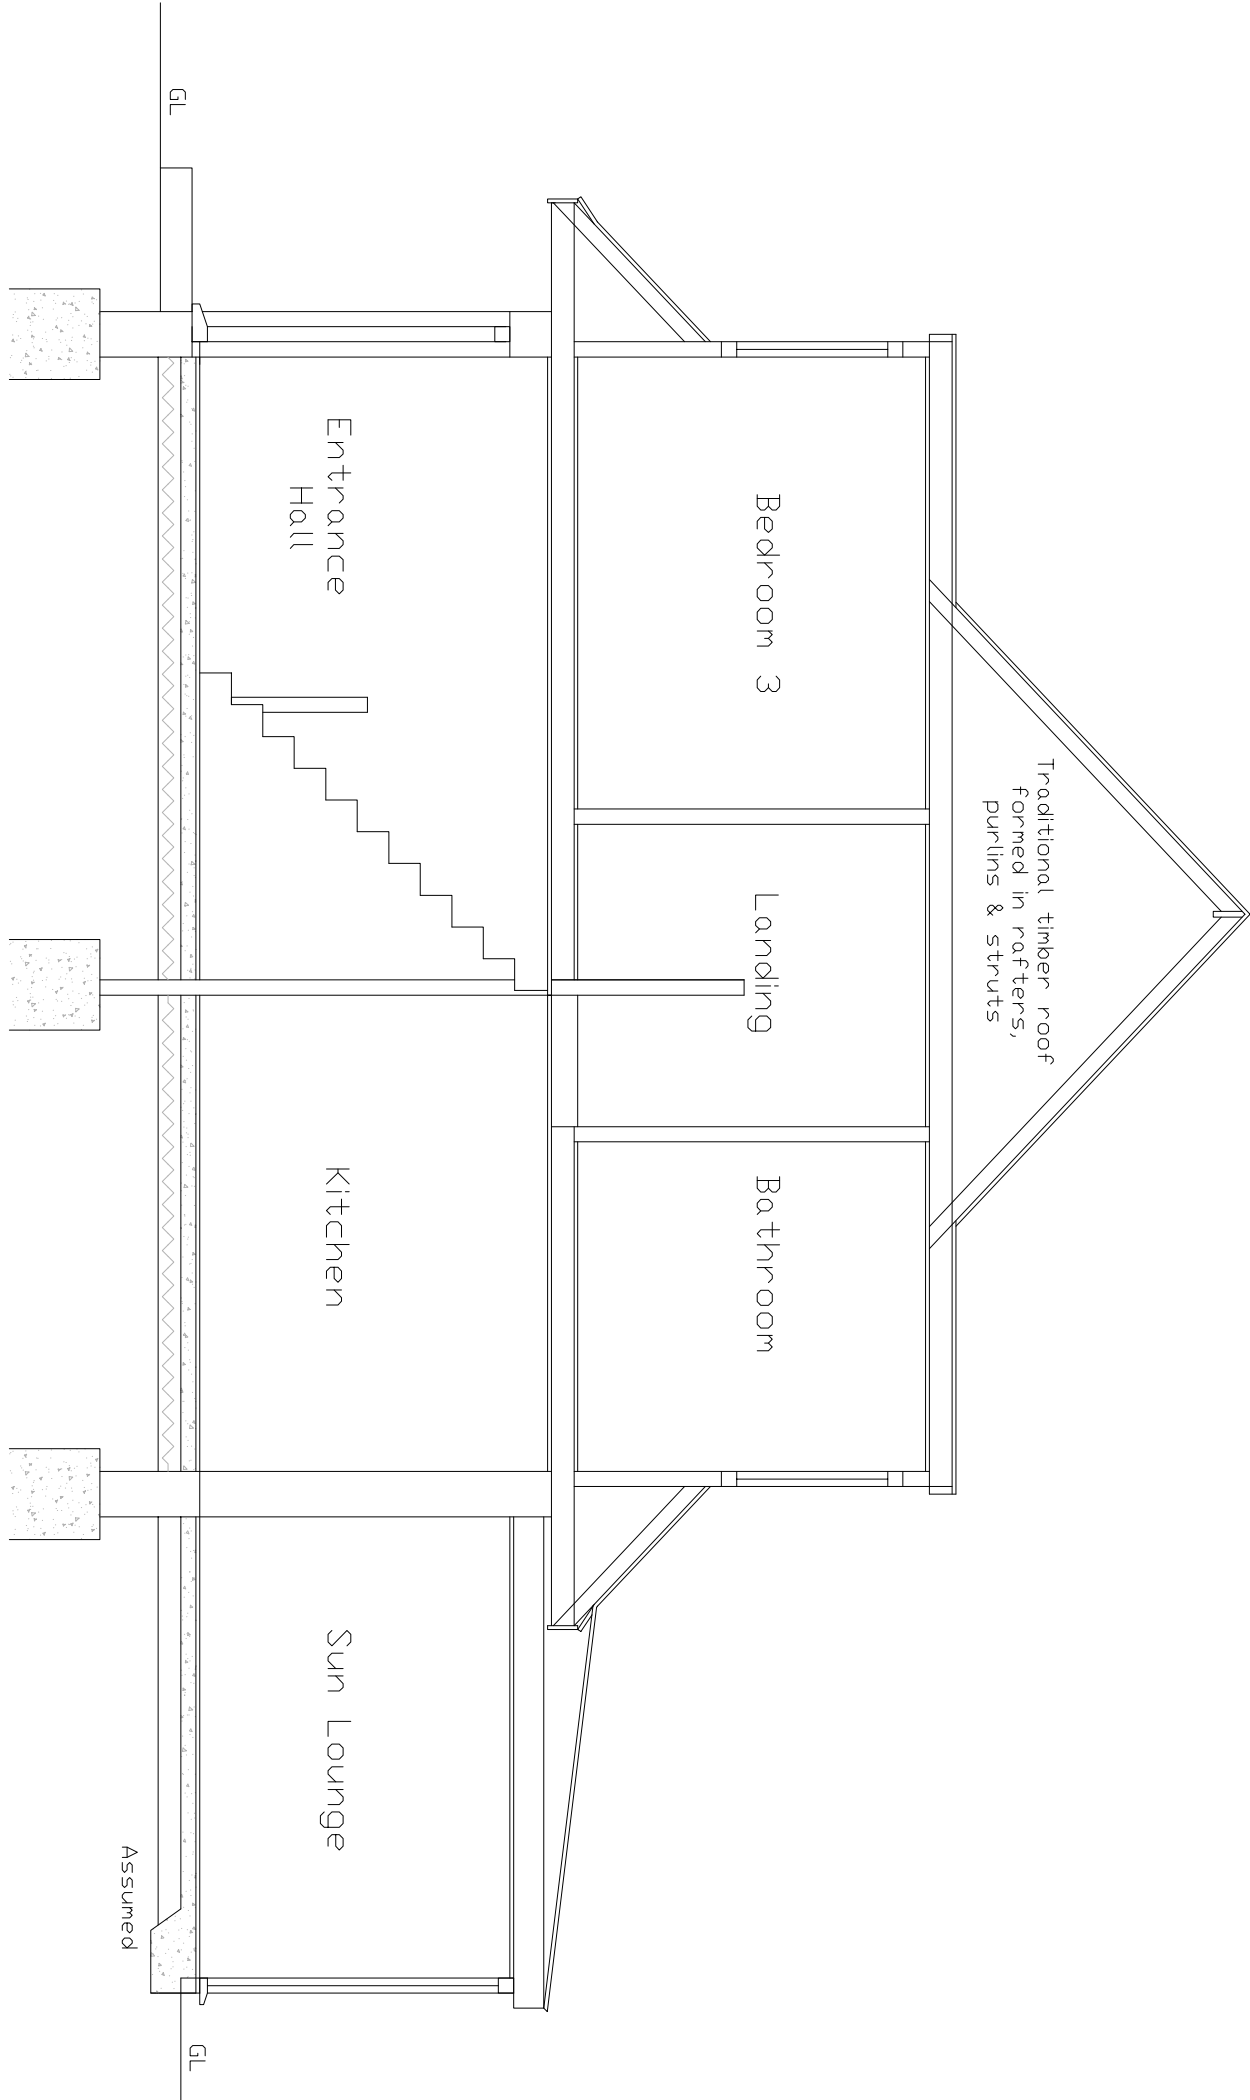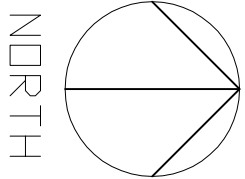

Typical Cross Section

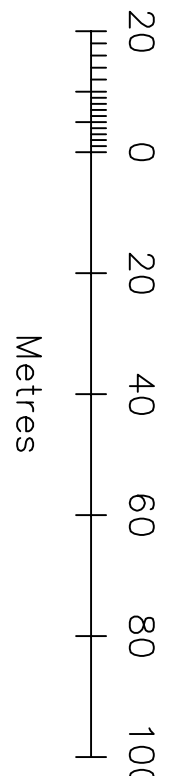

© Crown Copyright 2009
Reproduction in whole or in part is prohibited
without the prior permission of Ordnance Survey.

Location Plan 1:1250

Colin Jessamy Associates

29 Parkfield Rd, Worthing, BN13 1EP, Tel. 01903 212019, www.colinjessamy.co.uk			
Client	Mr & Mrs s Howell	Paper Size A1	
Contract	Front Porch		
At	66 Rile Way, Farning, BN12 5JY		
Title	Existing Cross Section, Elevations & Location Plan		
DWG. No.	144.09.02	Scale: 1:50 & 1:100 & 1:1250	Date: 15/09/09
Rev.			Drawn By: S.D
Details			Date:
Details			

