
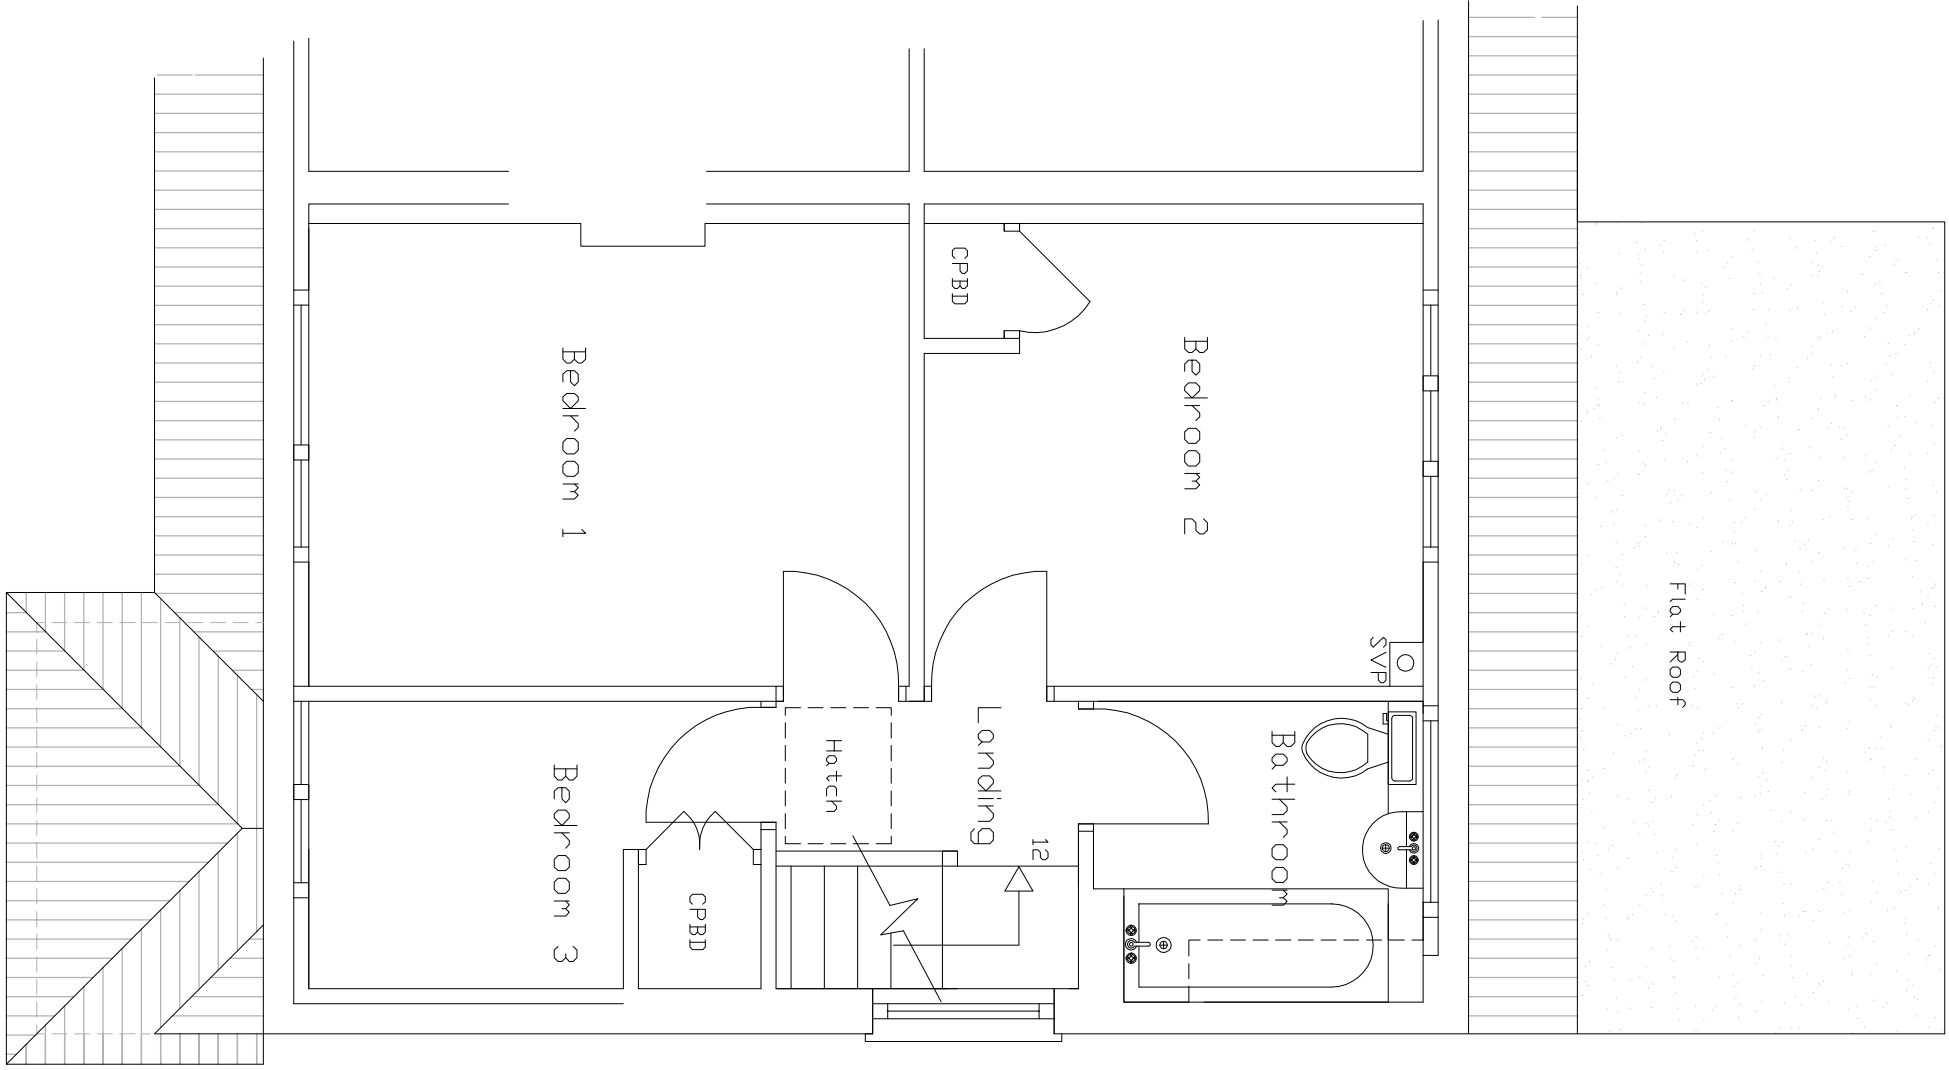
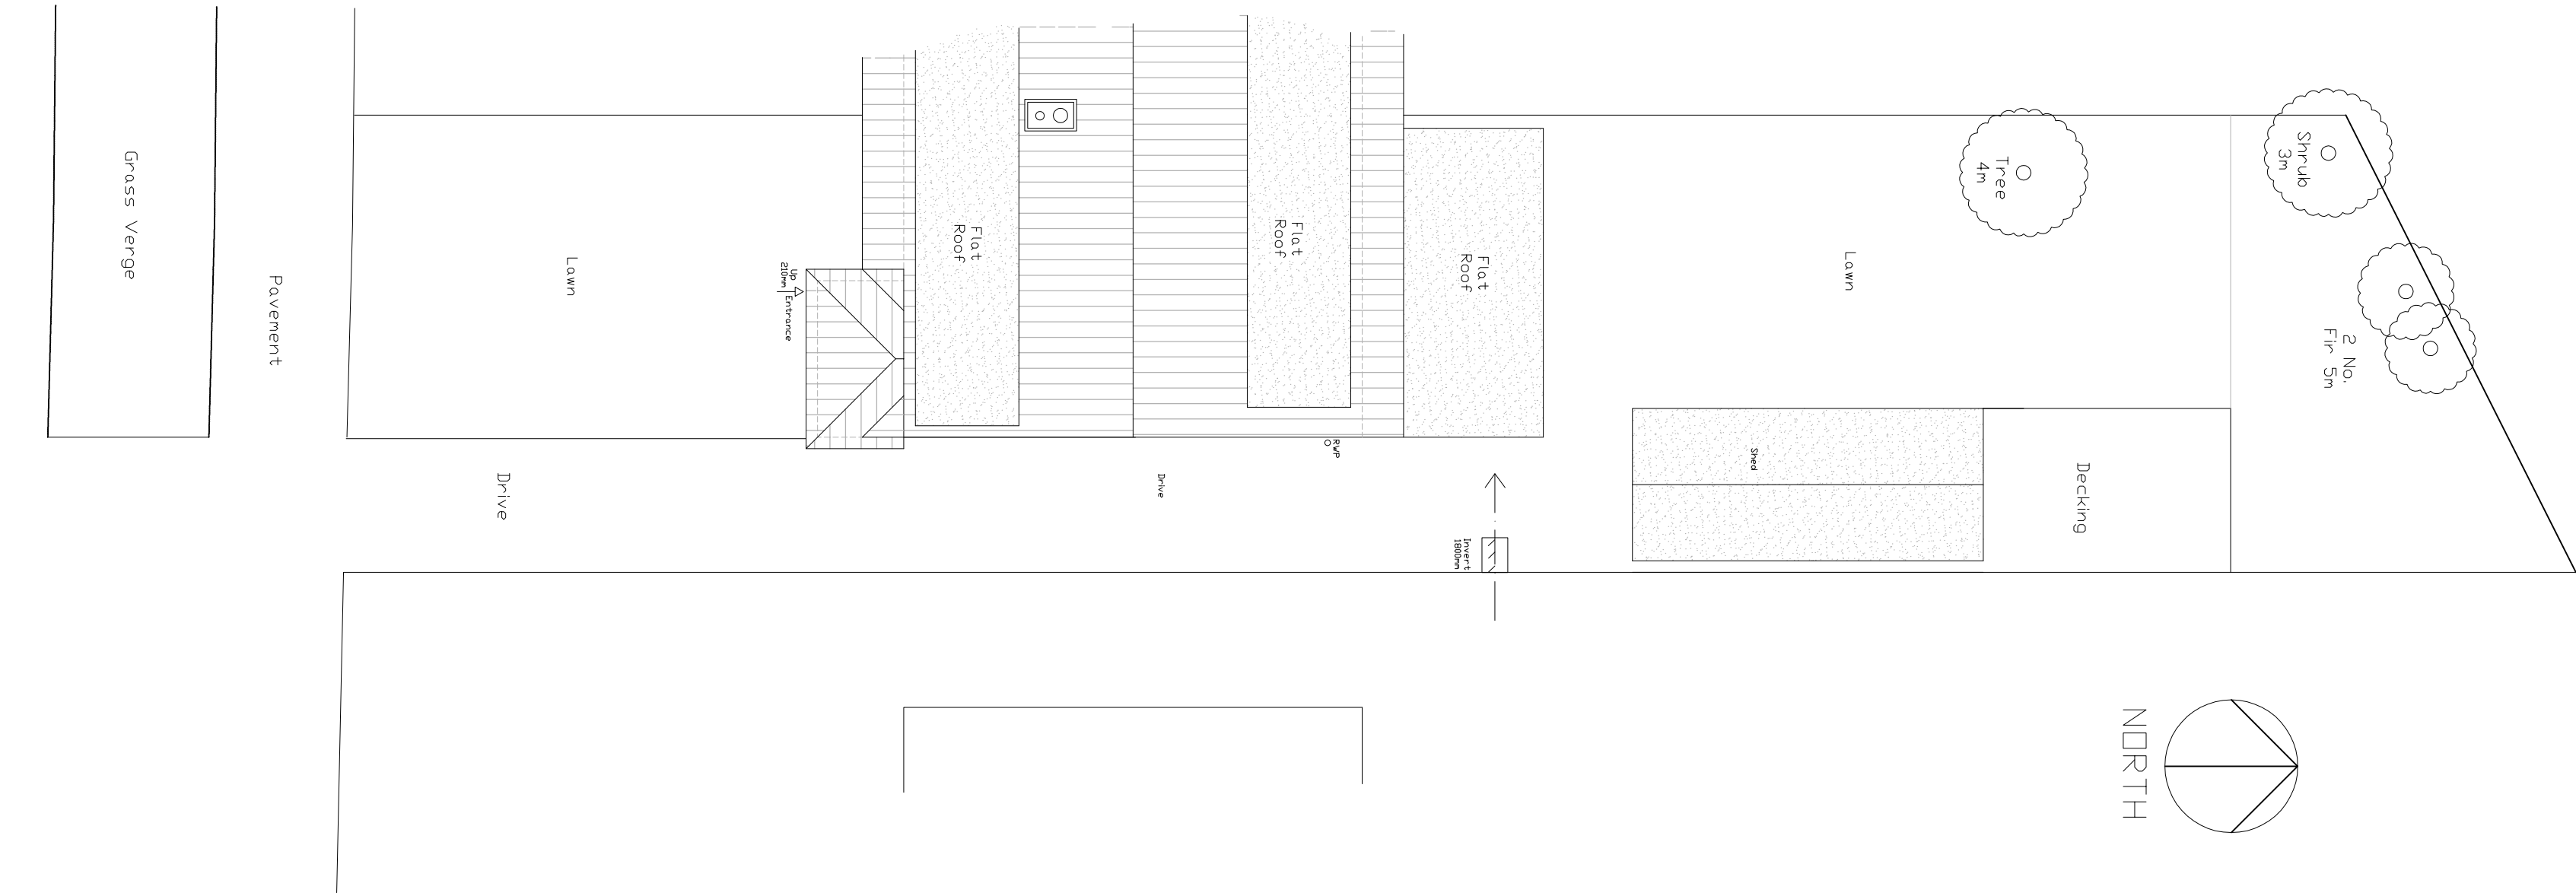


29 Parkfield Rd, Worthing, BN13 1EP, Tel. 01903 212019, www.colinjesssey.co.uk									
Client	Mr & Mrs s Howell							Paper Size A1	
Contract	Front Porch								
At	66 Rile Way, Ferring, BN12 5JY								
Title	Proposed Ground & First Floor Plans Block & Roof Plans							Drawn By: S.D	
DWG. No.	144.09.03	Scale:	1:50 & 1:100 & 1:500	Date:	9/11/09				
Rev.									
Details									
Details									

Scale 1:50 0 1m 2m 4m 6m 8m 10m
Scale 1:100

Block & Roof Plan 1:100

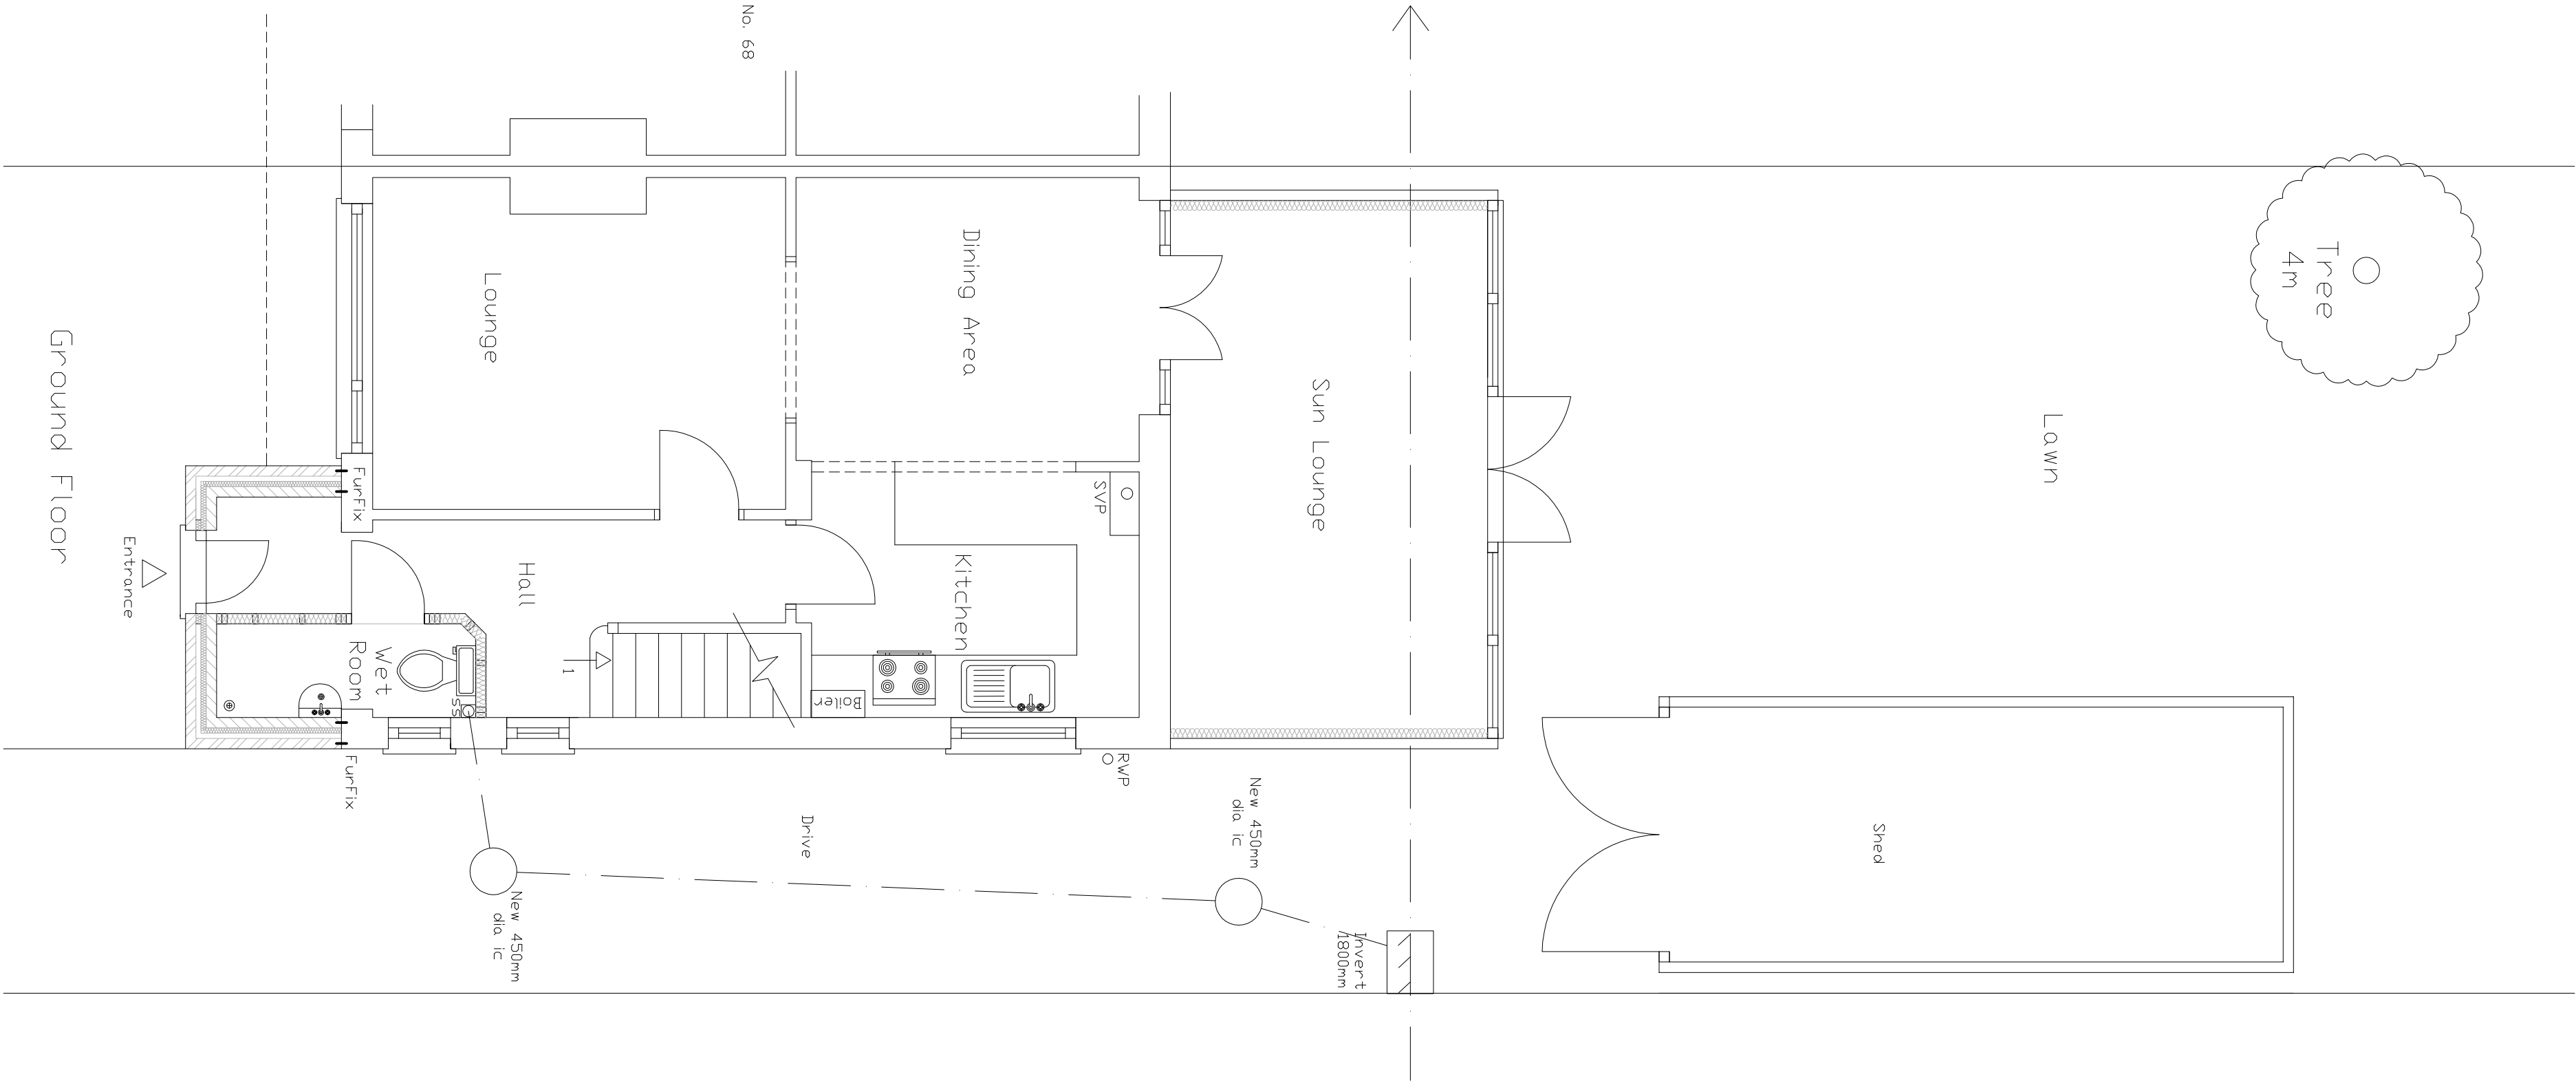

First Floor