



Schedule of Materials			
Roof Elevation	: Interlocking concrete tiles		
Front Elevation	: Brick		
Side Elevations	: Brick		
Windows	: White Upvc		
Doors	: White Upvc		

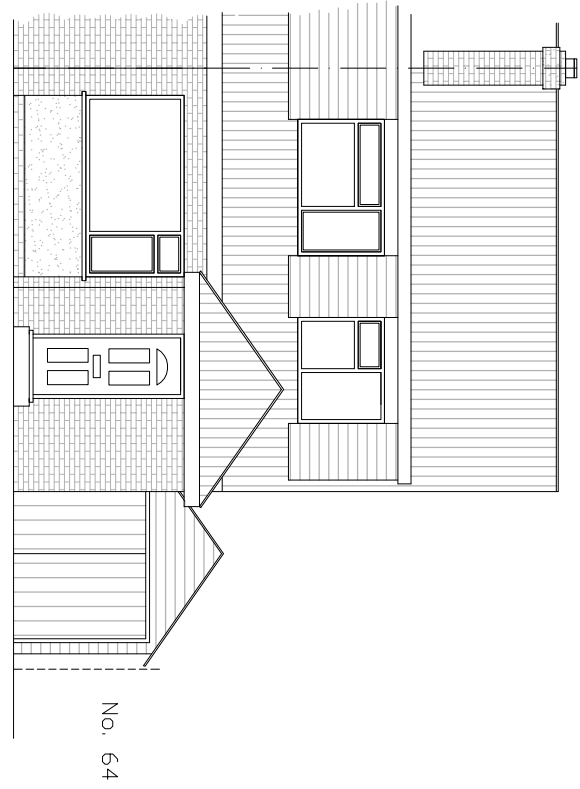


Front Elevation

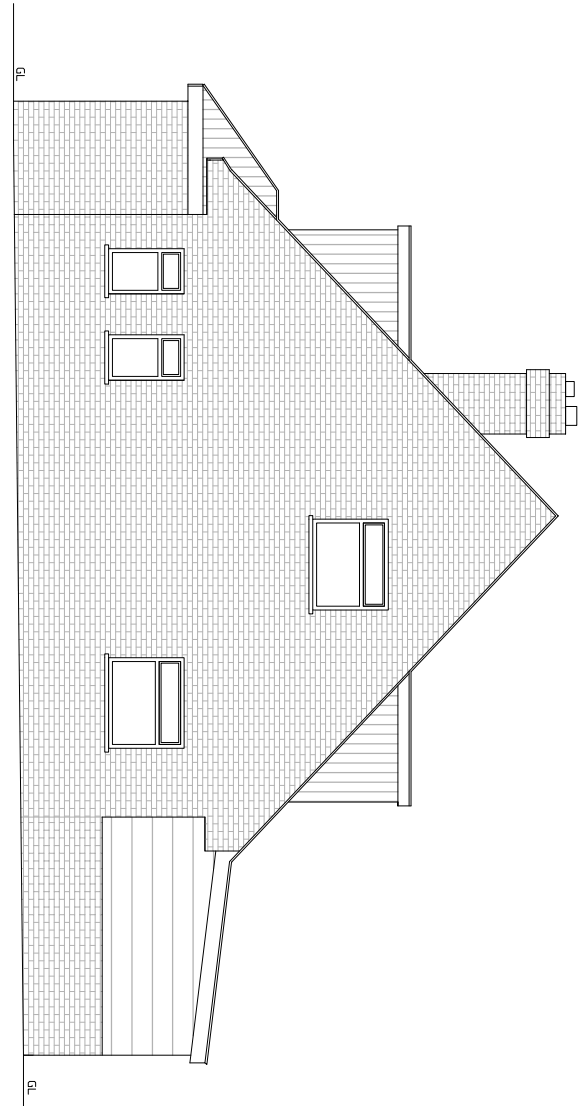


East Side Elevation



Rear Elevation

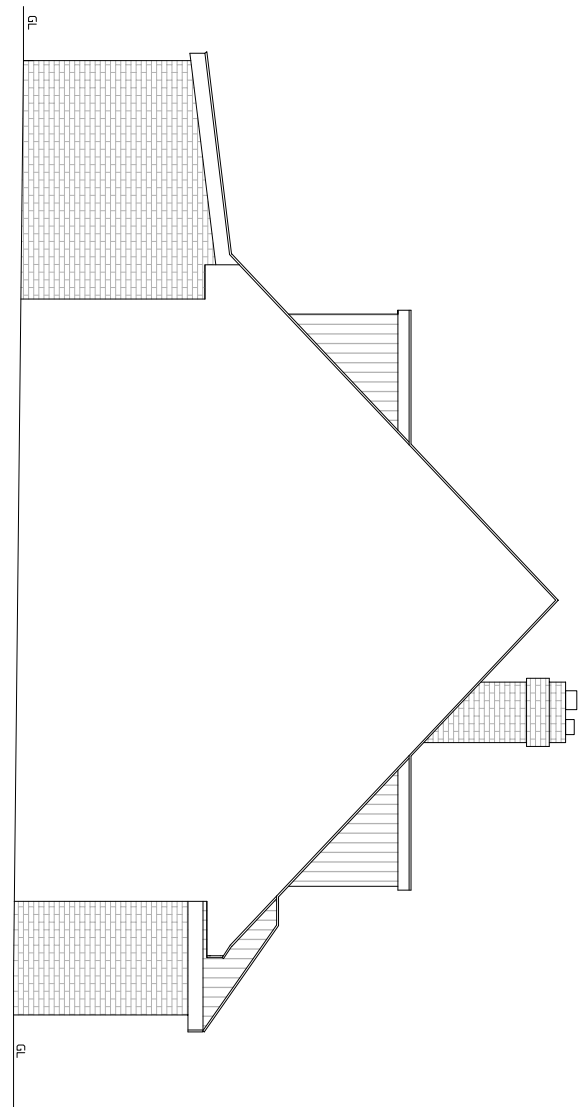


West Side Elevation

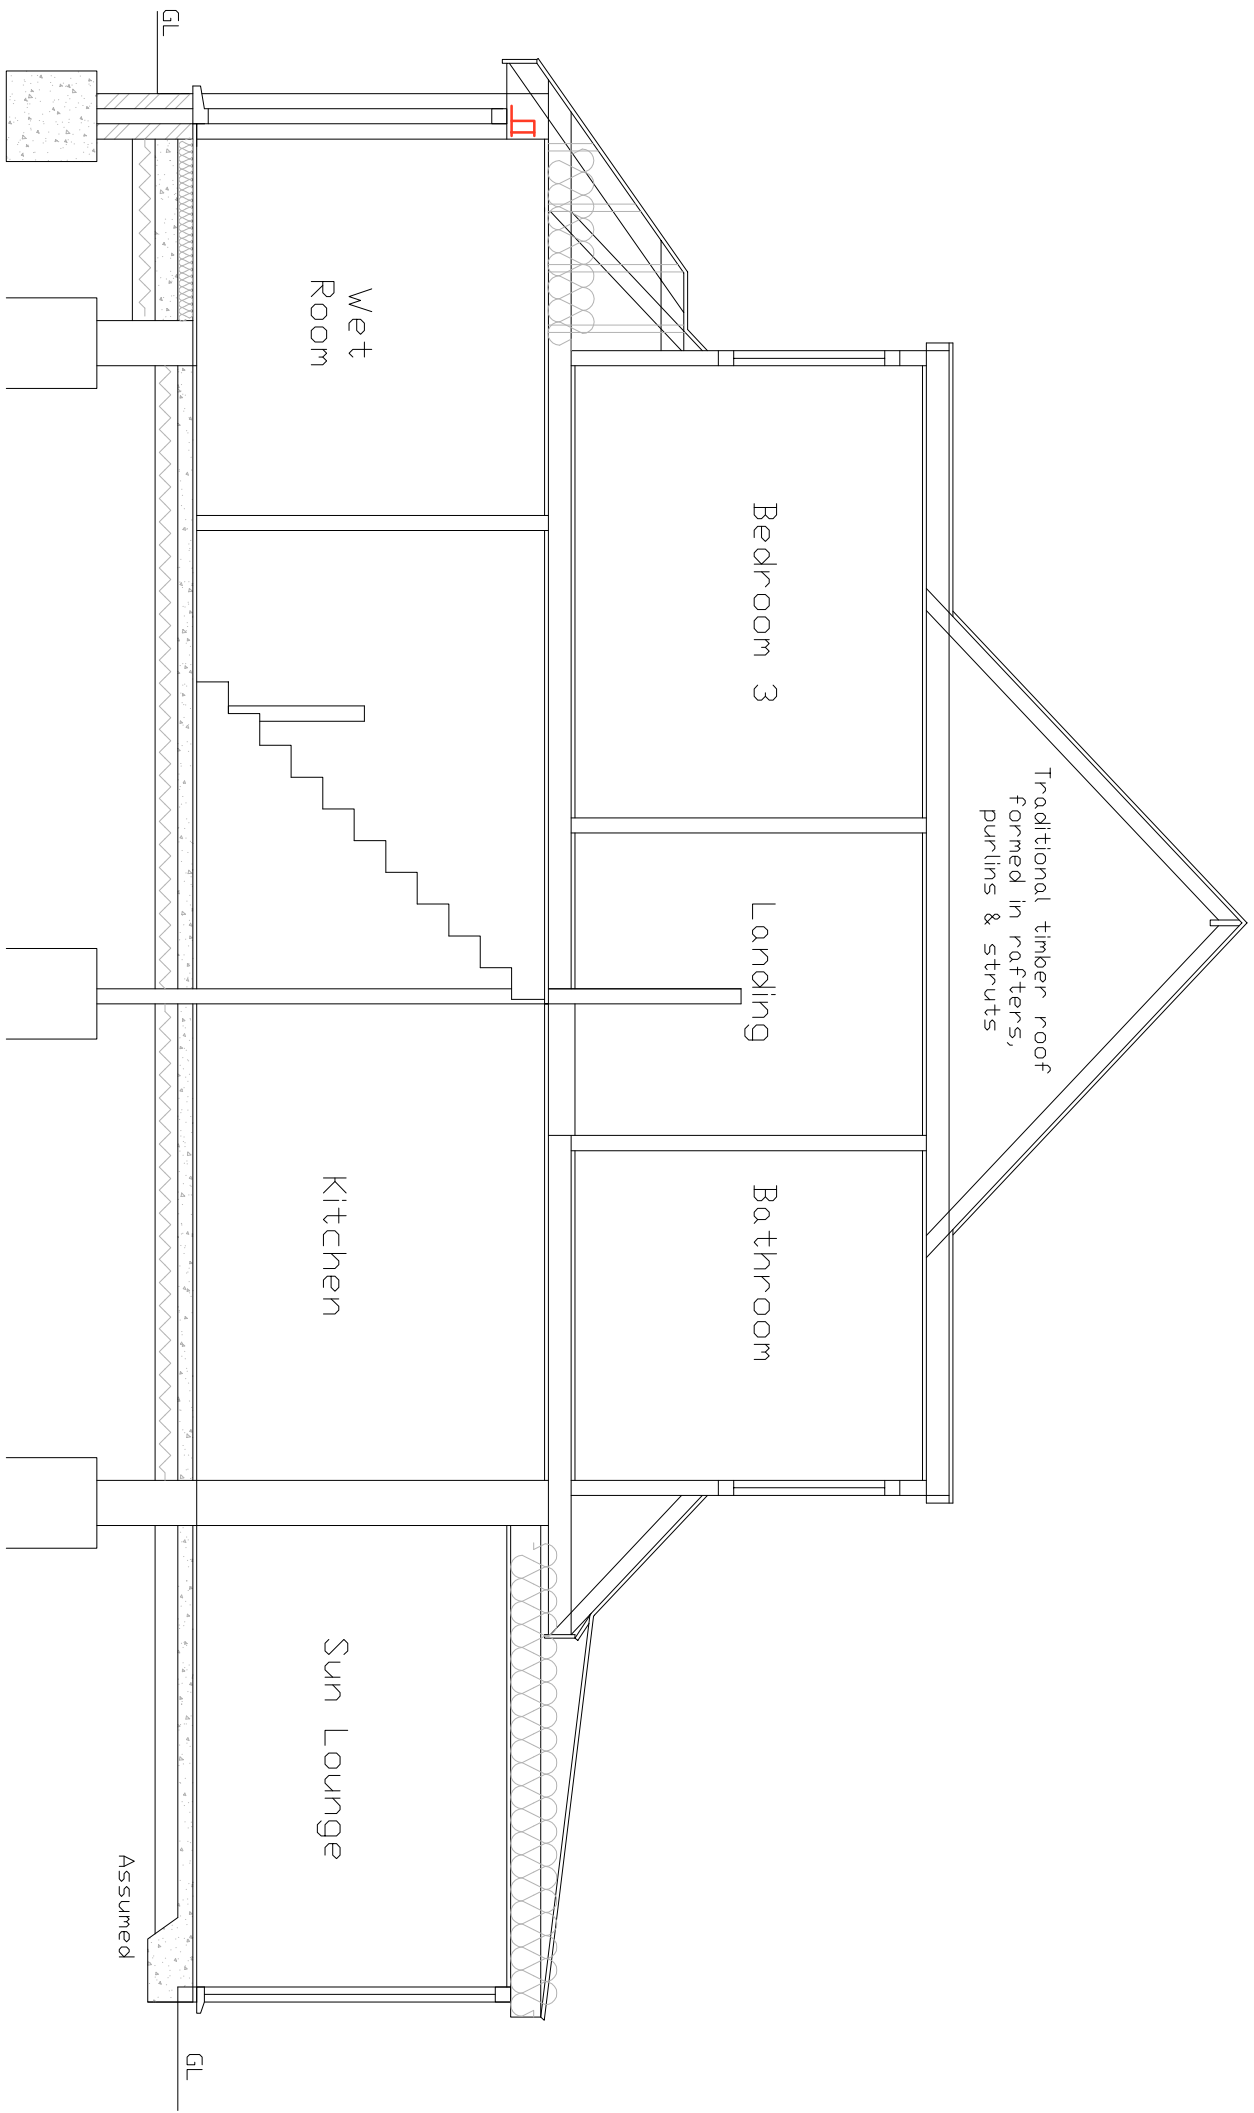

Typical Cross Section



Block Plan 1:500

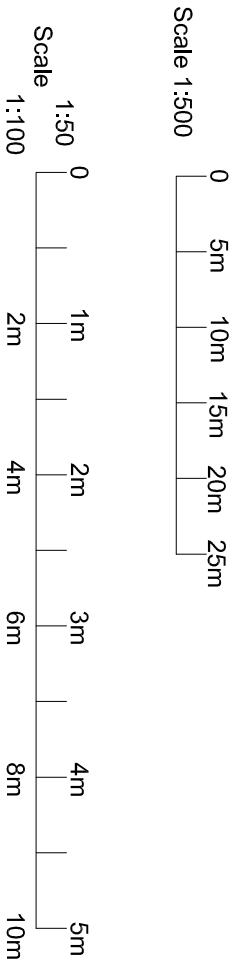

Colin Jesssey Associates									
29 Parkfield Rd, Worthing, BN13 1EP, Tel. 01903 212019, www.colinjesssey.co.uk									
Client	Mr & Mrs s Howell						Paper Size A1		
Contract	Front Porch								
At	66 Rife Way, Ferring, BN12 5JY								
Title	Proposed Cross Section, Elevations & Block Plan								
DWG. No.	144.09.04	Scale:	1:50 & 1:100 & 1:500	Date:	9/11/09	Drawn By:	S.D		
Rev.									
Details:									
Details:									
Details:									