



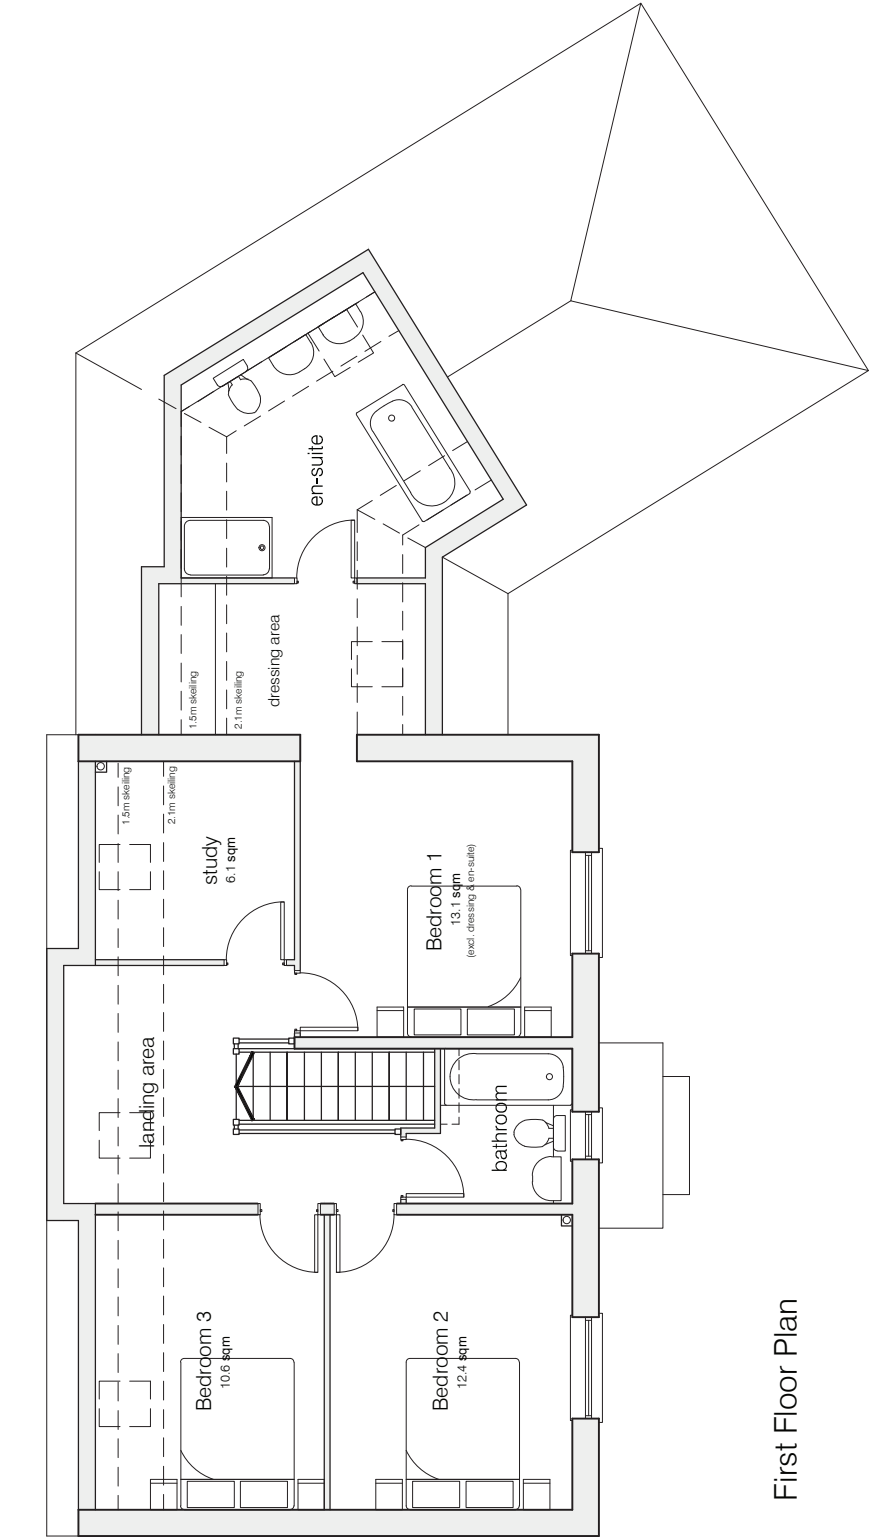


First Floor Plan

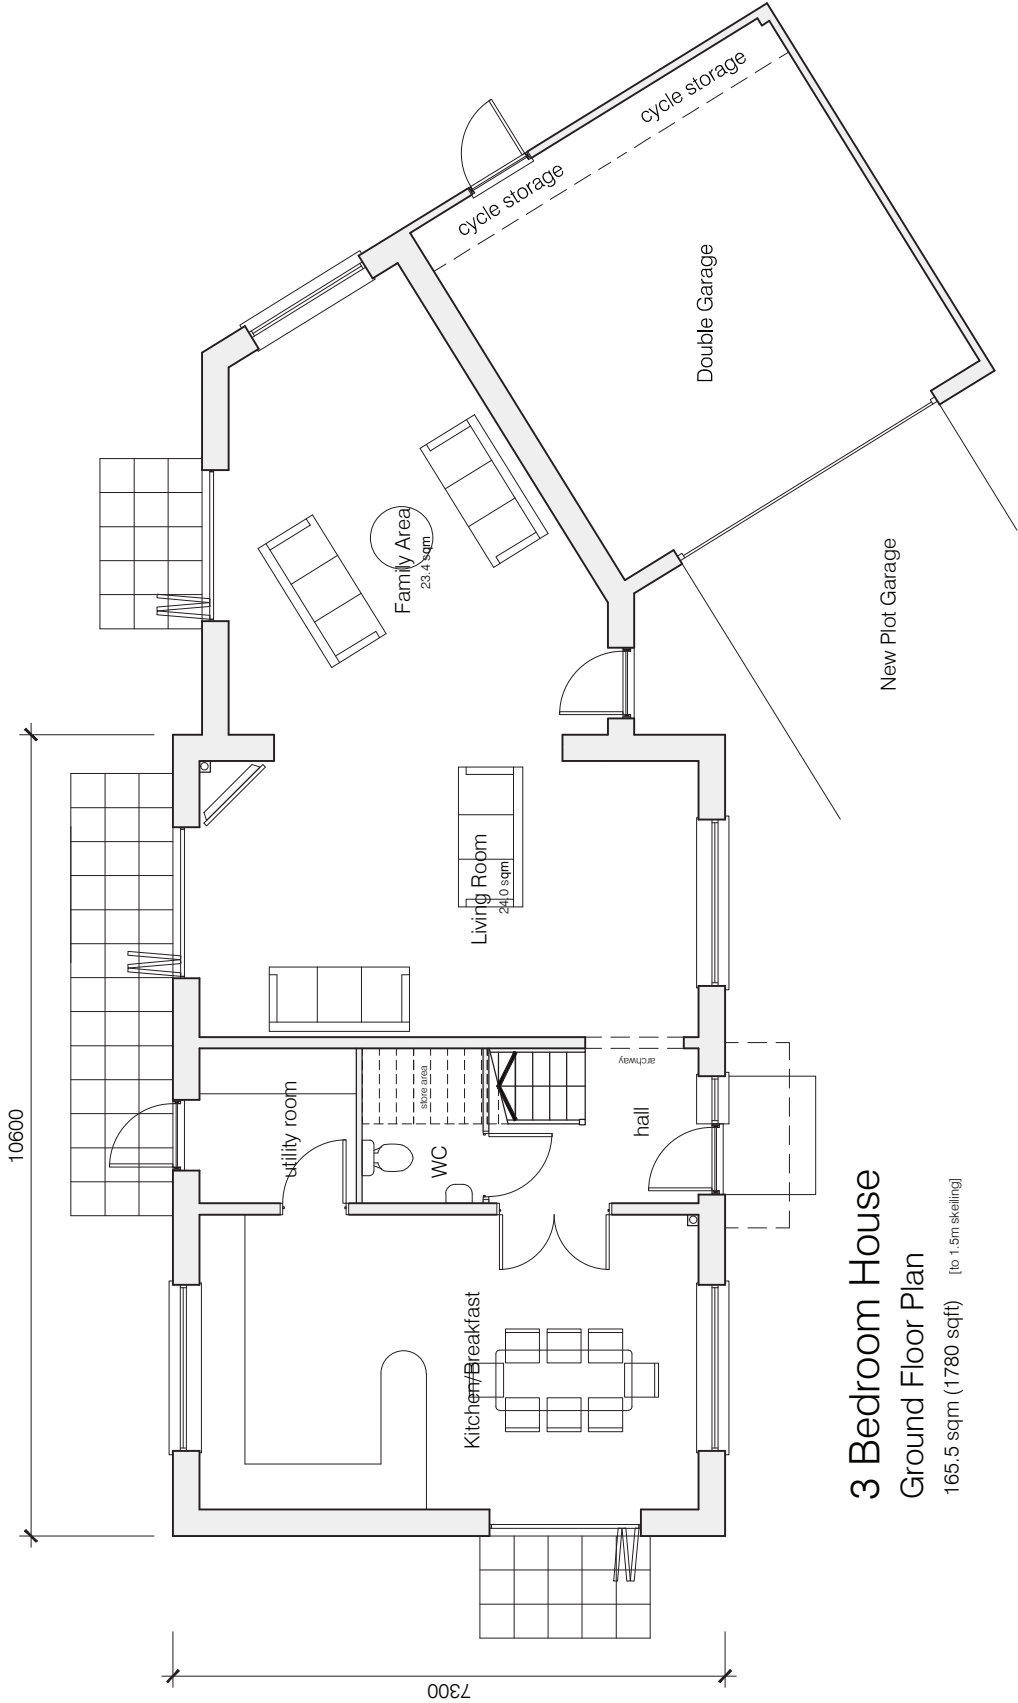


3 Bedroom House
Ground Floor Plan


165.5 sqm (1780 sqft) [to 1.5m skelling]

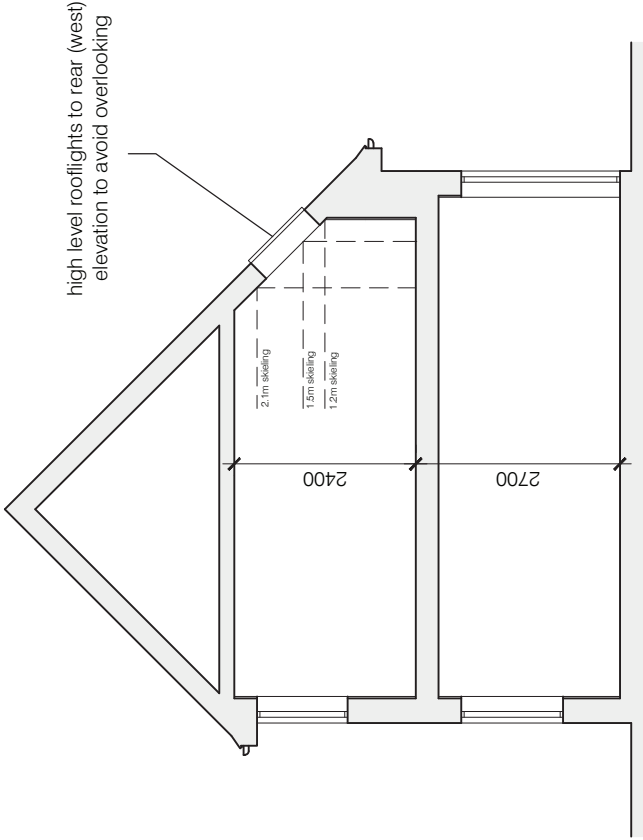

Typical Section

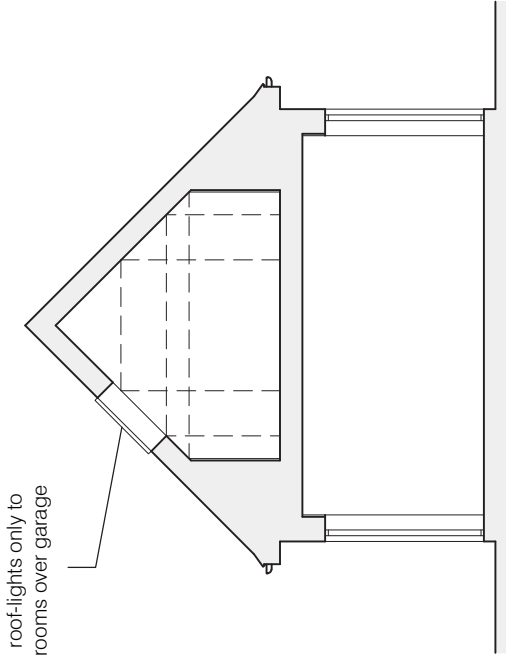

Garage Section

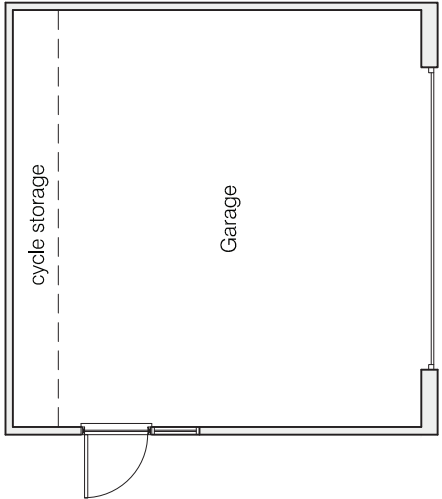

Magpies Double Garage Plan

project	drawing	Floor Plans and Sections		scale	drawing no	revision
Land at Magpies, Sea Lane, Ferring				1:100	5022-02	A