


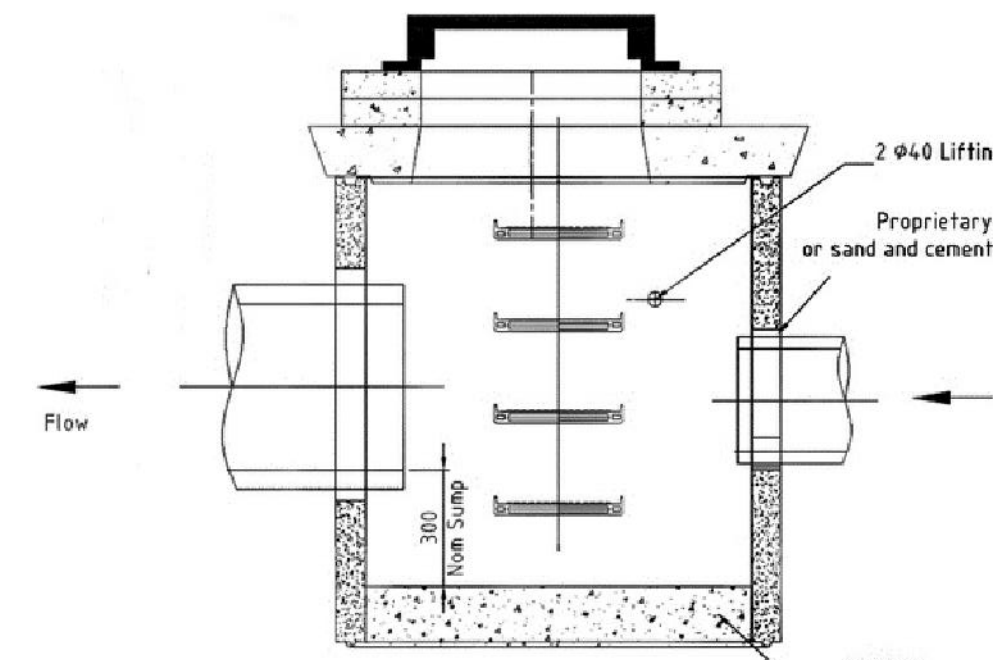
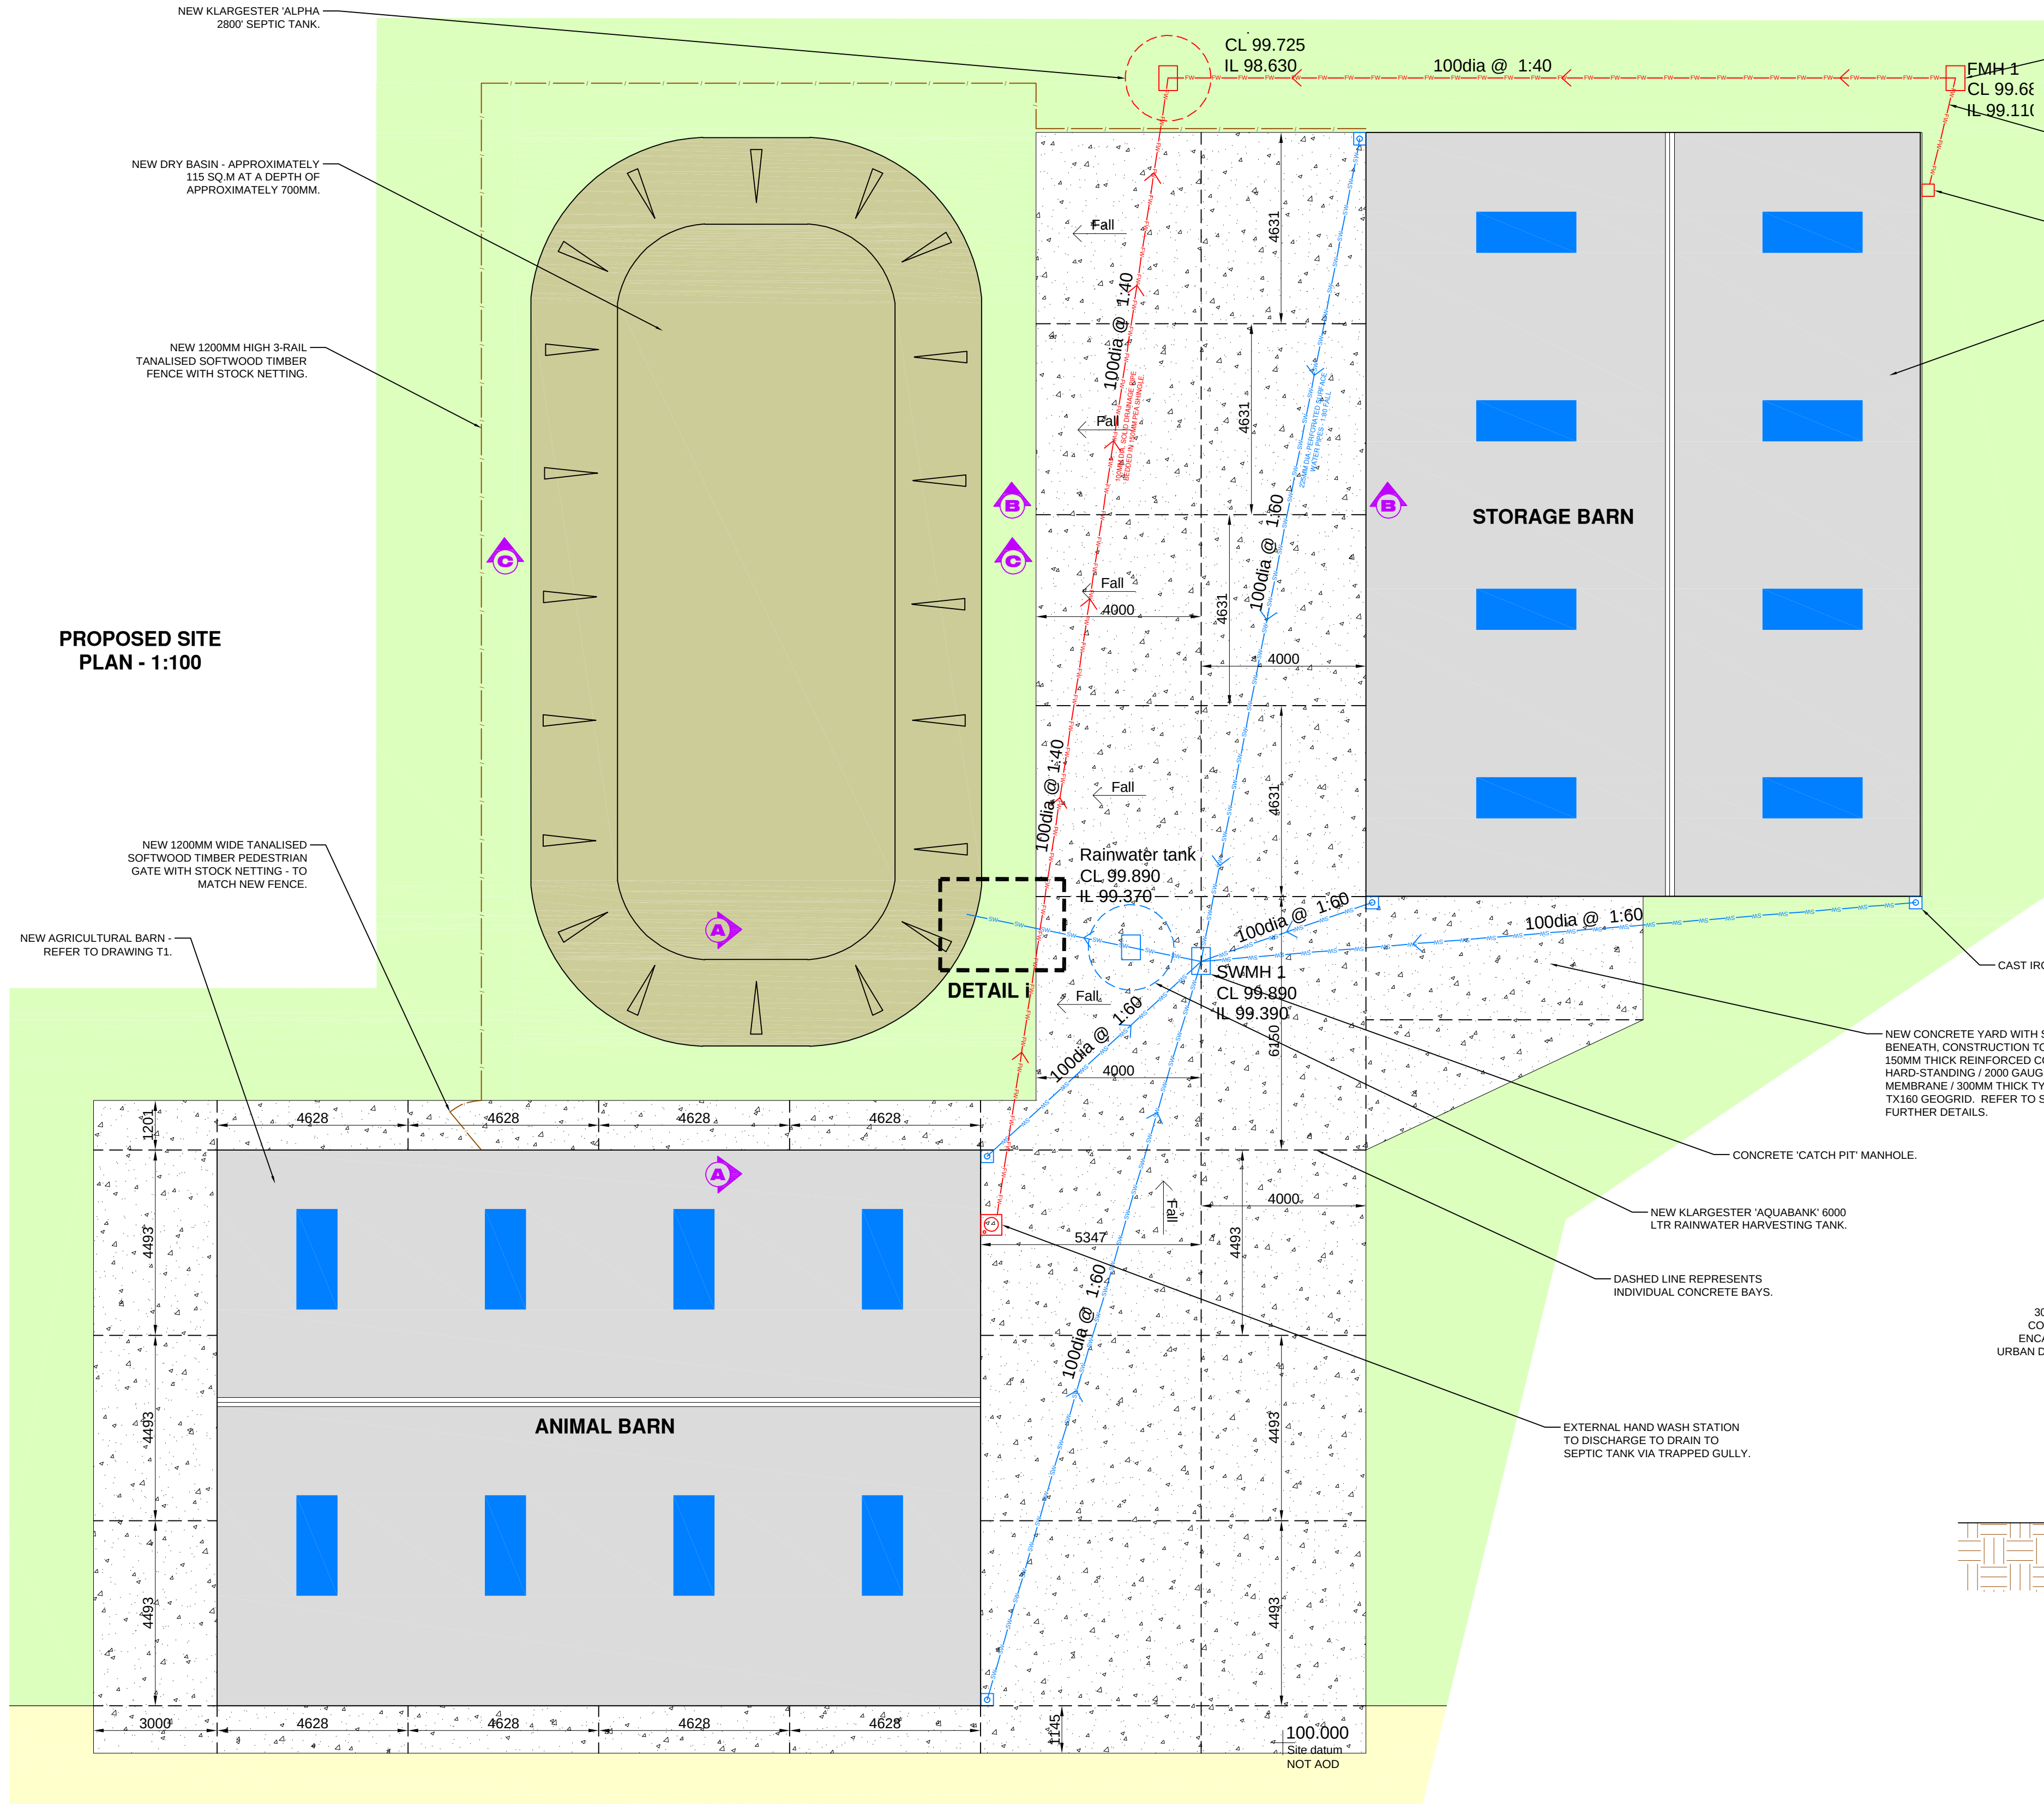


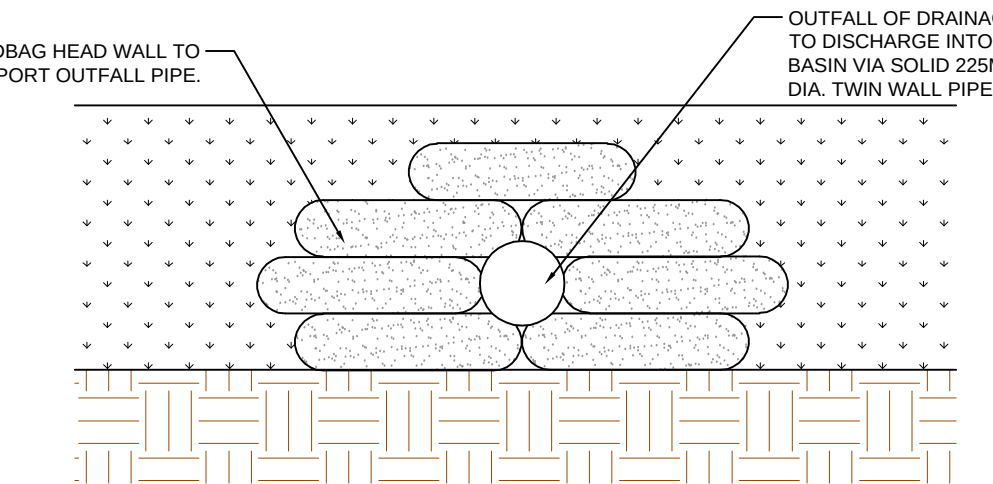


TYPICAL CONCRETE (STANTON BONNA) CATCHPIT DETAIL - N.T.S.

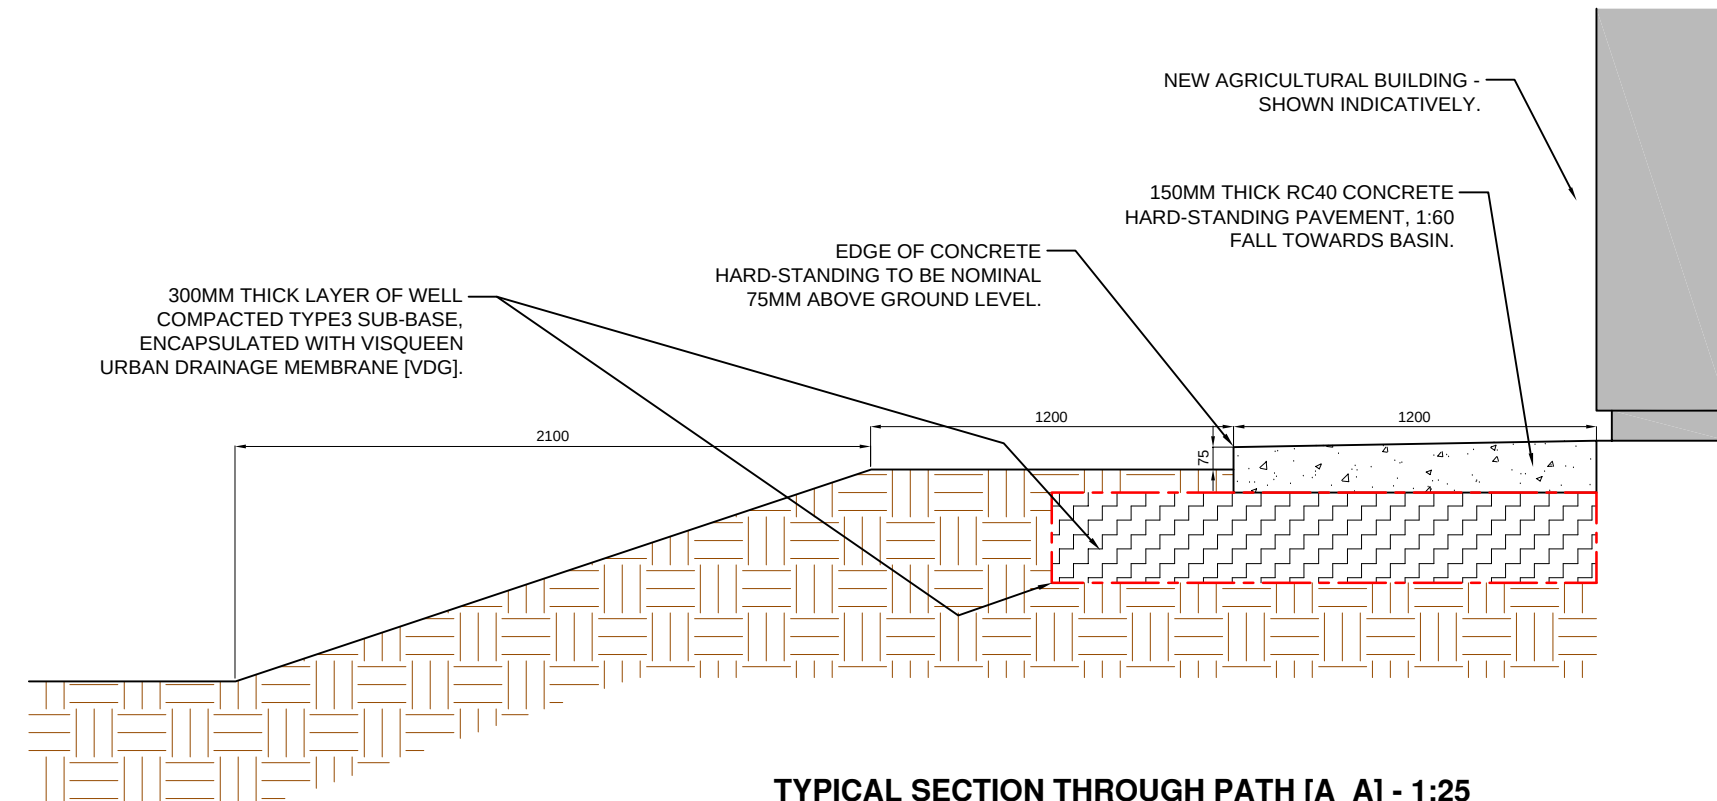


DETAIL i - 1:20

 



TYPICAL SECTION THROUGH PATH [A_A] - 1:25

 

TYPICAL SECTION THROUGH YARD [B_B] - 1:25

 

TYPICAL SECTION THROUGH BASIN [C_C] - 1:25

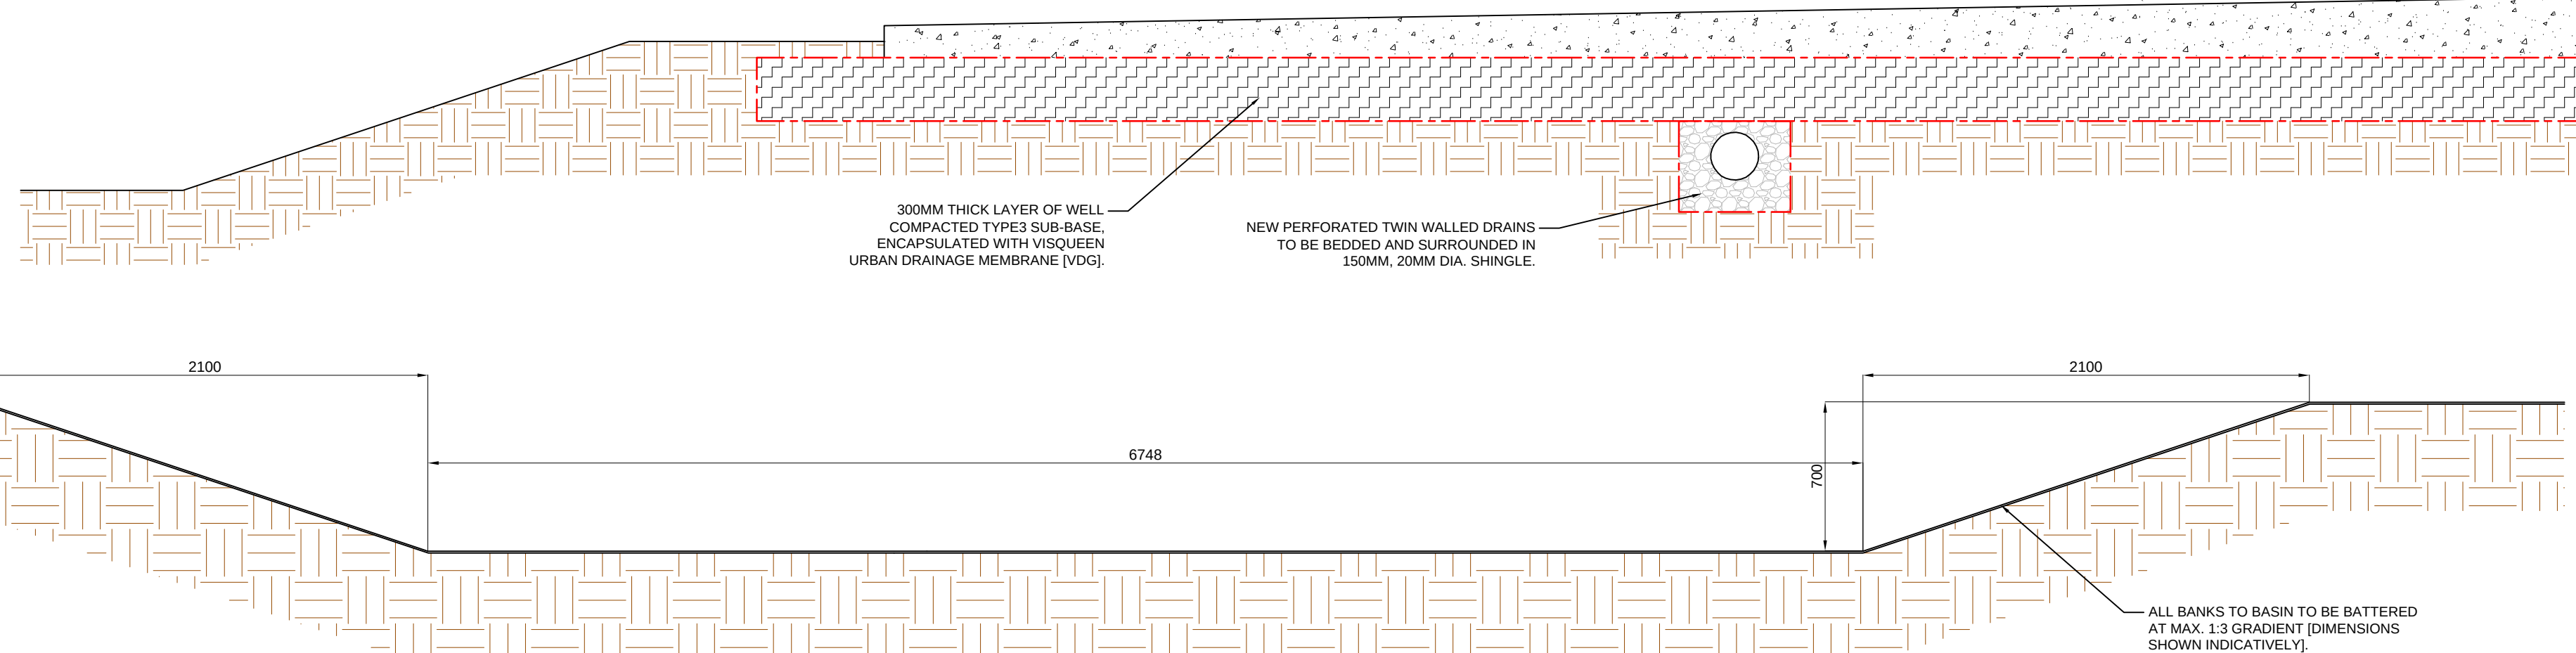 

Notes

All details are indicative only. All dimensions to be checked on site by contractor prior to commencement of works. Any discrepancies in drawings to be reported to Philips Surveyors LLP.

- Drawing is indicative only and will be subject to final design by Design & Build contractor.
- All structural steel sizes are to be calculated by Design & Build contractor.
- Concrete - bays as shown. Total external yard 457sq.m

Rev.	Amendments	Date	Drw.
------	------------	------	------



PHILIPS SURVEYORS LLP, THE OLD COACH HOUSE, 78 LOWER STREET, PULBOROUGH, WEST SUSSEX, BN20 2AA
TEL: 01798 873222 FAX: 01798 873444
EMAIL: INFO@PHILIPS-SURVEYORS.CO.UK
WWW.PHILIPSCHARTEREDSURVEYORS.CO.UK

CLIENT:
MISS LYNDA VOWLES,
FERRING COUNTRY CENTRE, RIFE WAY, FERRING, WEST SUSSEX, BN12 5JZ.

PROJECT:
FERRING COUNTRY CENTRE, RIFE WAY, FERRING, WEST SUSSEX, BN12 5JZ.

NEW LIVESTOCK AND STORAGE BARN

DRAWING TITLE:
PLANNING
PROPOSED SITE PLAN, SECTIONS & DETAIL.

DRAWN: MAB	JOB NO: 204016	SCALE: @A1
CHECKED: PGA	DRAWING NO: PL2	REV:
DATE: NOV 2017		

© Philips Surveyors LLP.