


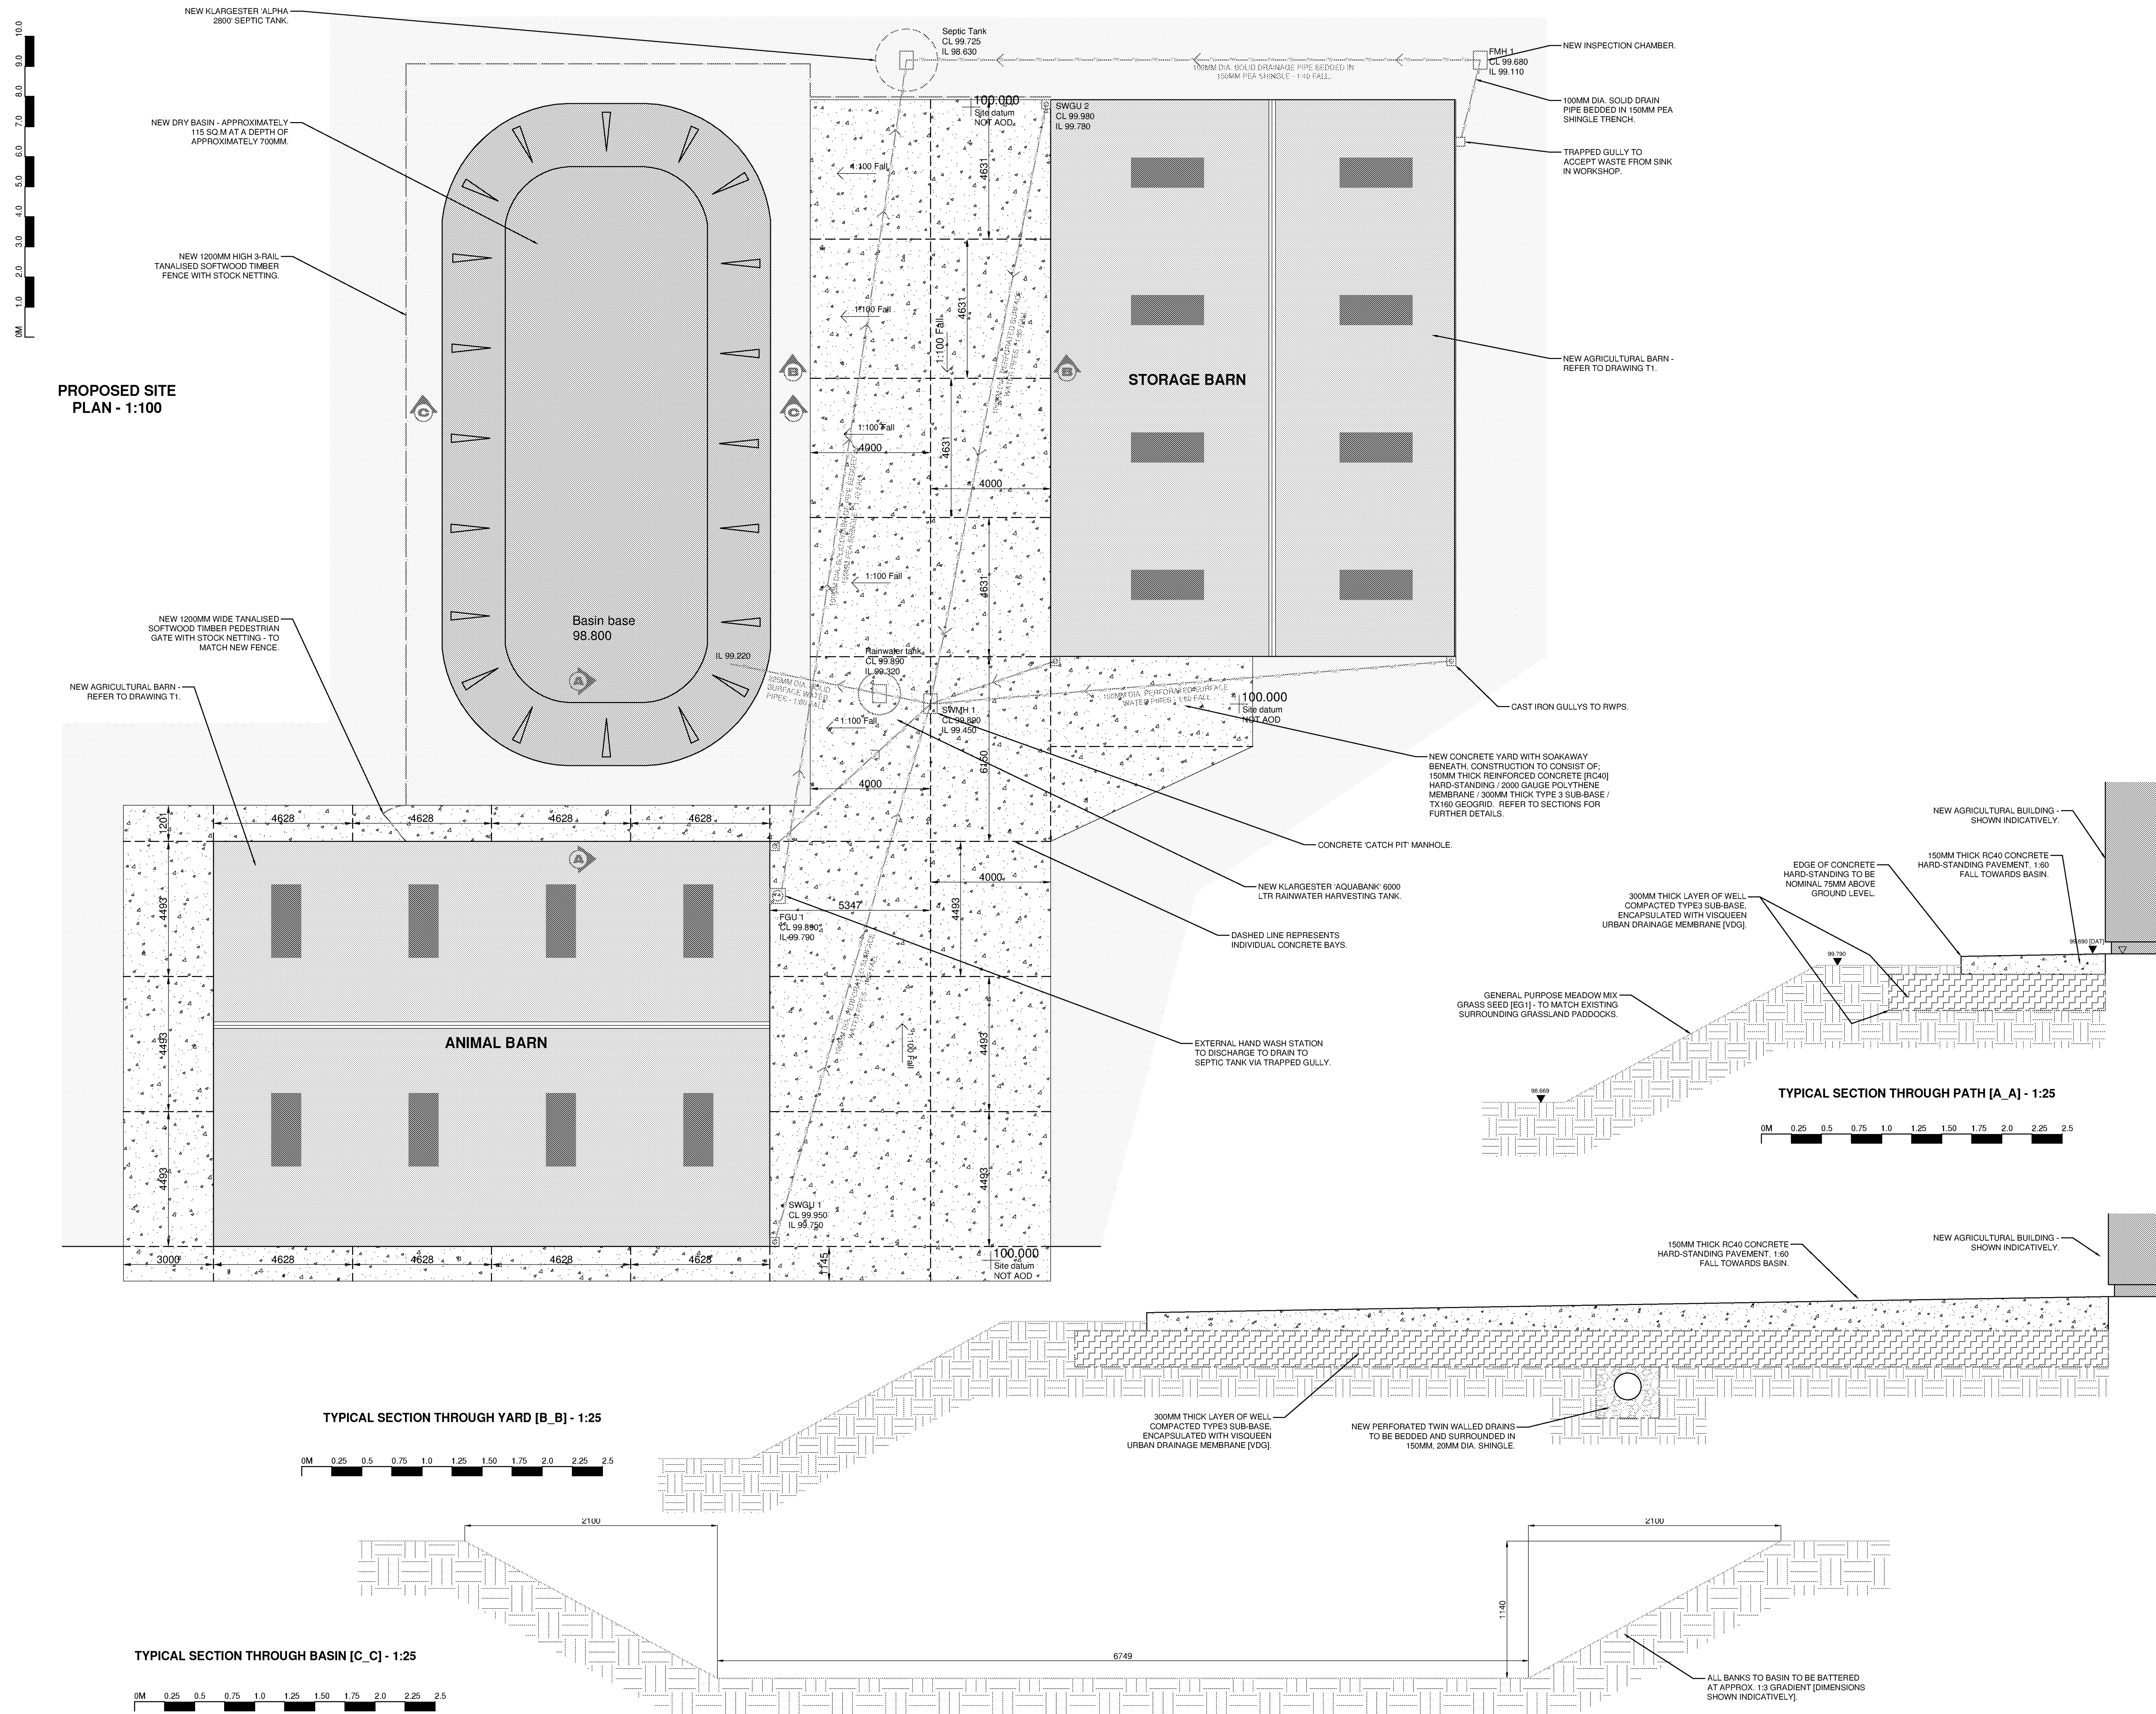

Notes
All details are indicative only. All dimensions to be checked on site by contractor prior to commencement of works. Any discrepancies in drawings to be reported to Philips Surveyors LLP.

1. Drawing is indicative only and will be subject to final design by Design & Build contractor.
2. All structural steel sizes are to be calculated by Design & Build contractor.
3. Concrete - bays as shown. Total external yard **457sq.m**

A	Planning amendments	14.12.17	MAB
Rev.	Amendments	Date	Drw.

PS PHILIPS SURVEYORS
BUILDING SURVEYORS, DESIGNERS & CONSULTANTS

PHILIPS SURVEYORS LLP, THE OLD COACH HOUSE, 78 LOWER
STREET, PULBOROUGH, WEST SUSSEX, RH20 2AA
TEL. 01798 873222 FAX 01798 873444
EMAIL info@philips-surveyors.co.uk
www.philipscharteredurveyors.co.uk

 **RICS**

CLIENT: MISS LYNDA VOWLES,
FERRING COUNTRY CENTRE, RIFE
WAY, FERRING, WEST SUSSEX.
BN12 5JZ.

PROJECT:
FERRING COUNTRY CENTRE, RIFE
WAY, FERRING, WEST SUSSEX. BN12
5JZ.

DRAWING TITLE:

PLANNING

PROPOSED SITE PLAN,
SECTIONS & DETAIL.

DRAWN: MAB	JOB NO: 204016	SCALE: @A1
CHECKED: PGA	DRAWING NO: PL2	REV: A
DATE: NOV 2017		

© Philips Surveyors LLP.