



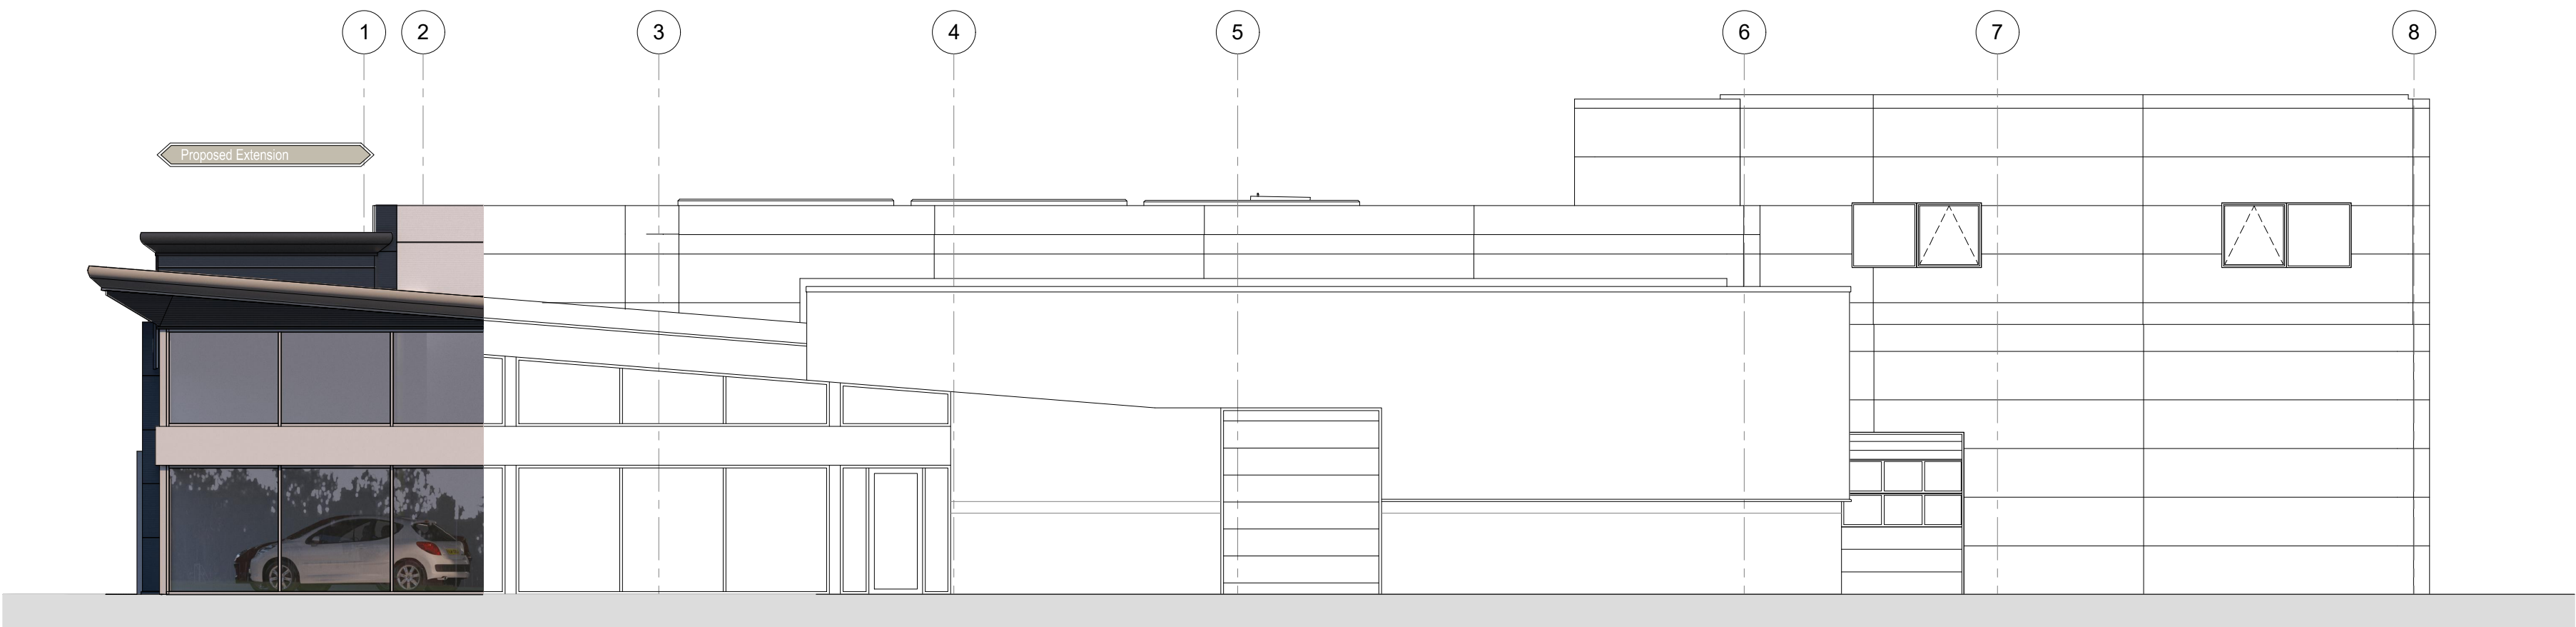


South Elevation

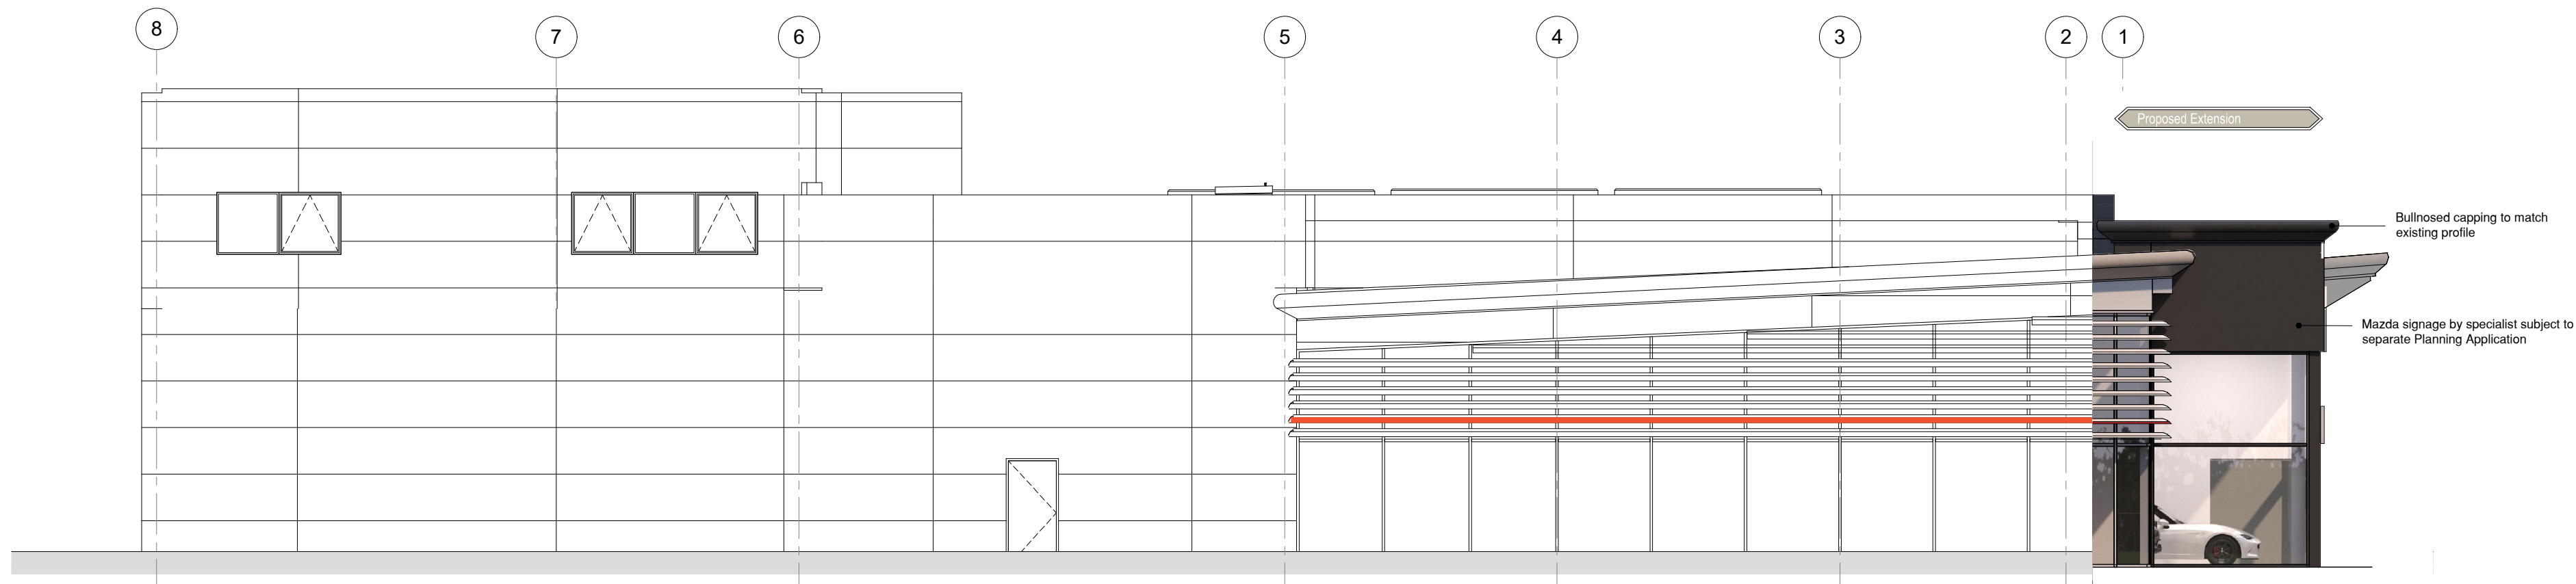

East Elevation



West Elevation

 

Notes
All dimensions are in millimeters unless noted otherwise.
All dimensions to be checked on site.
The design shown on this drawing is the property of WDS and is not to be used or the drawing copied, communicated or disclosed, in whole or in part, except in accordance with a contract, licence or agreement in writing with WDS Ltd.

Revision Notes:
A 19.11.25 Glazing and signage fascia amended KW

Client	Yeomans
Date	July 2025
Scale:	1:100 @ A1
Project:	Proposed Mazda, Littlehampton Road, Ferring, Worthing, BN12 6PB
Drawing Title:	Proposed Elevations
Drawing No.	G002-12
Rev.	A



DESIGN SOLUTIONS

Commer House
Tadcaster Enterprise Park
Station Road
Tadcaster LS24 9DF
M. 07974 936313
T. 01937 222133
E. keith@wdsignsolutions.co.uk