



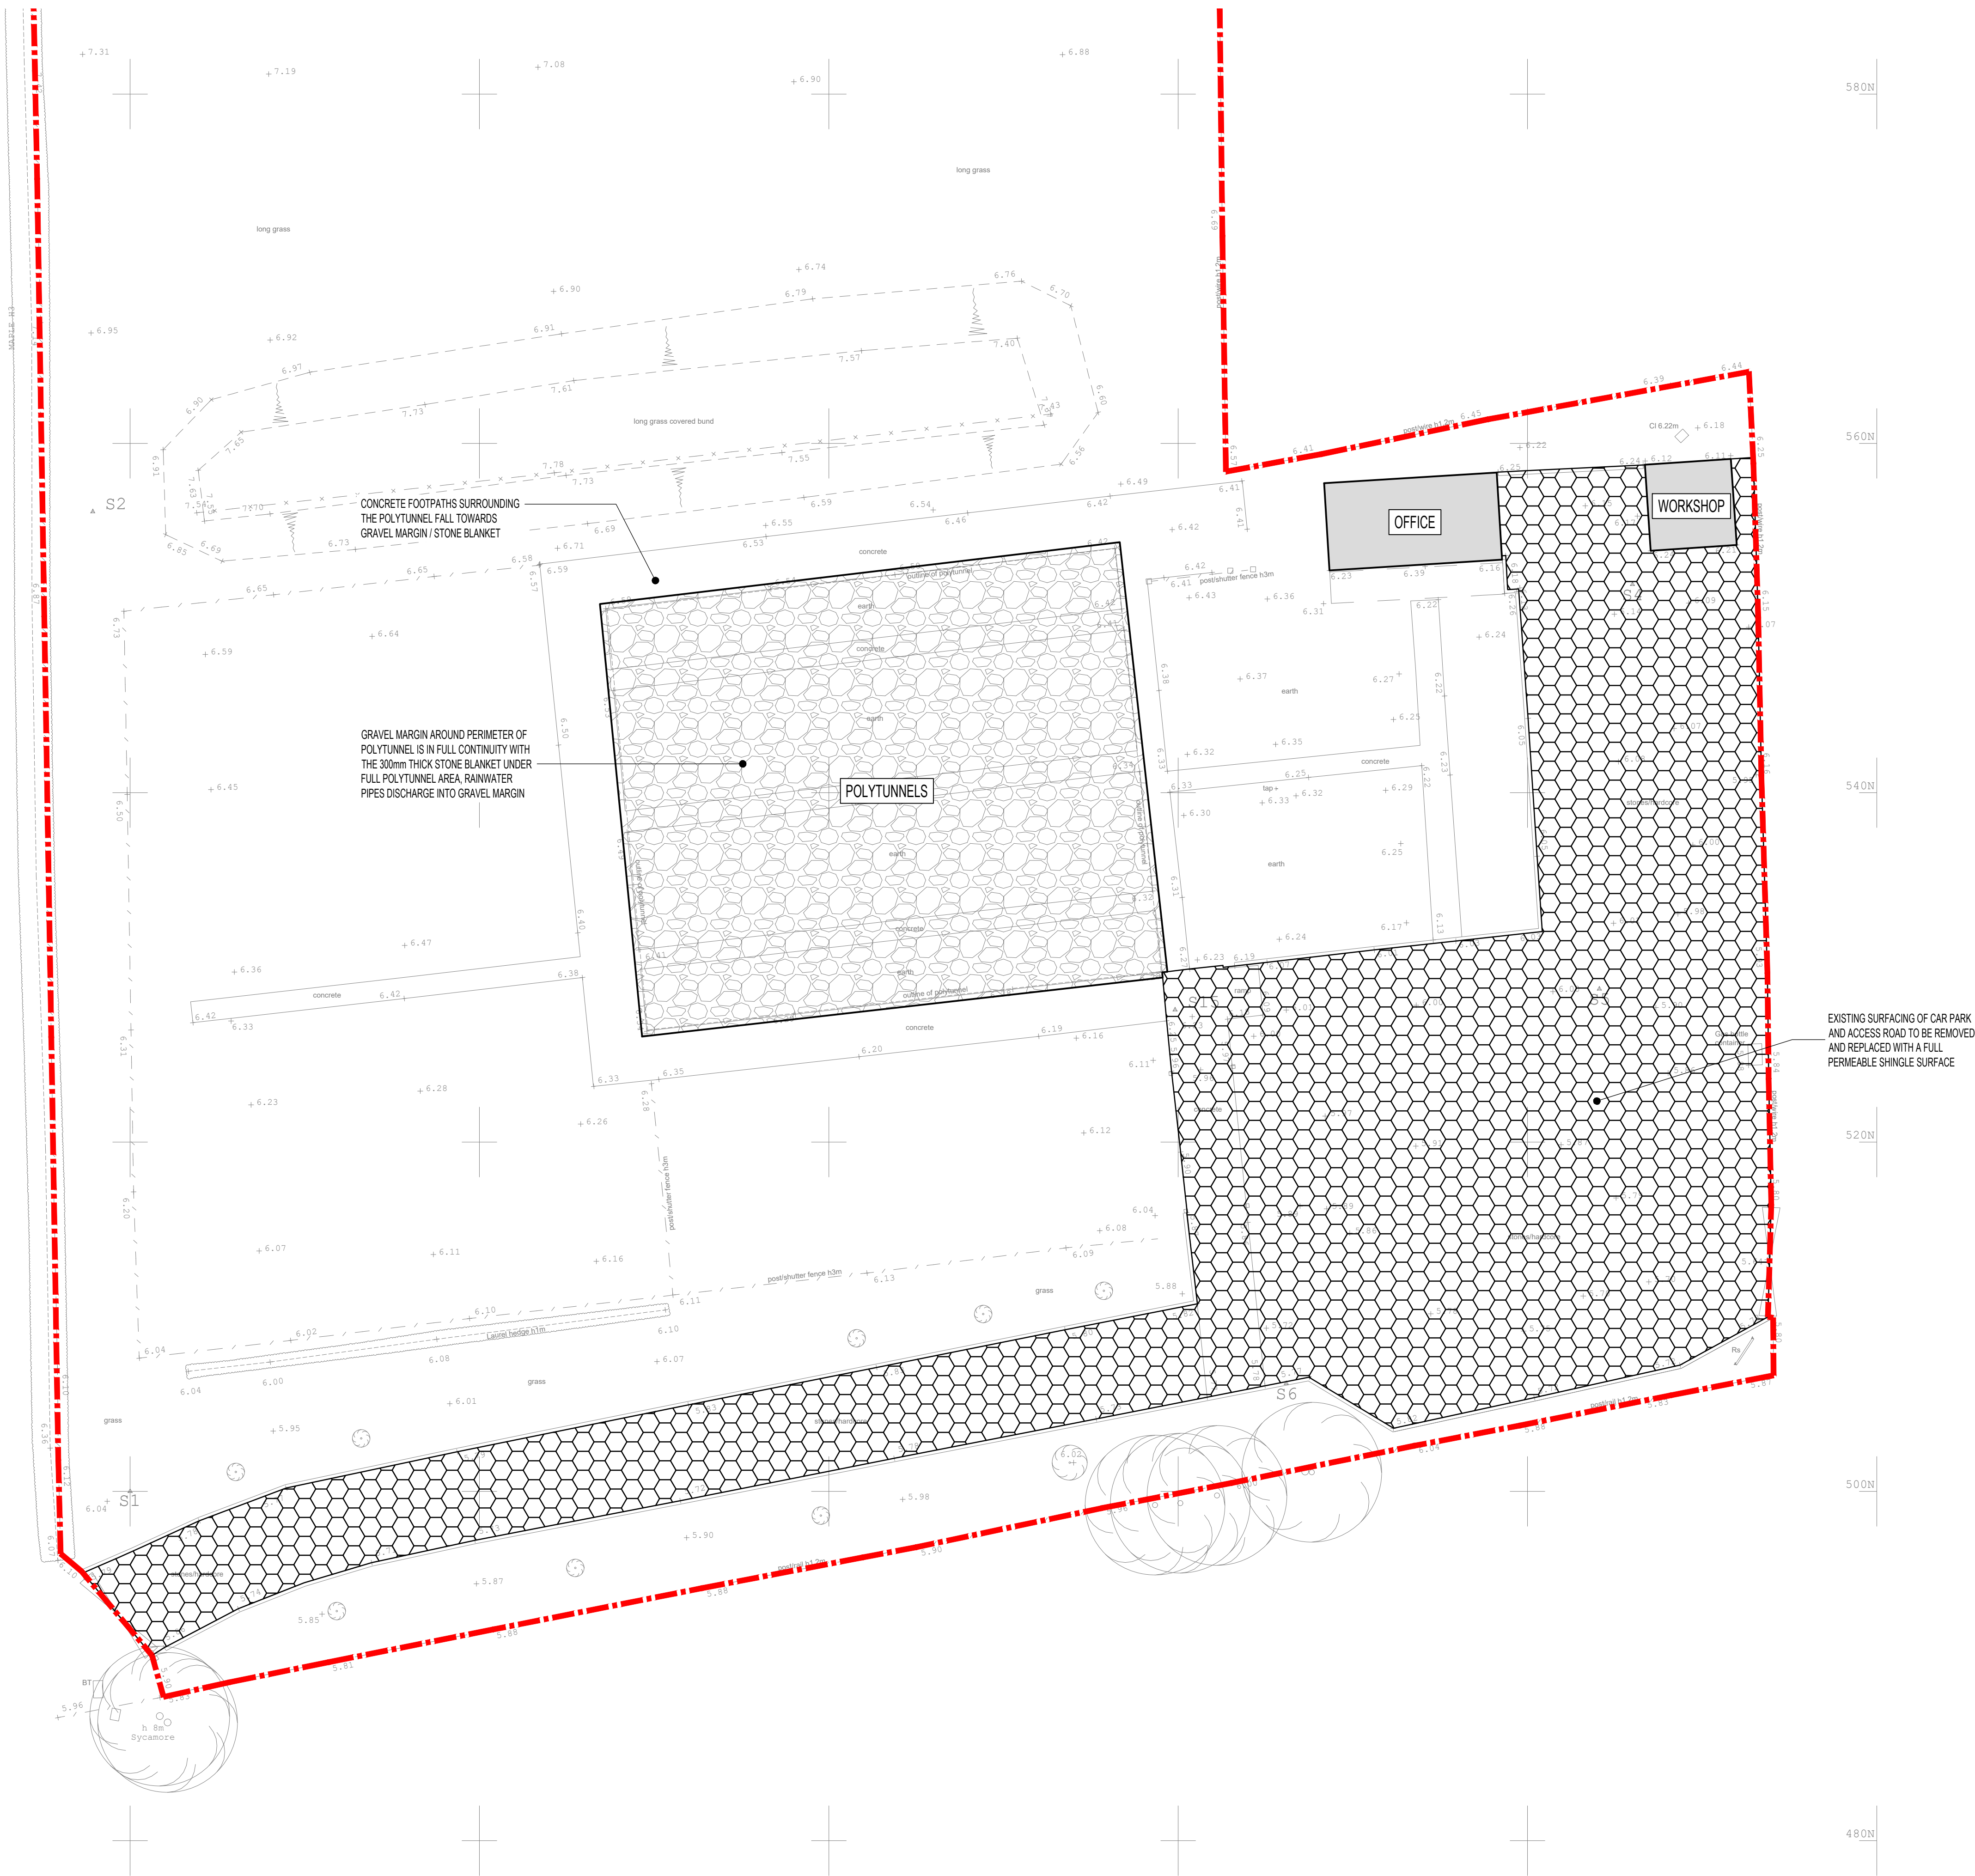

1. DO NOT SCALE THIS DRAWING. THE CONTRACTOR SHALL VERIFY ALL DIMENSIONS AND EXISTING CONDITIONS ON SITE PRIOR TO COMMENCING THE WORKS.
2. THIS DRAWING IS TO BE READ IN CONJUNCTION WITH ALL RELEVANT ARCHITECTS, ENGINEERS AND SPECIALISTS DRAWINGS AND SPECIFICATIONS.
3. ALL DIMENSIONS IN MILLIMETRES UNLESS NOTED OTHERWISE. ALL LEVELS IN METRES UNLESS NOTED OTHERWISE.
4. ANY DISCREPANCIES NOTED ON SITE ARE TO BE REPORTED TO THE ENGINEER IMMEDIATELY.
5. THIS DRAWING IS BASED ON ADA SOLUTIONS LTD DRAWING No. 0618-DB4115-T1a2 DATED JULY 2018.

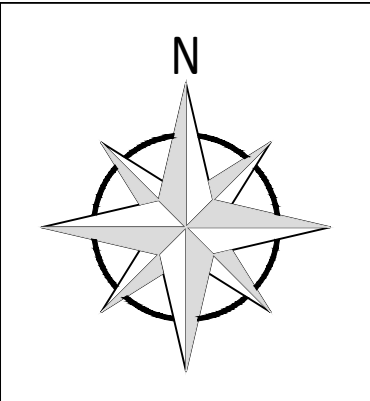

CONTRACTUAL RESIDUAL CDM RISK

EXCAVATIONS ADJACENT TO SITE BOUNDARY
CONTRACTOR TO NOTE CLOSE PROXIMITY OF EXCAVATIONS TO SITE BOUNDARY AND NEIGHBOURING PROPERTY AND TAKE APPROPRIATE MEASURES NOT TO UNDERMINE.

EXISTING PRIVATE ROAD
CONTRACTOR TO NOTE POSITION OF EXISTING PRIVATE ROAD ON SITE AND ENSURE THAT IT ISN'T UNDERMINED DURING EXCAVATION.

KEY

--- DENOTES SITE BOUNDARY

Rev.	Date	Revision Description	Drawn	Auth'd
P03	11.11.20	ATTENUATION FEATURES OMITTED AND REPLACED WITH PERMEABLE ROAD / CARPARK SURFACE	MW	MPW
P02	11.03.19	SOUTHERN SWALE OMITTED AND REPLACED WITH BELOW GROUND CRATES	MW	MPW
P01	11.10.18	ISSUED FOR INFORMATION	EG	MPW

Client

QUERCUS NURSERY

Project Title

QUERCUS NURSERY,
FERRING

Description

PROPOSED DRAINAGE LAYOUT
AND DETAILS

Date	OCT 2018	Drawn	EG
Scale	1:200 @A1	Authorised	MPW
JPL Ref.	JDI01497		

Project	Orig.	Vol.	Level	Type	Role	Number
001497	JPL	ZZ	XX	DR	D	4100

Suitability	Revision
S2 - Suitable for Information	P03