


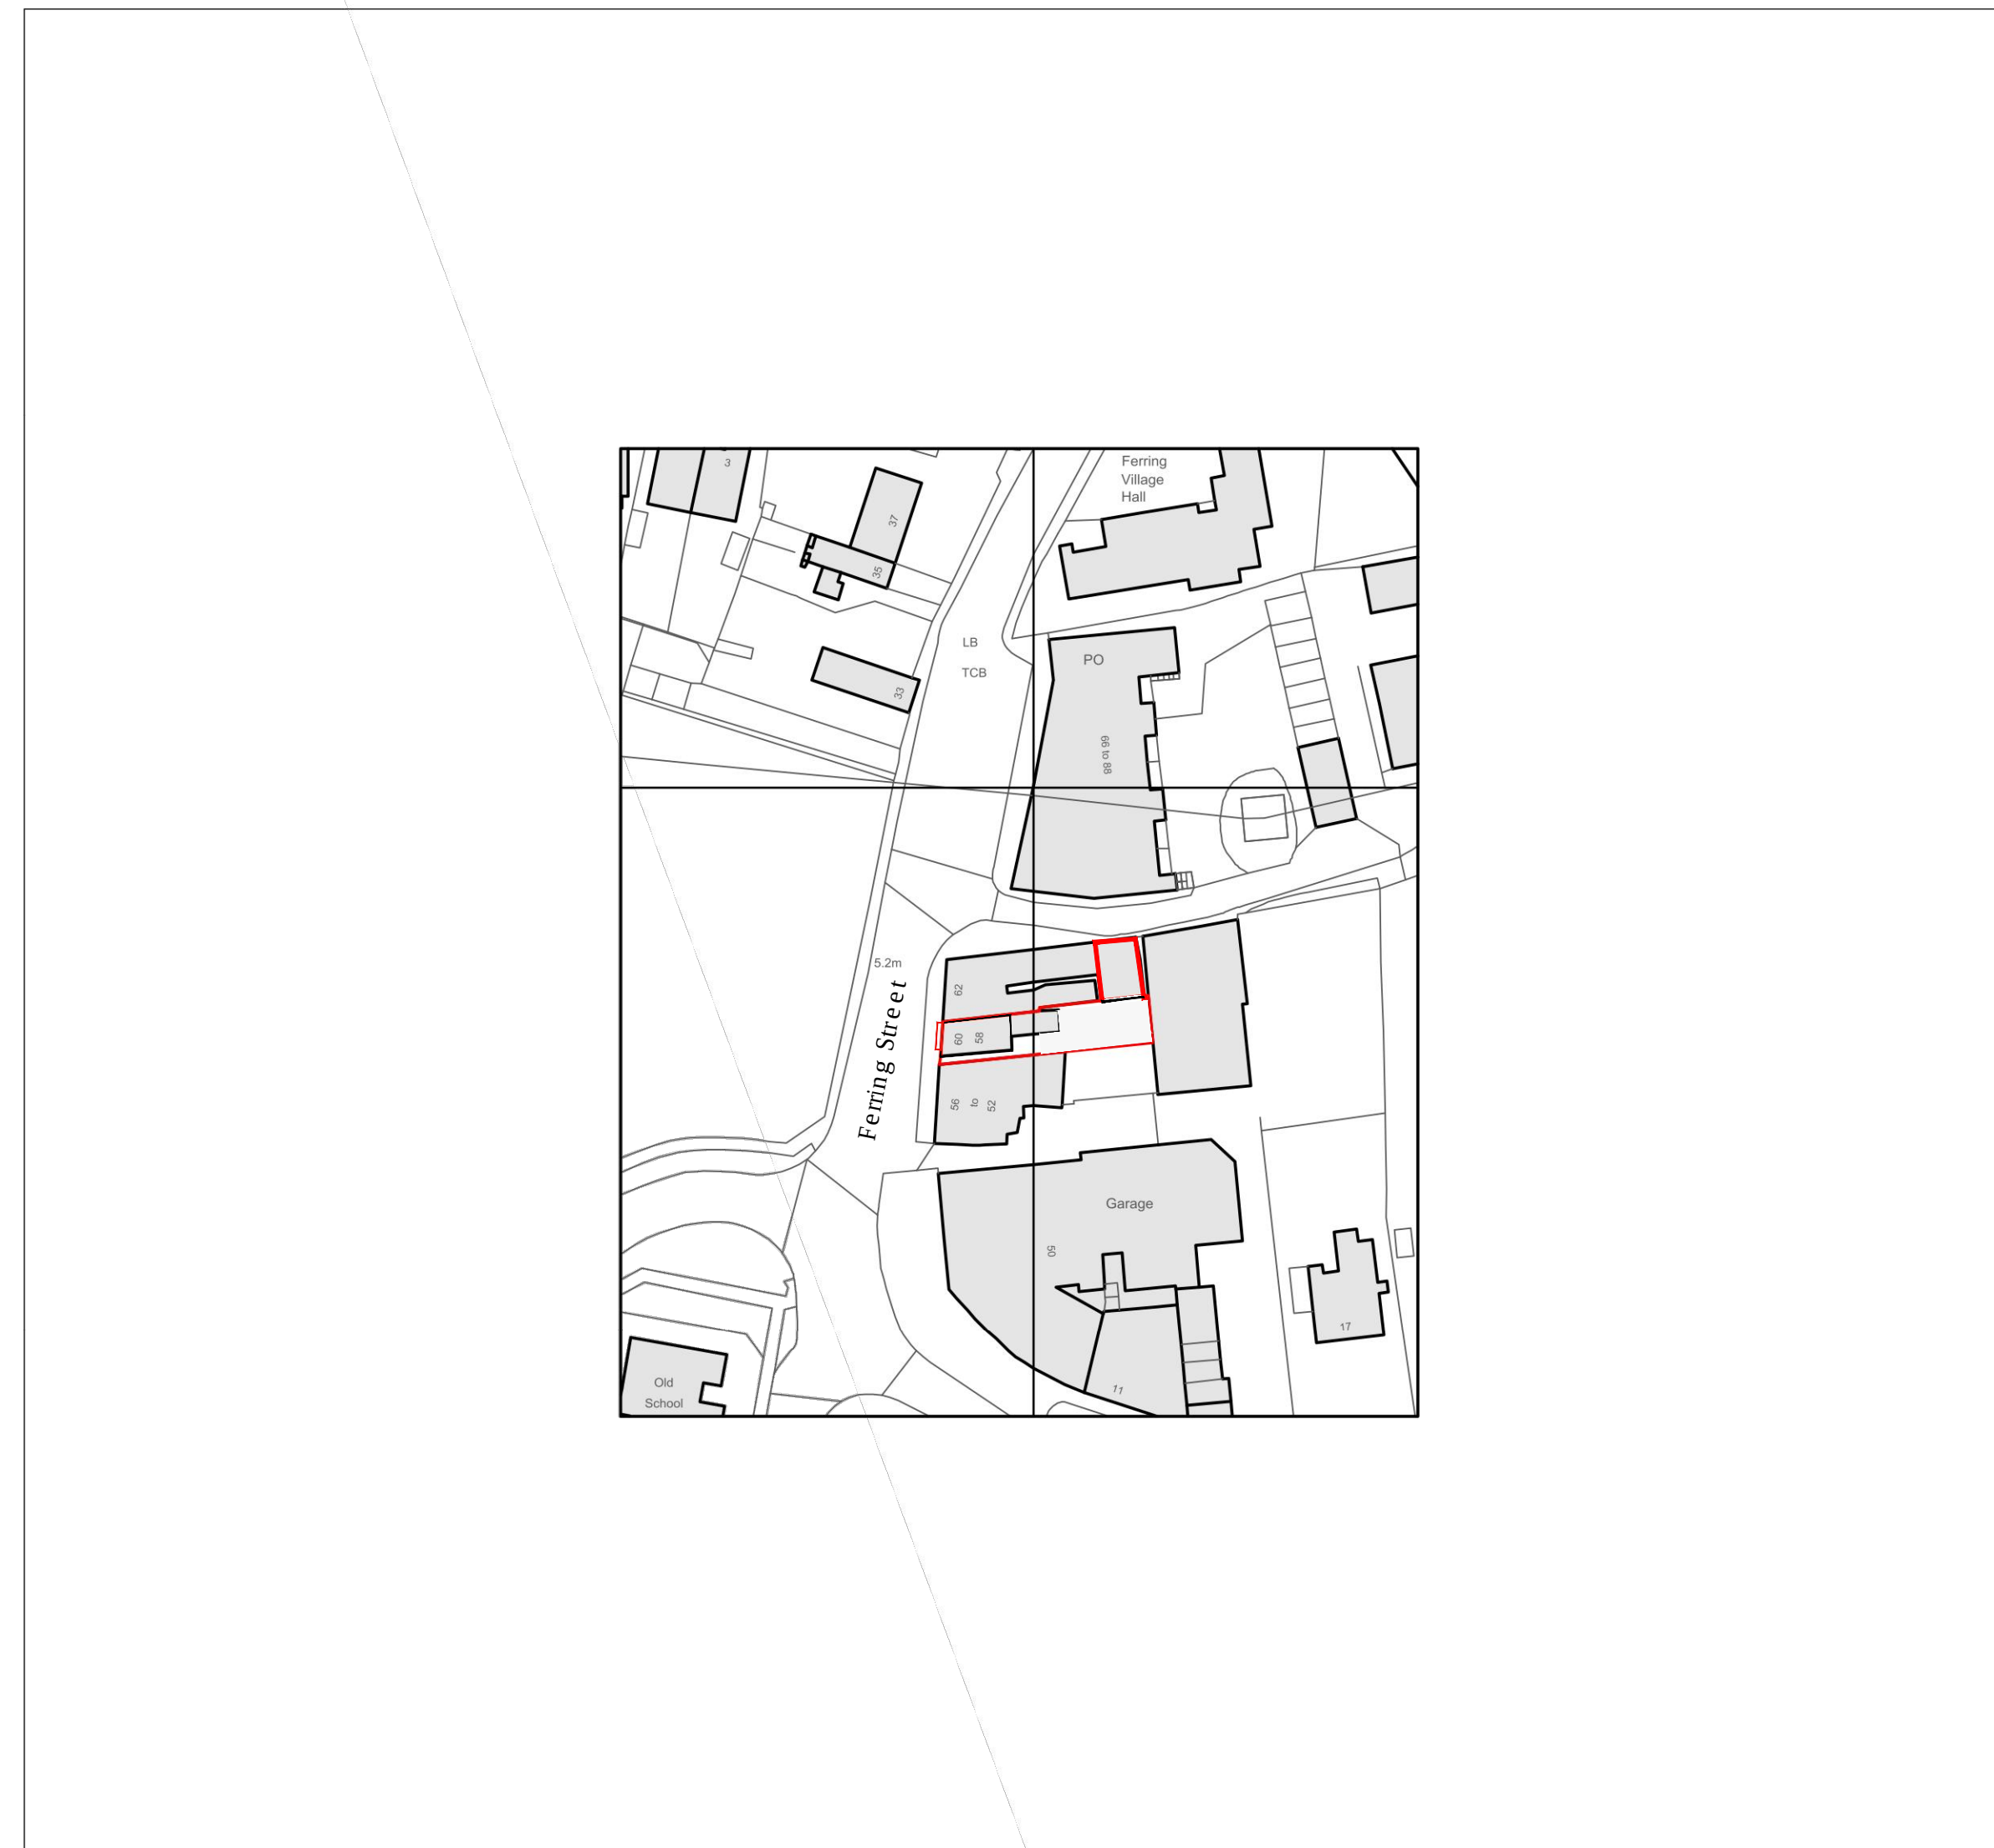


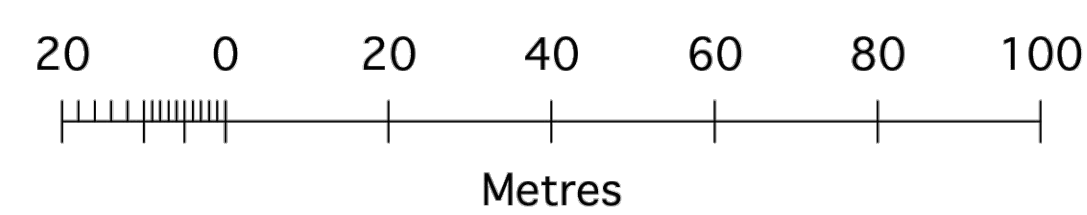


LOCATION PLAN SCALE 1:1250

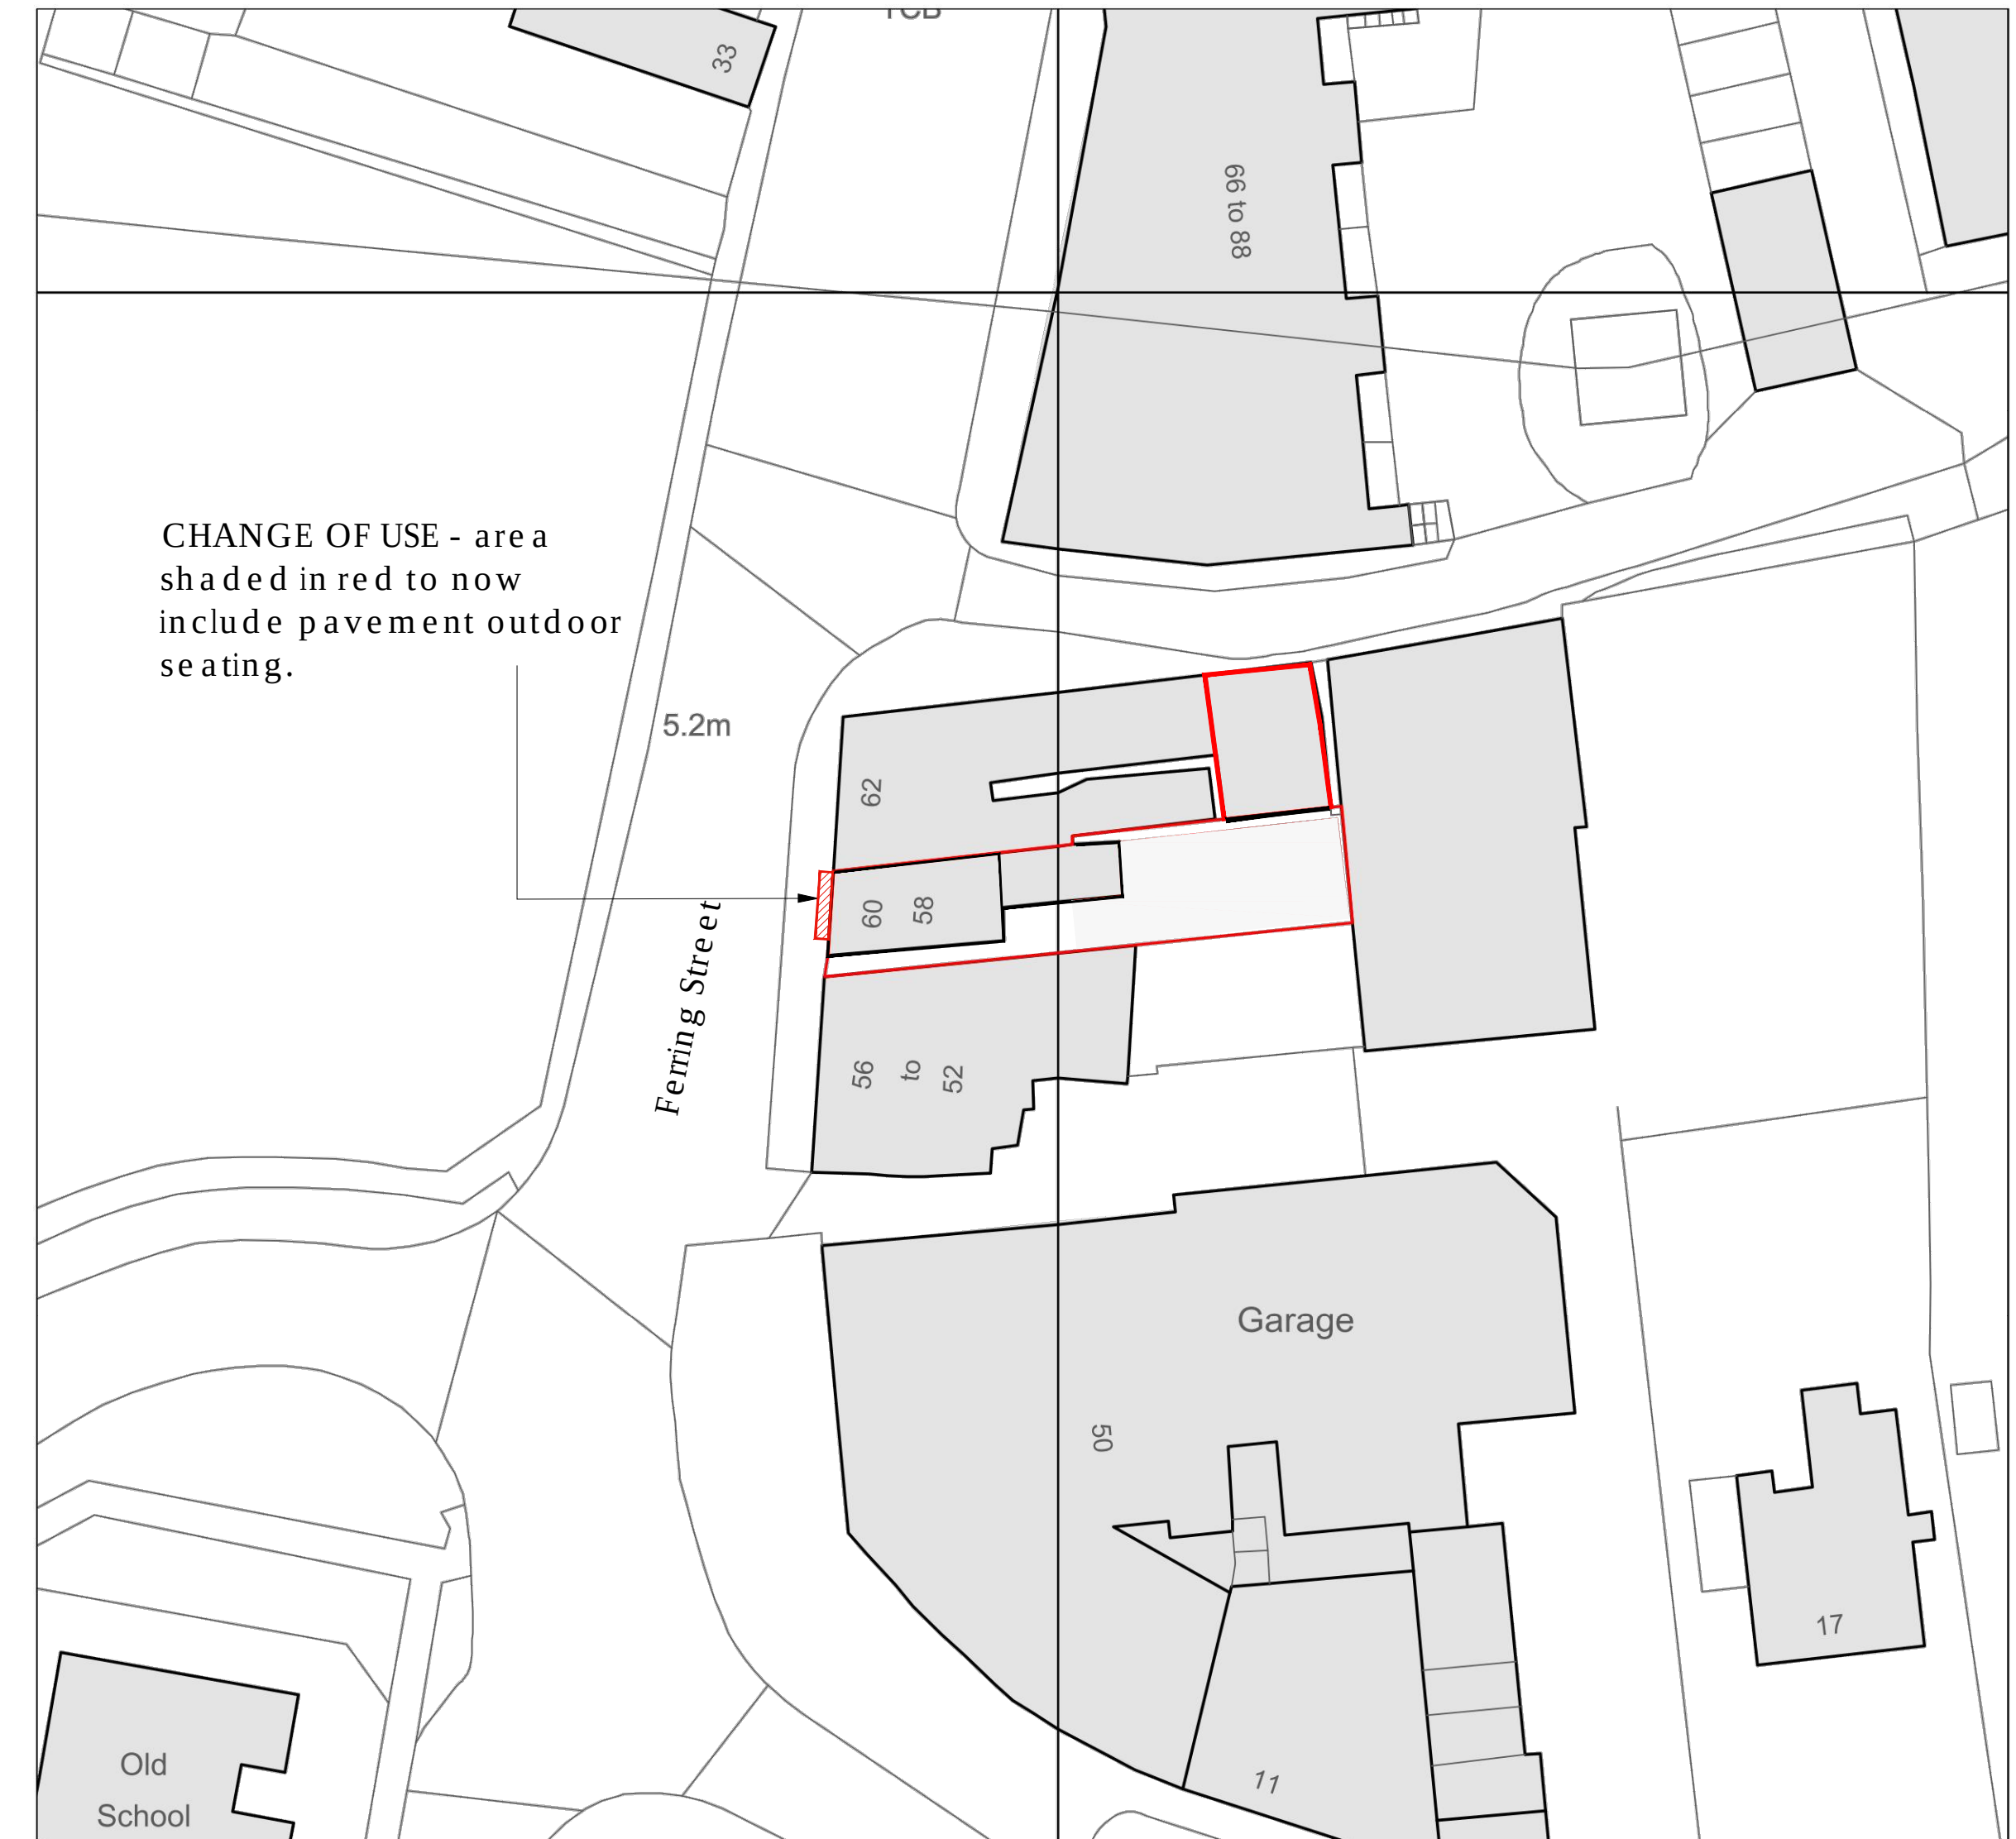

01 SITE PLAN @ A2
01-01

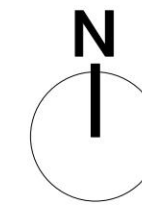

BLOCK PLAN SCALE 1:500

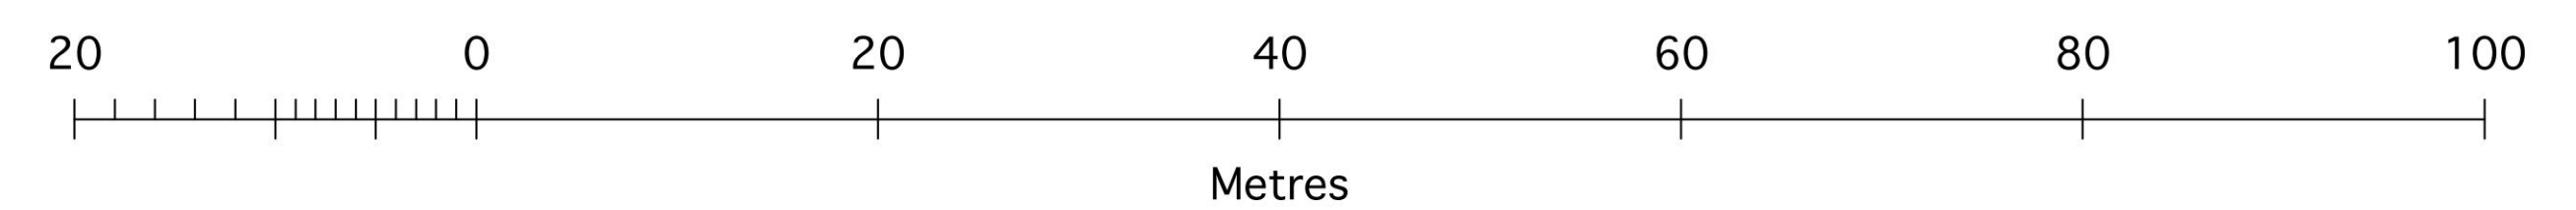[illegible]