

ARUN DISTRICT COUNCIL				
No.	FG	157	06	
RECEIVED				
14 12 06				

FLOOR PLANS

EXISTING AND PROPOSED

Scale 1:50


B. T. SUTTON

MALLARDS

61 LITTLE PADDOCKS

FERRING


W. SUSSEX

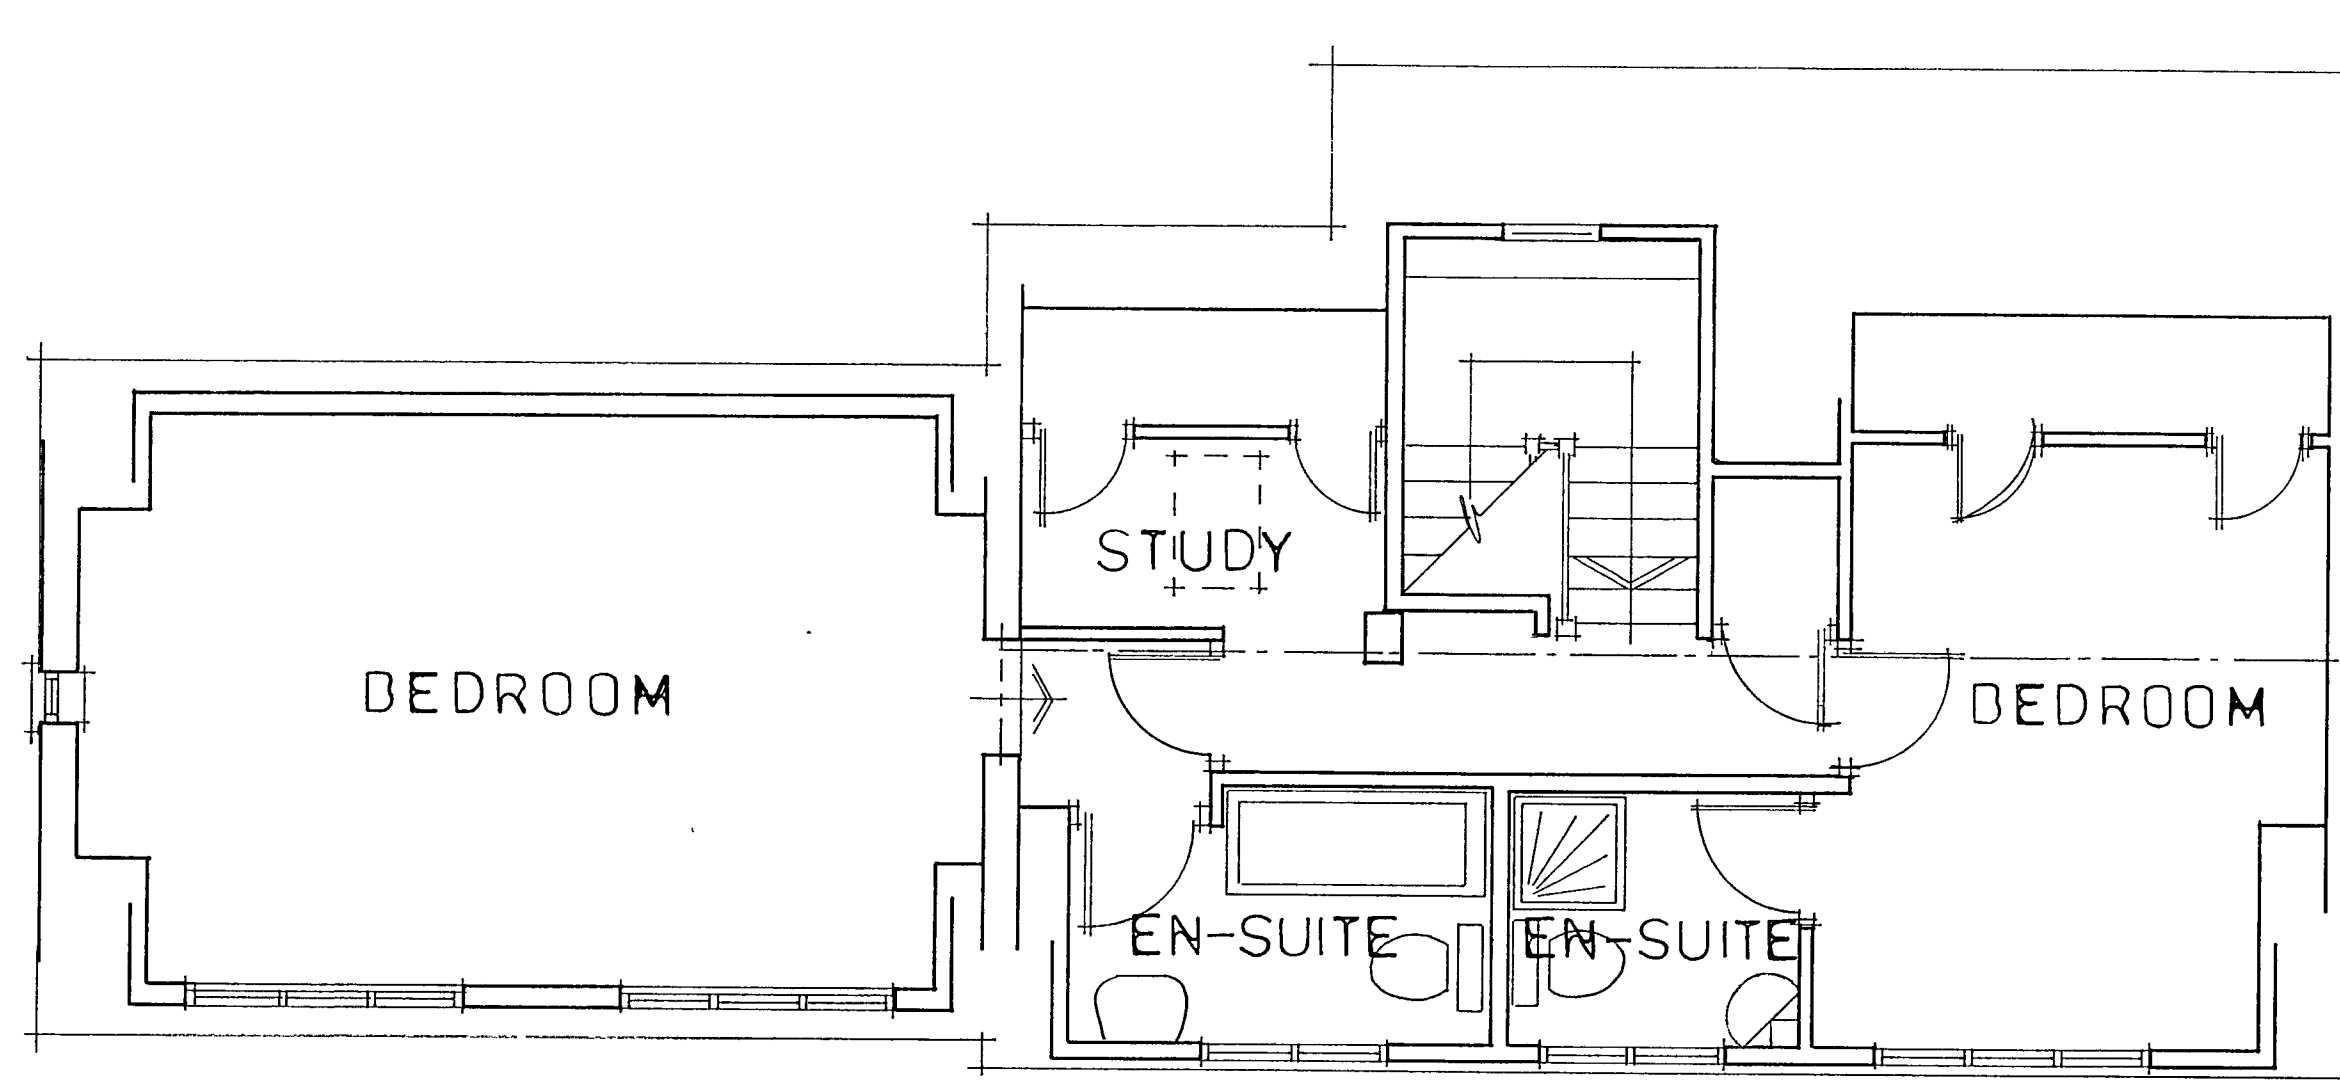

EXISTING FIRST FLOOR 1:50

REF NO BS/04/06

December 2006

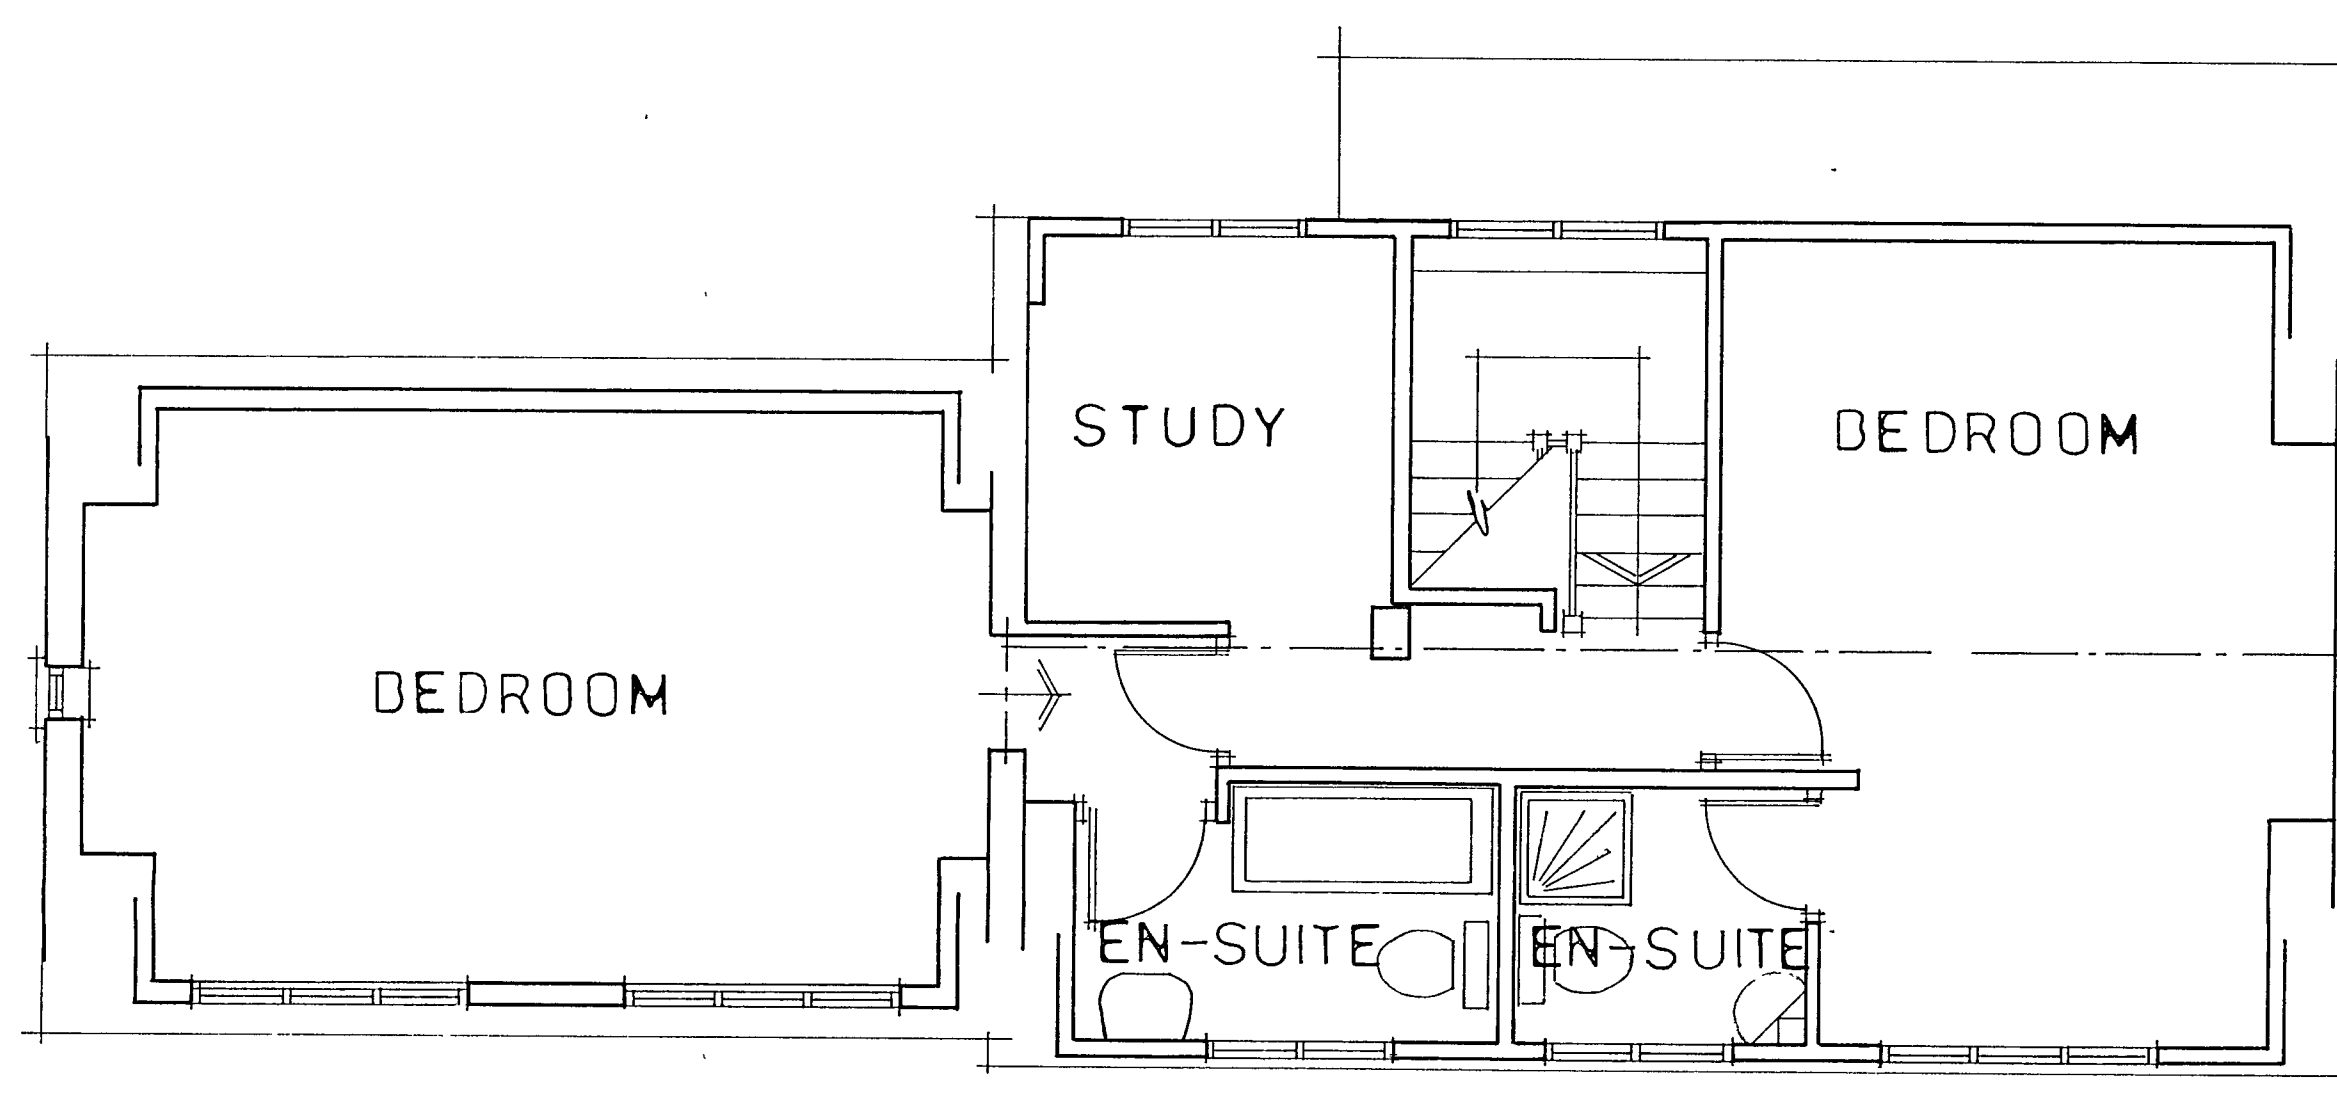

PROPOSED FIRST FLOOR 1:50

PROJECT:

REAR DORMER

(South East Facing)