


No.	FG 157	07	CLE
Received			

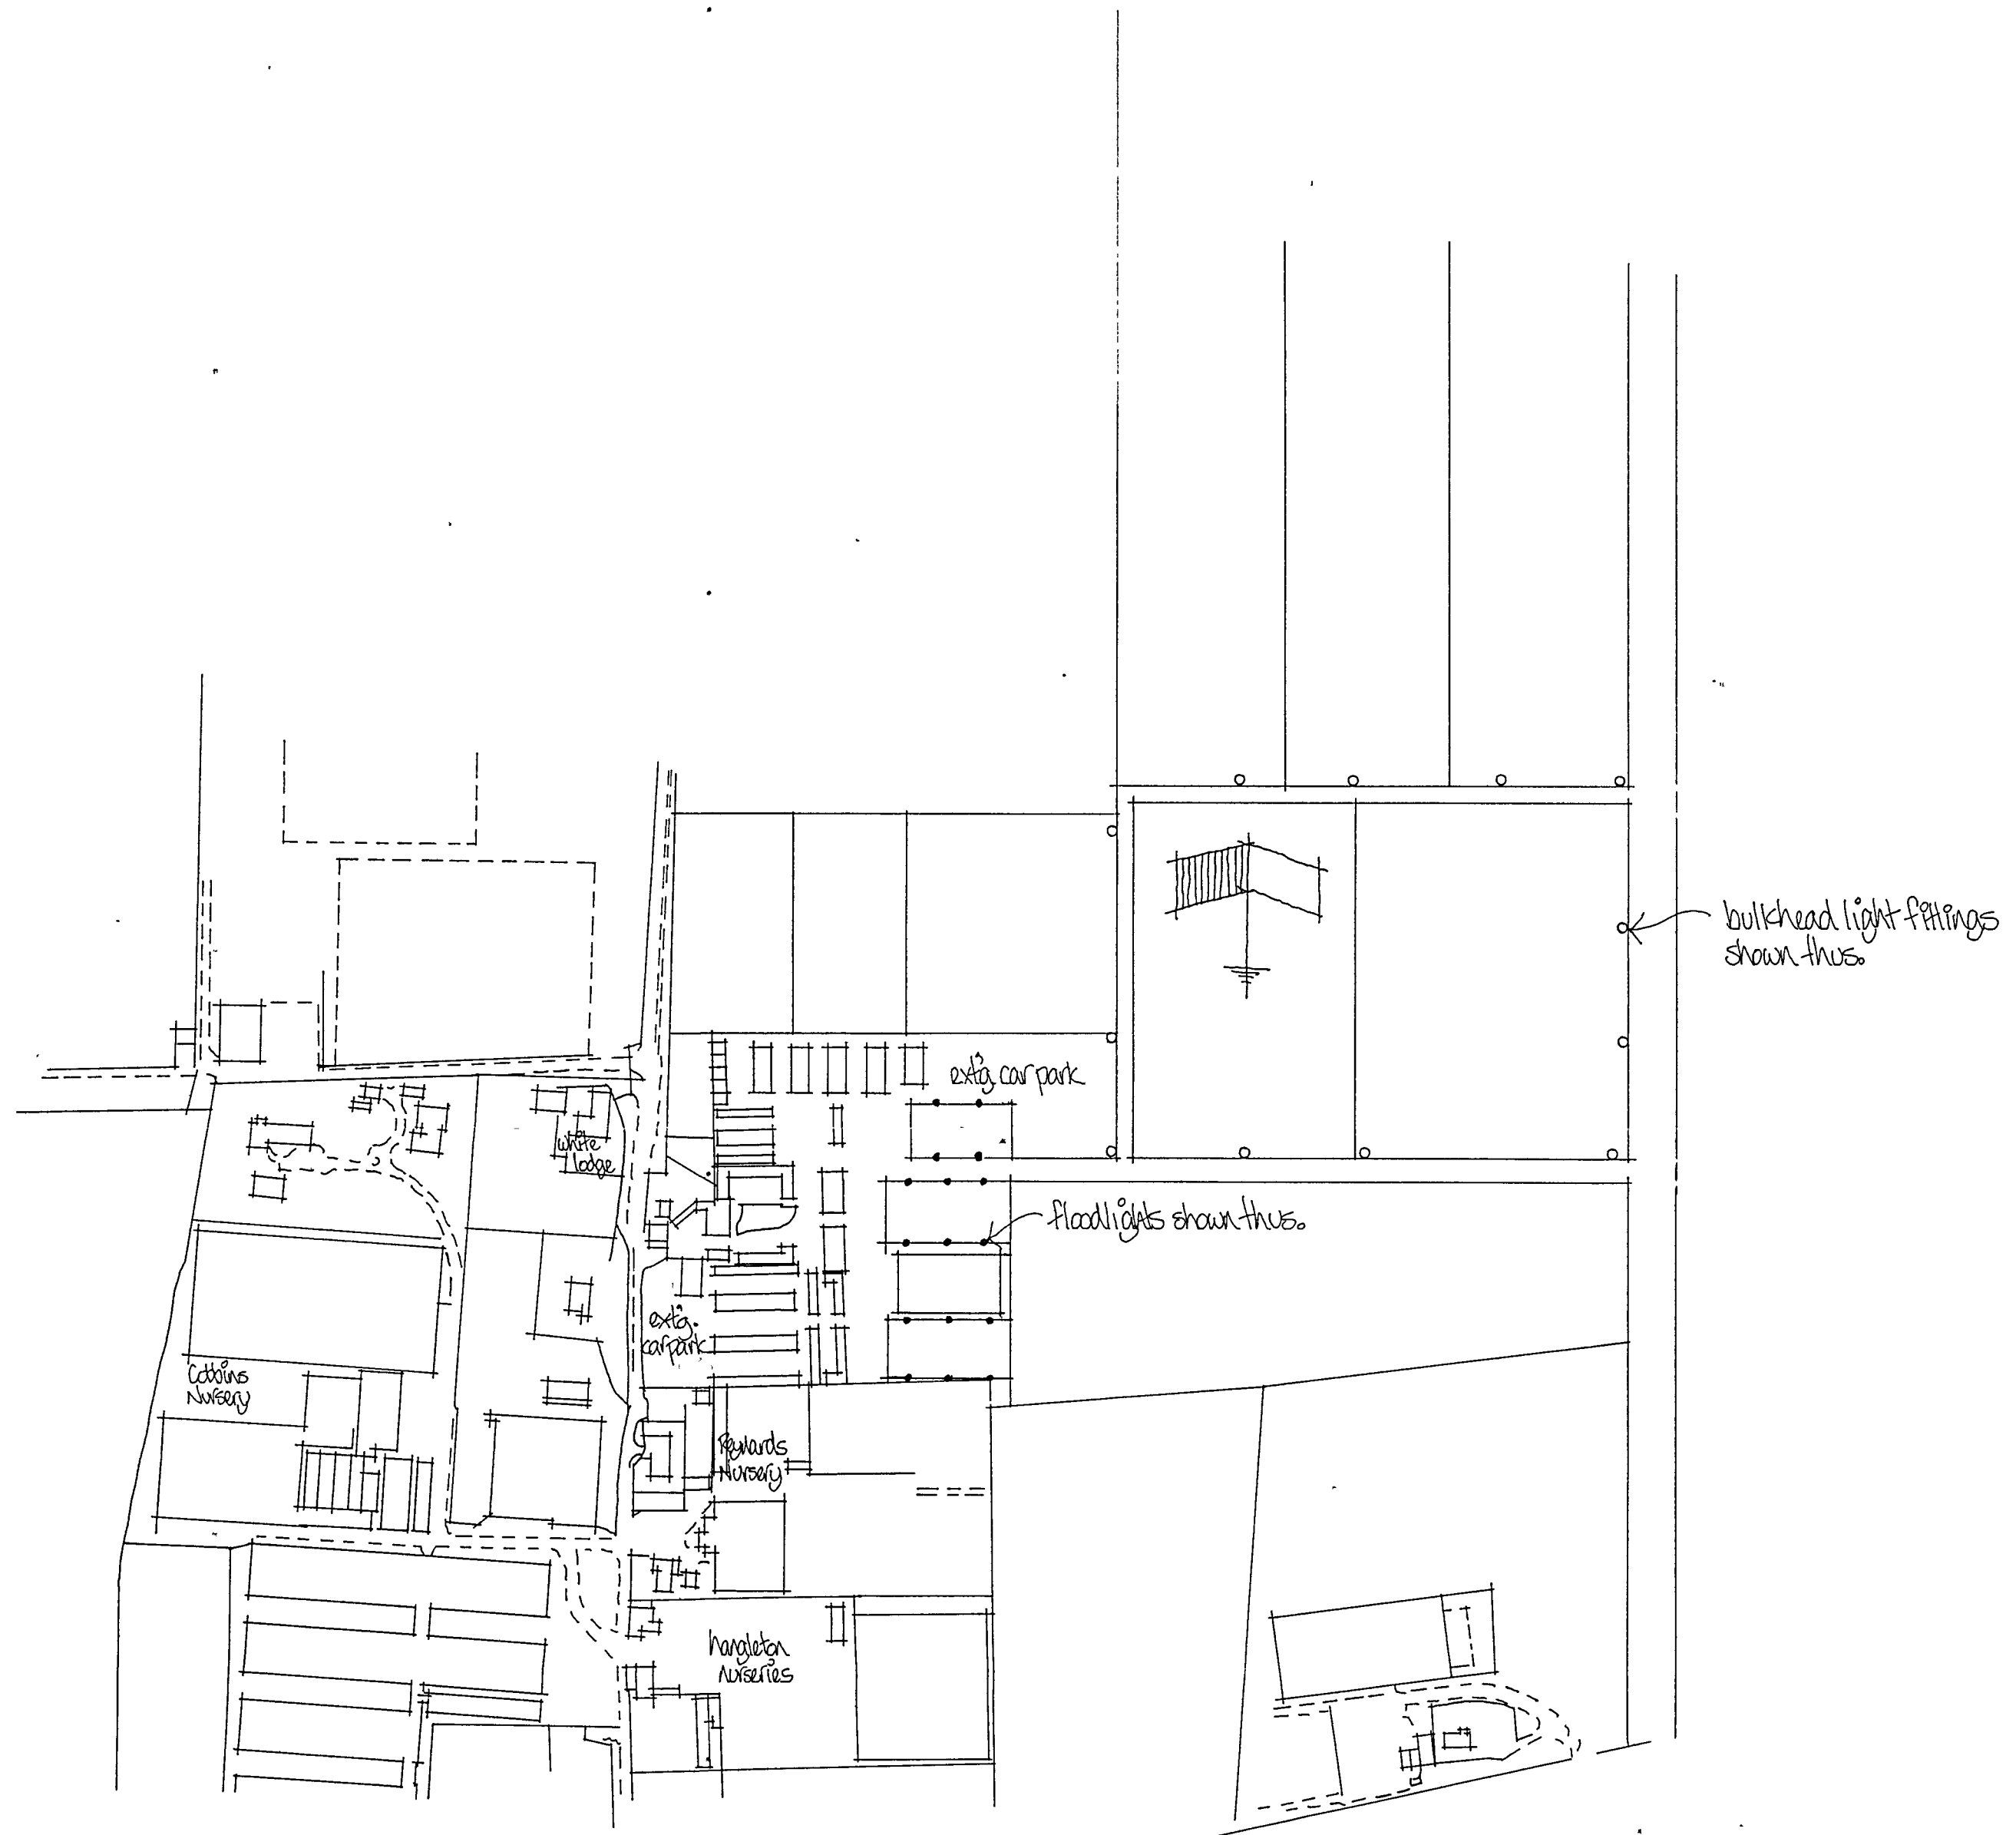

Alan Scarratt

ARCHITECTURAL SERVICES

33 Hurley Road, Worthing, West Sussex BN13 2PA
Tel/Fax: (01903) 690102

client **Mr. C. Ellis**

job **Hangleton Farm
Equestrian Centre
Hangleton Lane
Ferring**

dwg. no. **AS. 511**

dwg. title **existing external
lighting & car parking
SITE PLAN**

drawn by

date **Sept. 2007** 1: 2500

Do not scale off drawings

Check all dimensions on site before
all work is commenced

All goods materials and workmanship
to conform with current building
regulations, B S S and C O P's