



**FRONT
EXISTING ELEVATIONS**
Scale 1:100



SIDE



REAR



SIDE



**FRONT
PROPOSED ELEVATIONS**
Scale 1:100



SIDE



REAR


SCHEDULE OF MATERIALS
WALLS - NEW BRICKWORK TO MATCH EXISTING
WALLS - NEW RENDER TO MATCH EXISTING
ROOF - ROOF TILES TO MATCH EXISTING
BI-FOLDING DOORS - PVCu COLOUR WHITE
WINDOWS - NEW TIMBER WINDOWS COLOUR WHITE
RAINWATER GOODS - PVCu COLOUR BLACK TO MATCH EXISTING



SIDE


No dimensions to be scaled from drawing except for planning purposes.
The contractor should check all dimensions on site.
It is the contractor's responsibility to ensure compliance with Building Regulations.
C.D.M. Regs. 2007: The Client is advised of his responsibilities to appoint a Planning Supervisor under these Regs.
All works to comply with the C.D.M. Regs. 2007.
The Party Wall Act, 1996: The property owner is advised of the requirements of the Act, & the requirement to serve a Party Wall Notice on any adjoining owners as required under the act.

REVISIONS:
A. 10.08.12 Amended in accordance with client's comments.
B. 13.11.12 Amended in accordance with planners comments dated 08.11.12

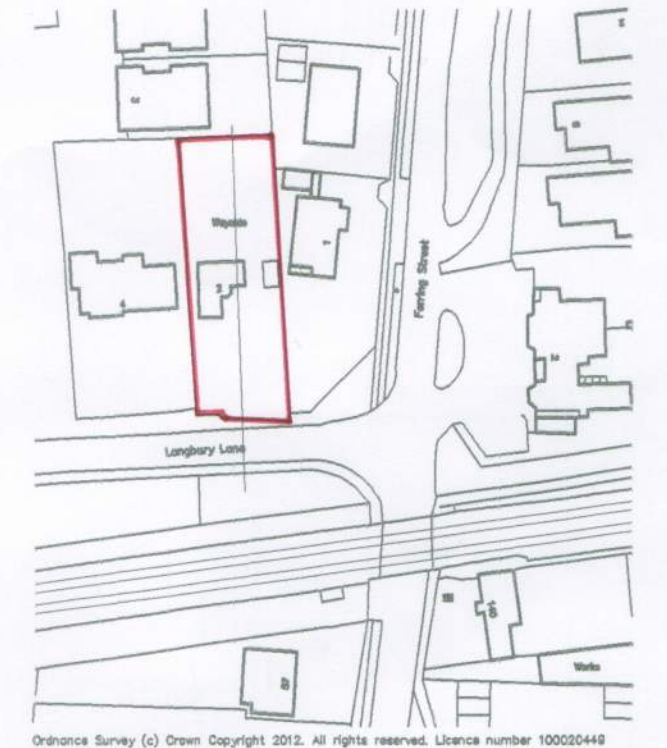


LOCATION PLAN
Scale 1:1250
0m 10m 20m 30m 40m 50m
Scale Bar - 1:1250


Information supplied based on Promap.
All dimensions and distances subject to an accurate site survey being undertaken.

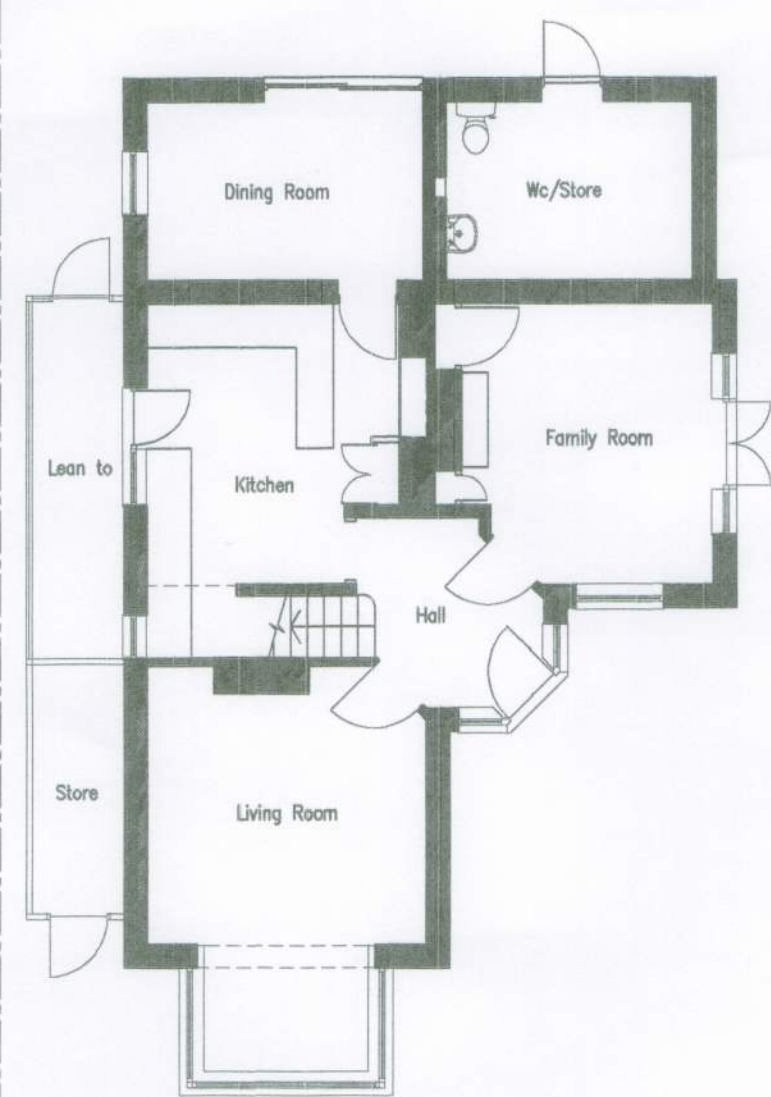


**GROUND
EXISTING FLOOR PLANS**
Scale 1:100

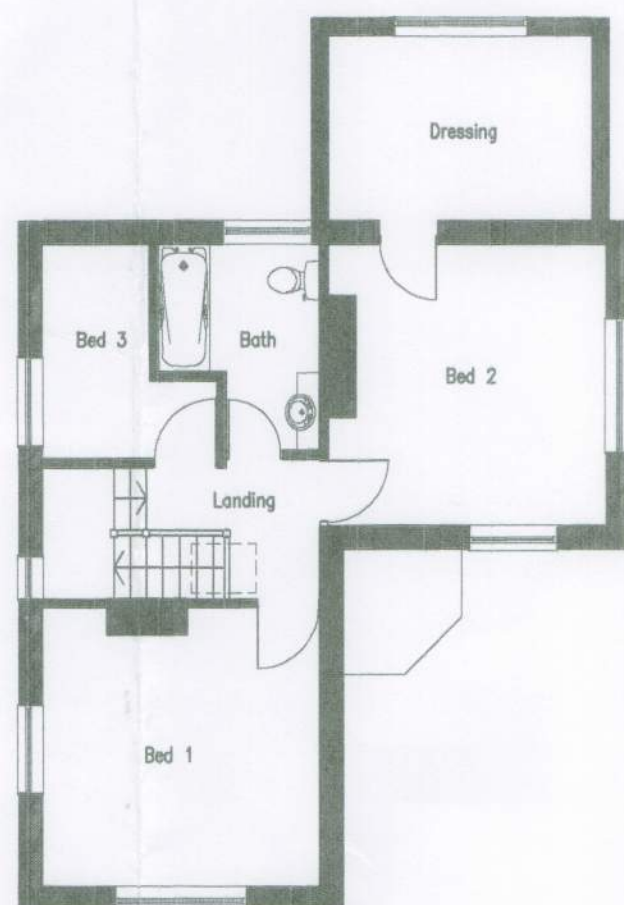


FIRST

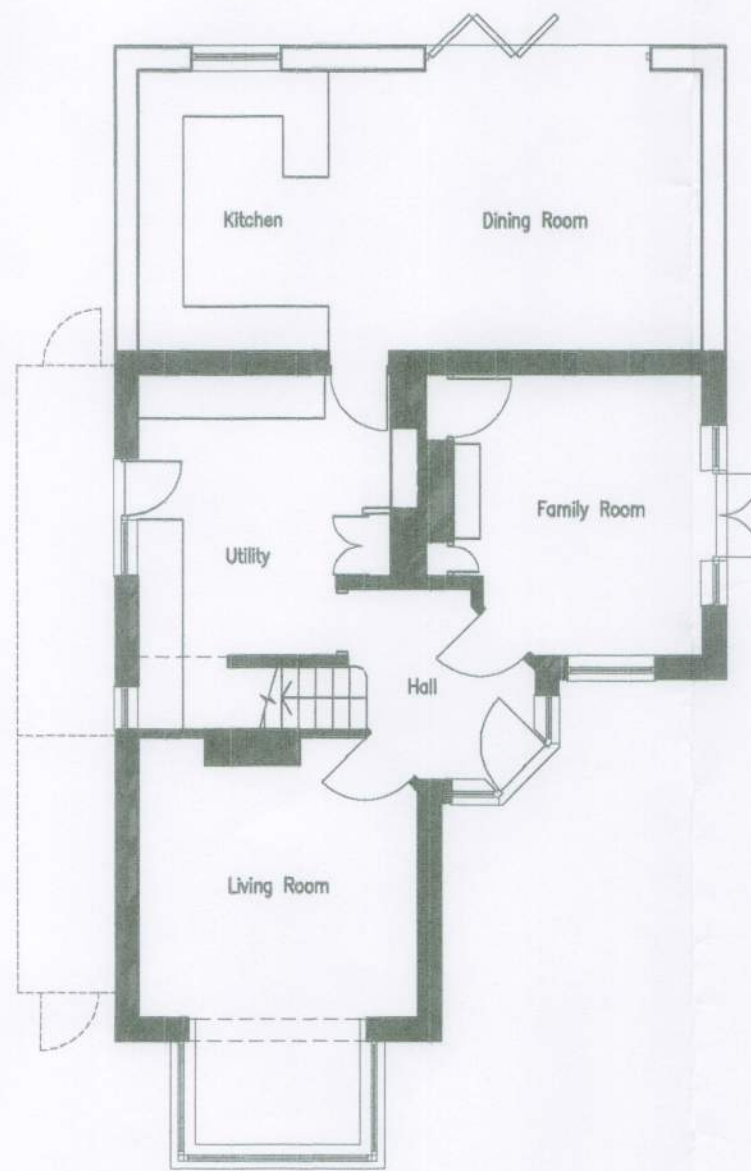

**GROUND
PROPOSED FLOOR PLANS**
Scale 1:100

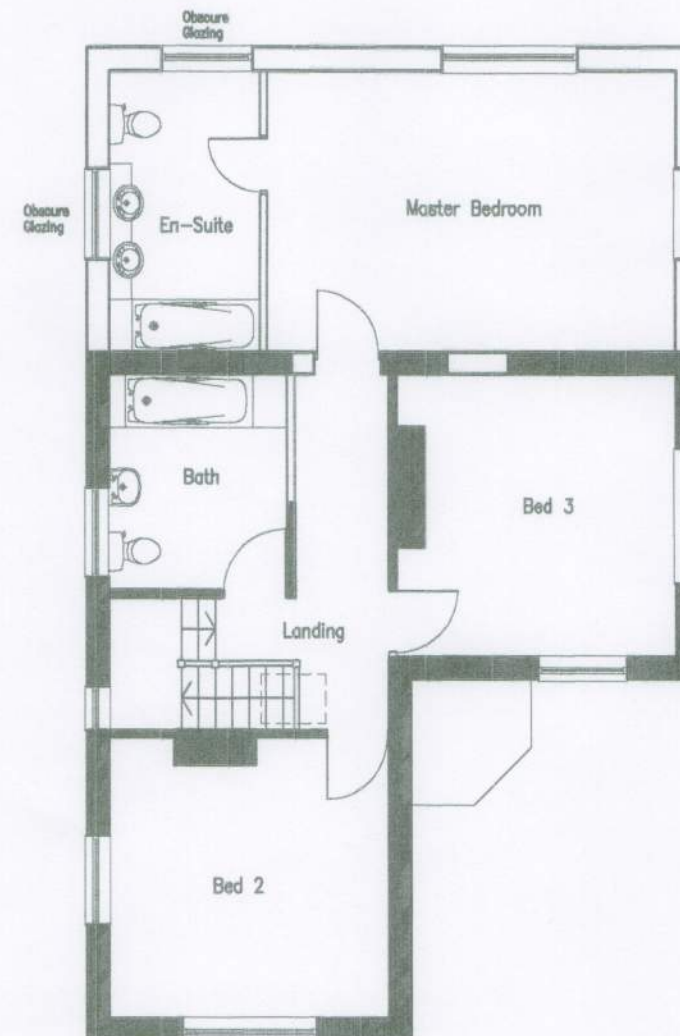

FIRST

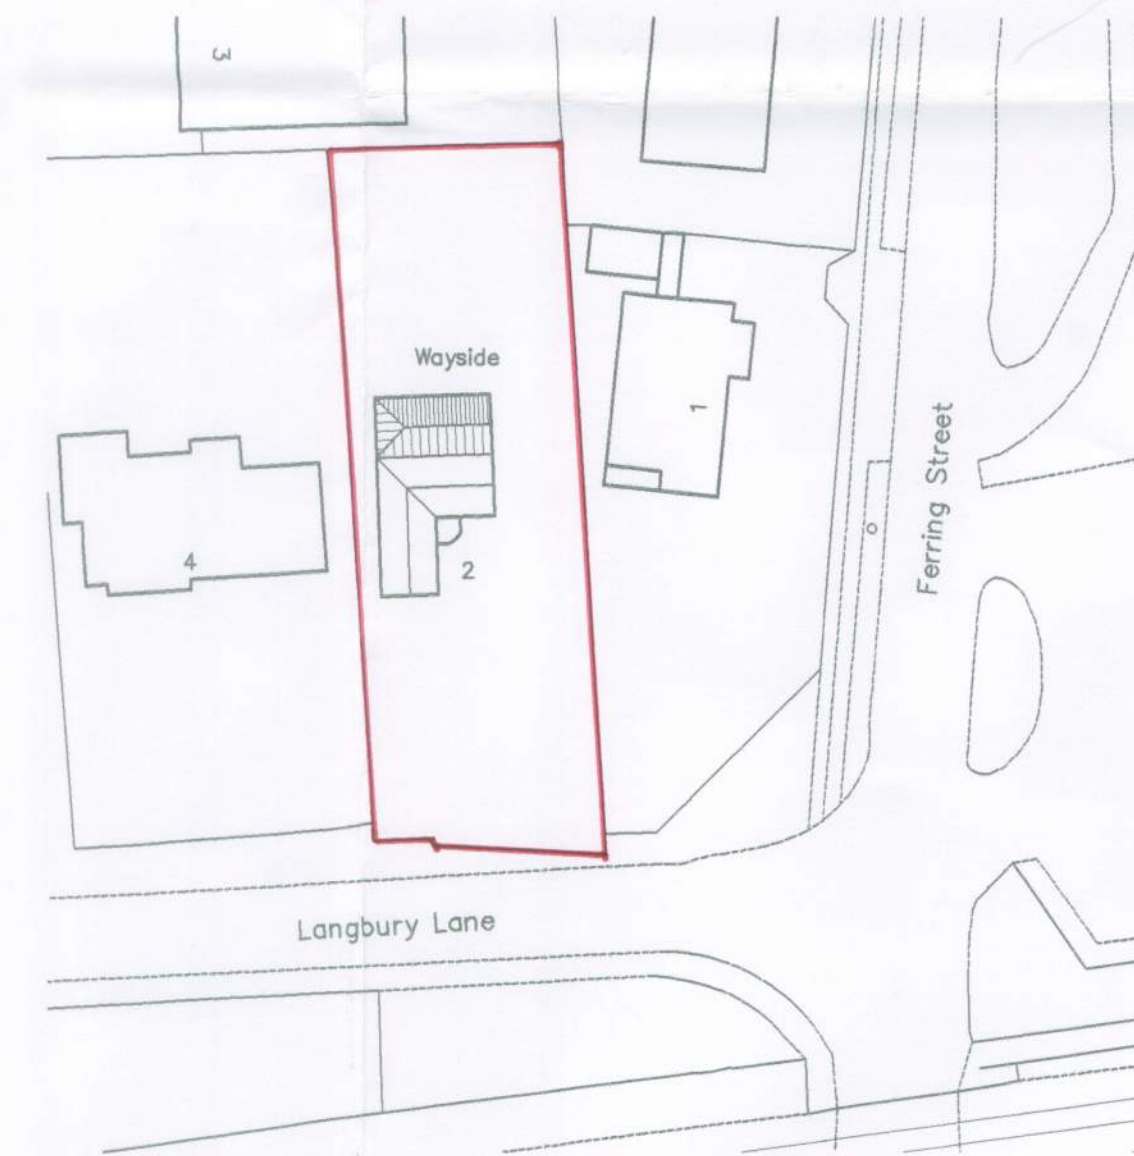

BLOCK PLAN
Scale 1:500
0m 10m 20m 30m 40m 50m
Scale Bar - 1:500

ADCS

Architectural Design
Computer Services

30 Foxley Lane
Worthing
West Sussex
BN13 5AD
Tel: 01903 260701
E-mail:
adcs@sky.com

Client **MR J. & MRS DONNELLY**

Project **PROPOSED TWO STOREY REAR EXTENSION
2 LANGBURY LANE
FERRING
WEST SUSSEX BN12 6PU**

Drawing **EXISTING AND PROPOSED
FLOOR PLANS & ELEVATIONS**

Scale **1:100 @ A1** Date **02.08.12** Drawn **TP**

Drawing No. **1257/P01** Revision **B**