
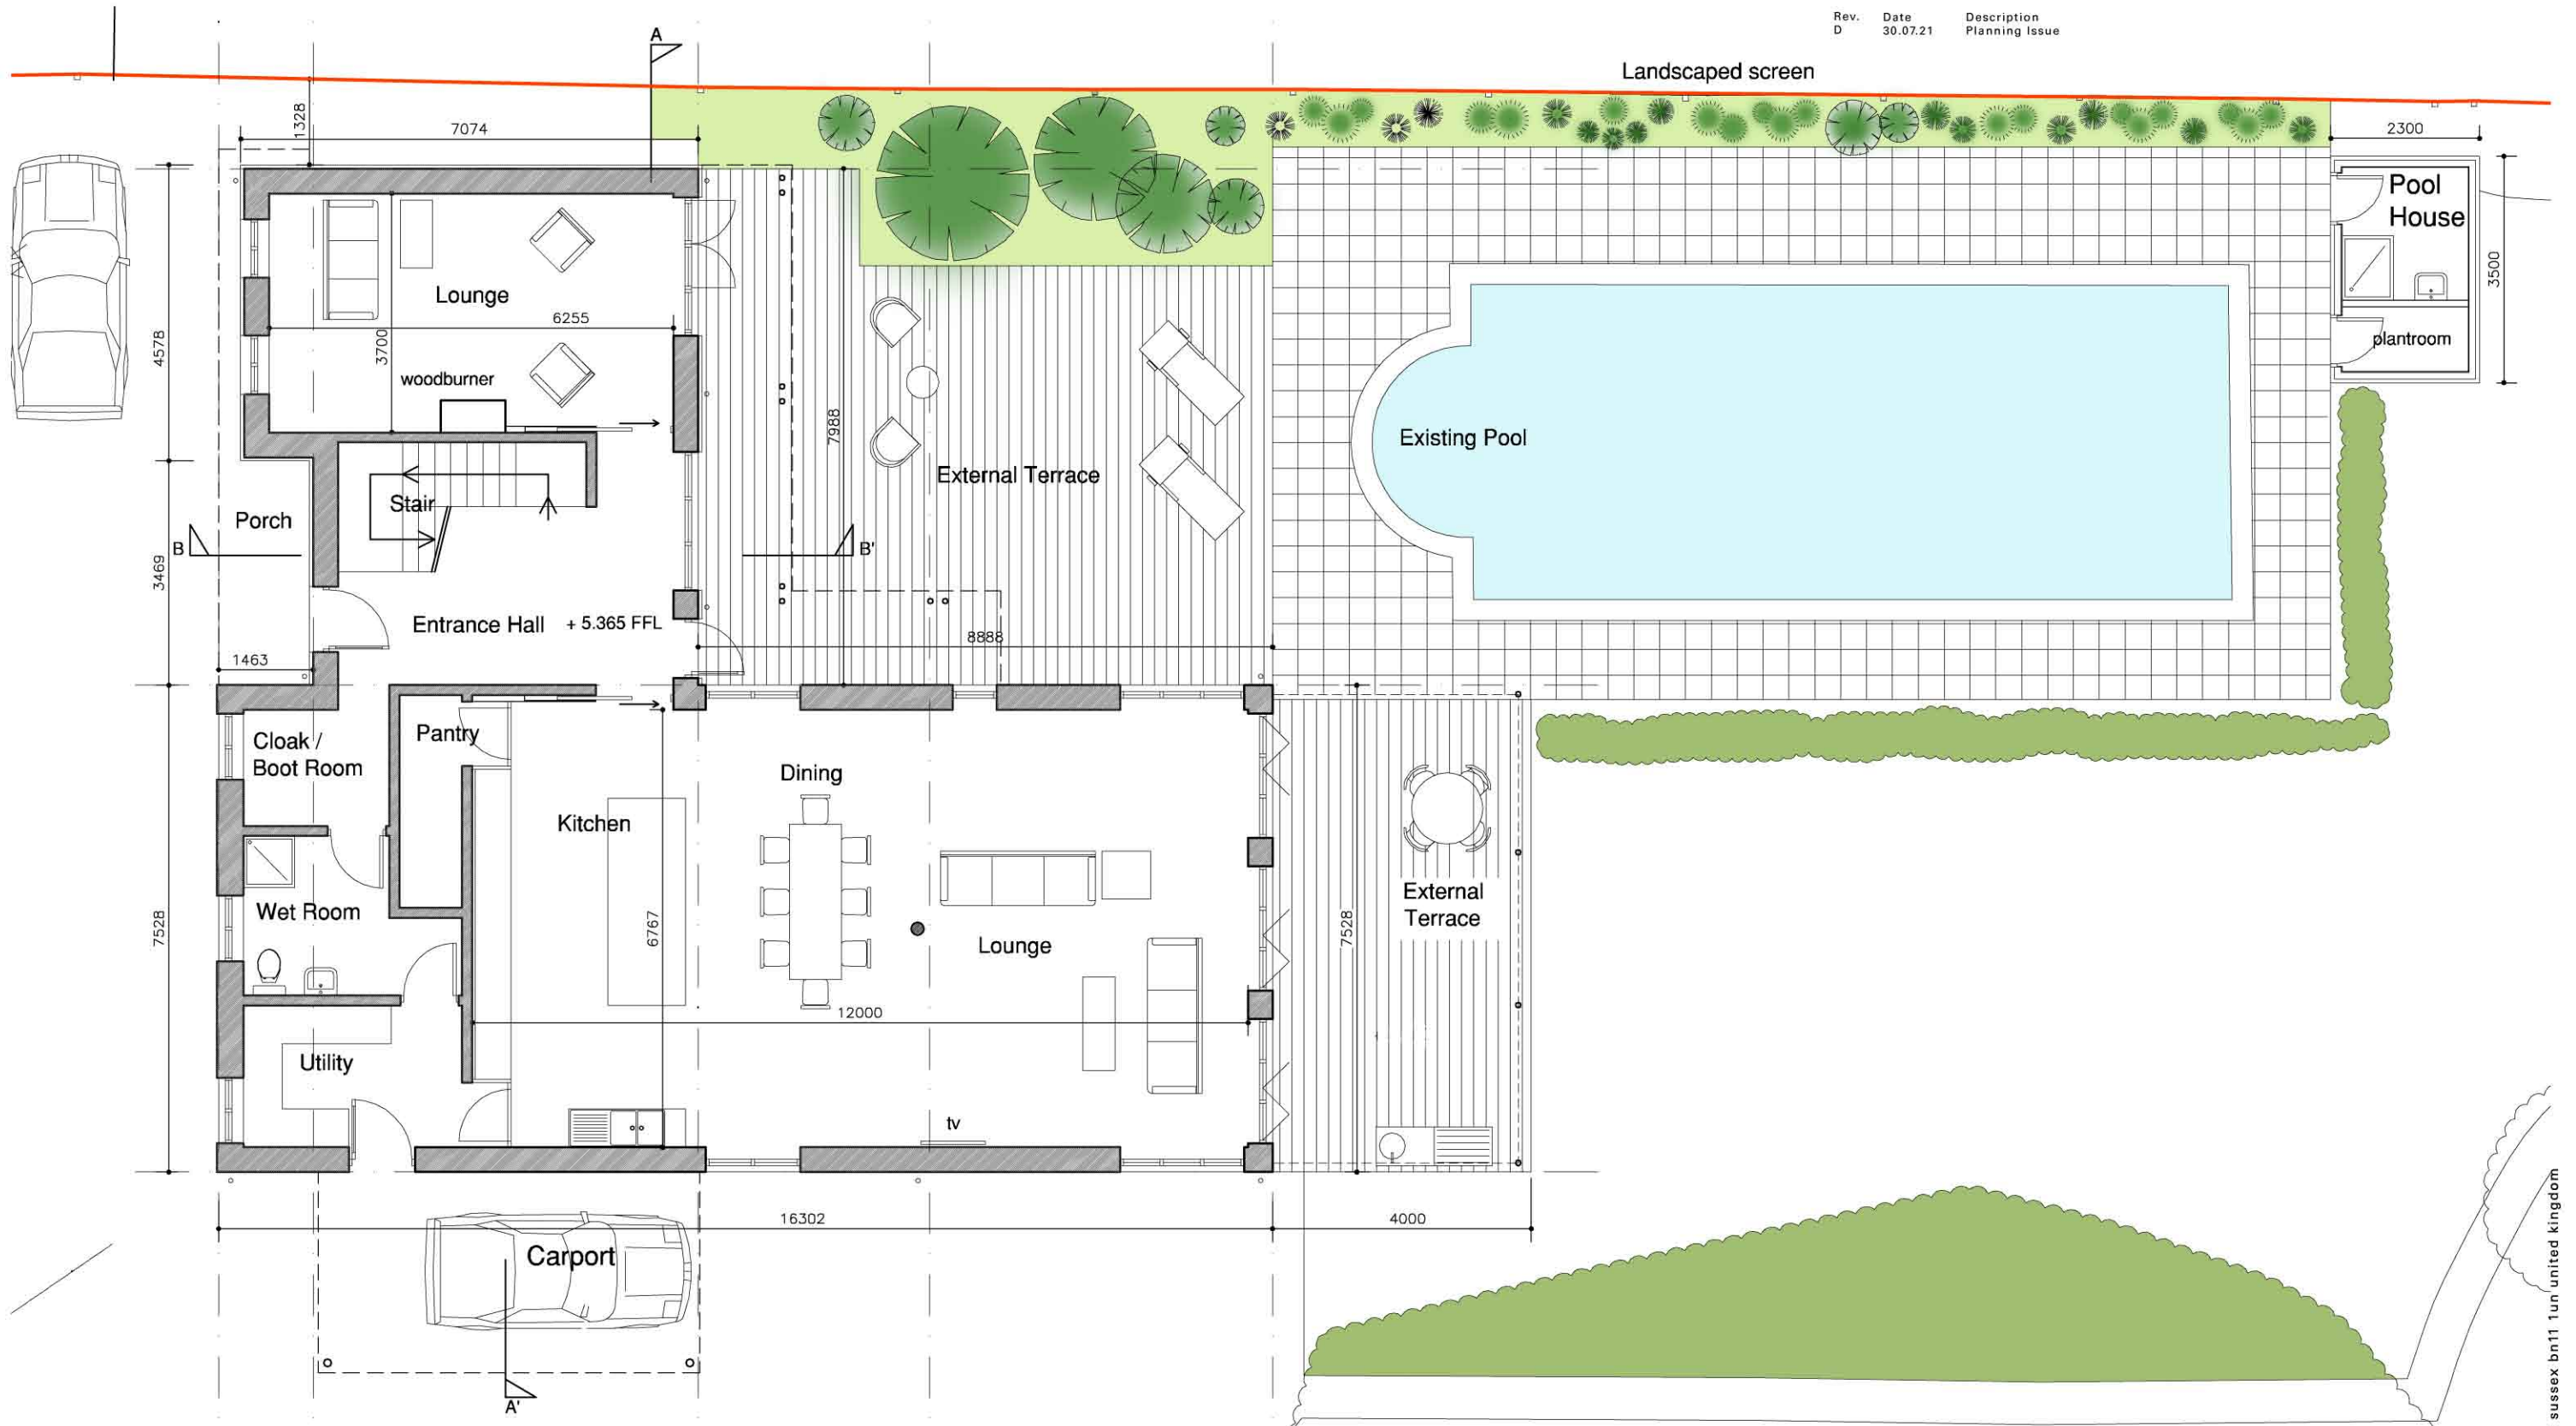


Scale Bar 1:100

 

PLANNING
 1 South Drive, Ferring
 Ground Floor Plan as Proposed
 21003
 Scale 1:100

SK11 Rev. D

saville jones architects

t +44 (0)1903 211 363
 f +44 (0)1903 211 114