

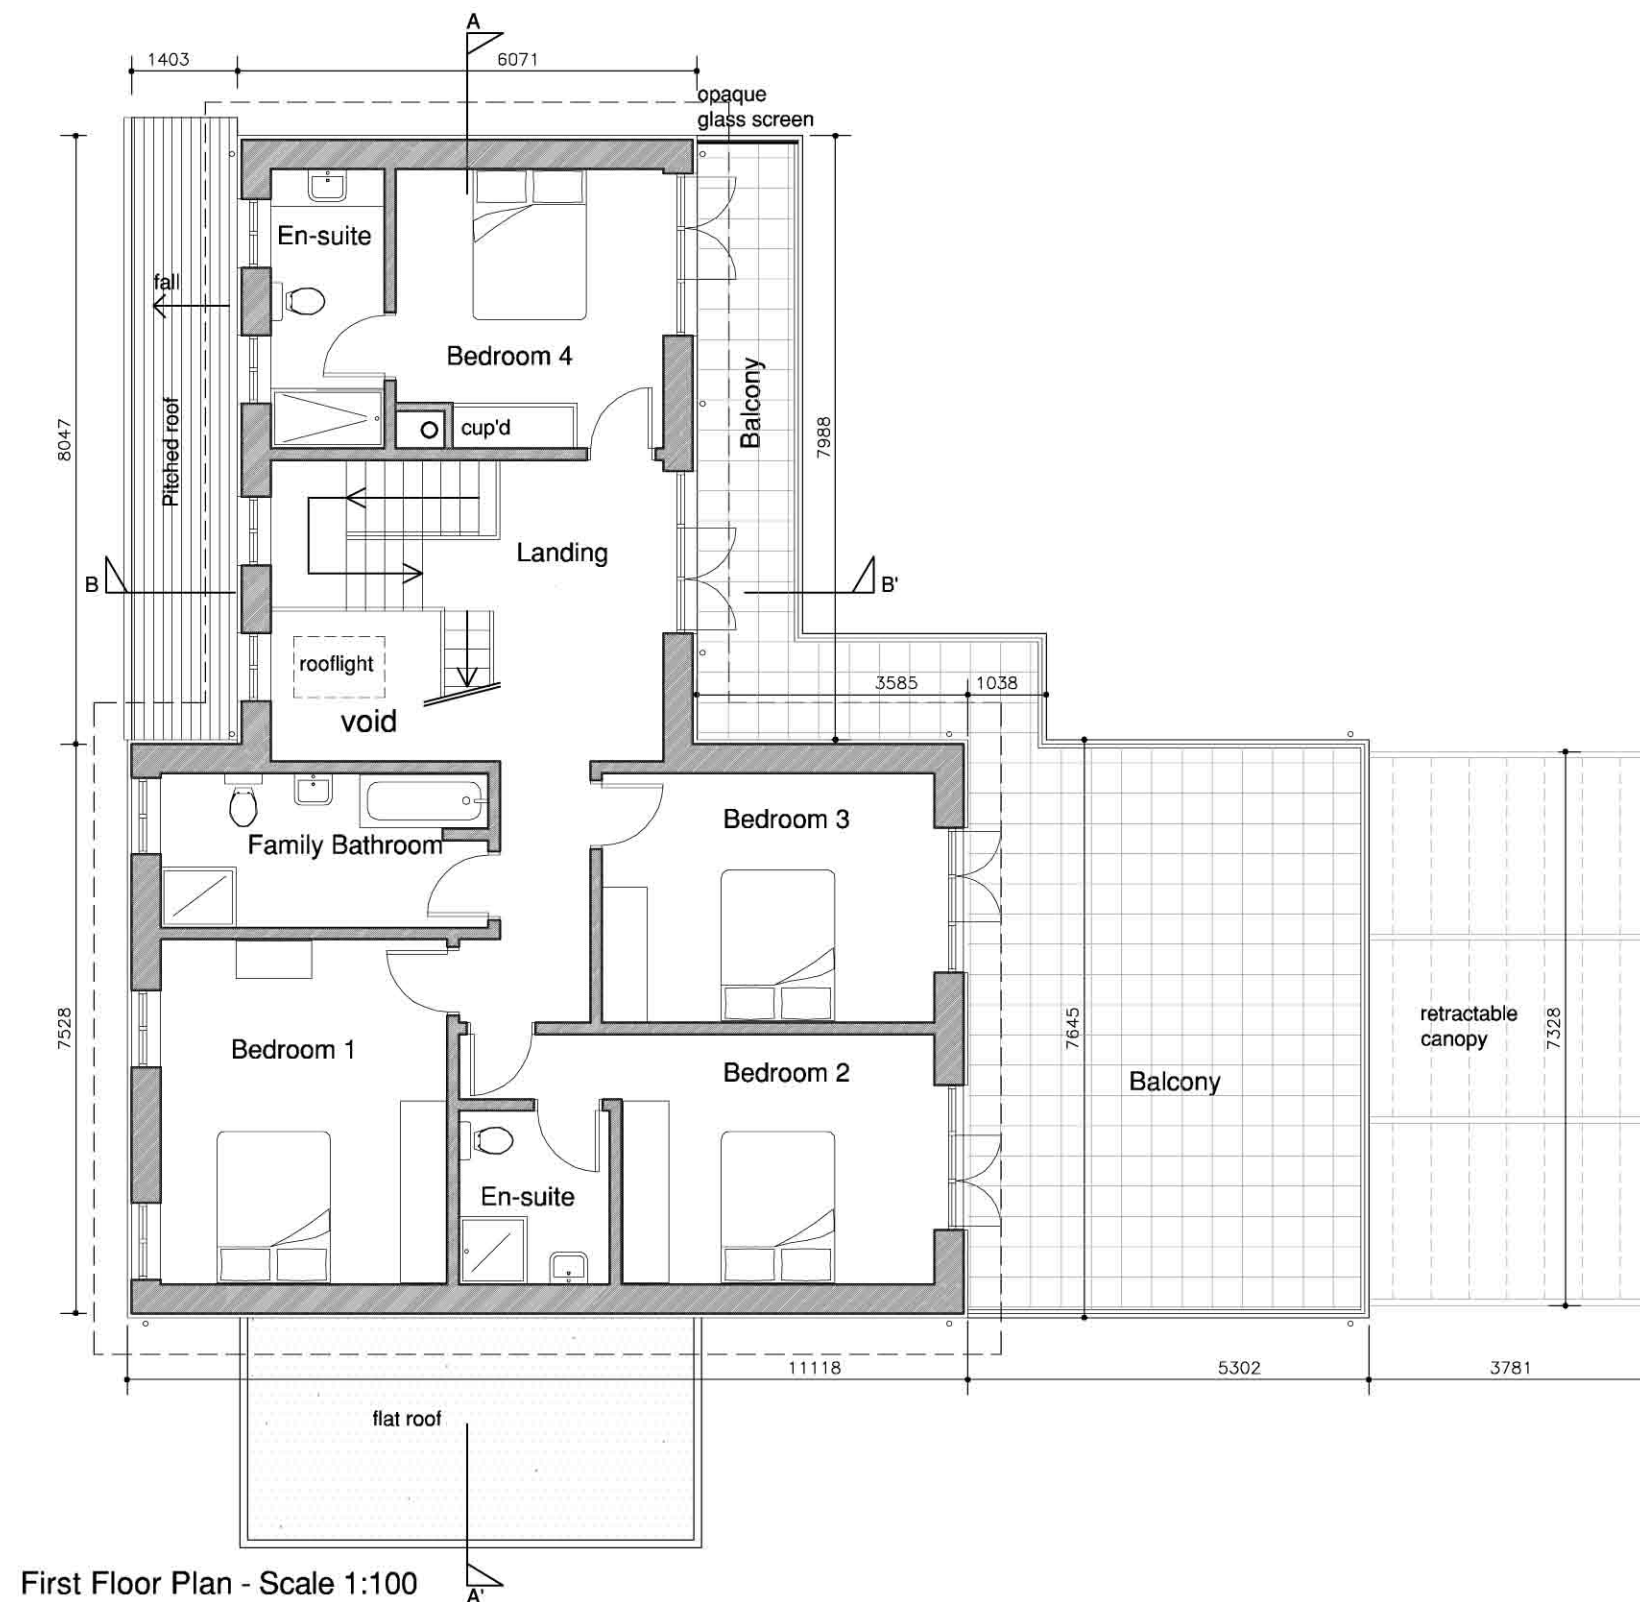


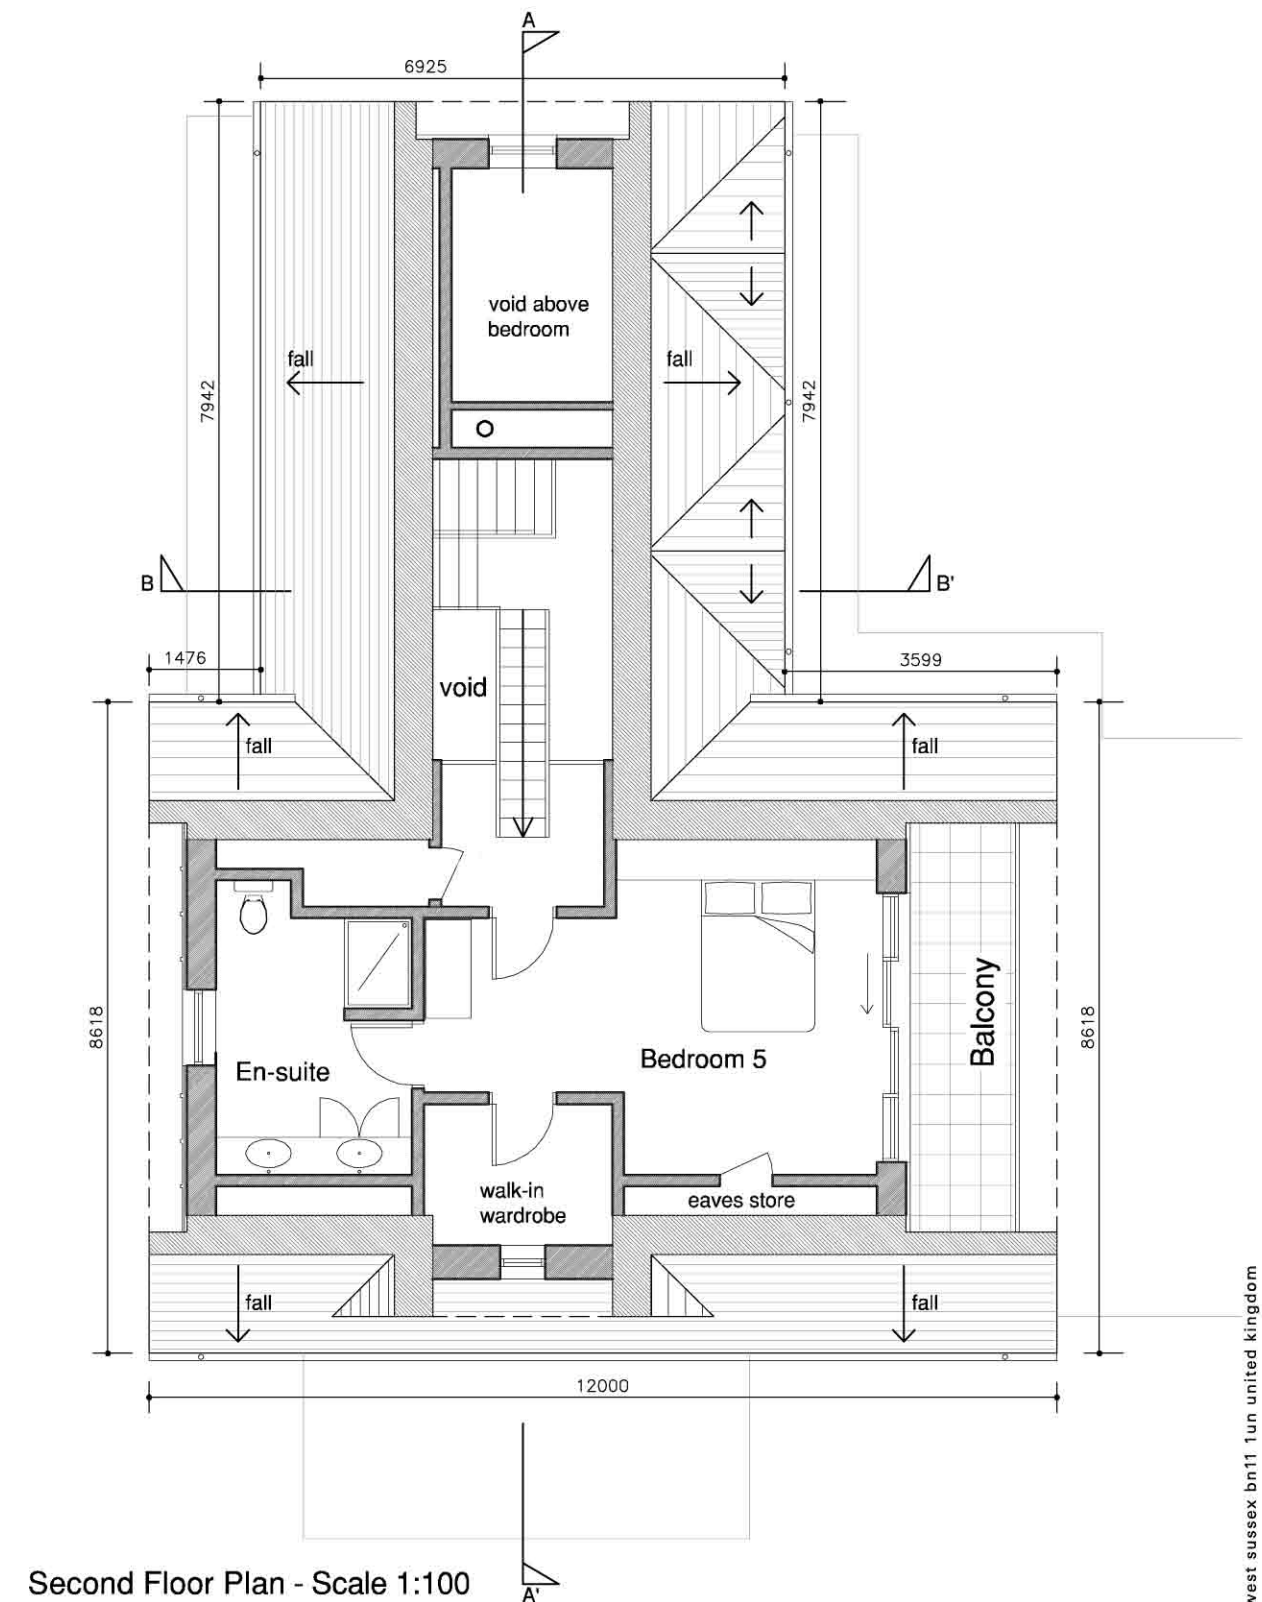

First Floor Plan - Scale 1:100

Scale Bar 1:100

 

Second Floor Plan - Scale 1:100

PLANNING
 1 South Drive, Ferring
 First and Second Floor Plan as Proposed
 21003
 Scale 1:100 SK12 Rev. D

t +44 (0)1903 211 363
 f +44 (0)1903 211 114

saville jones architects