


Rev.	Date	Description
D	30.07.21	Planning Issue

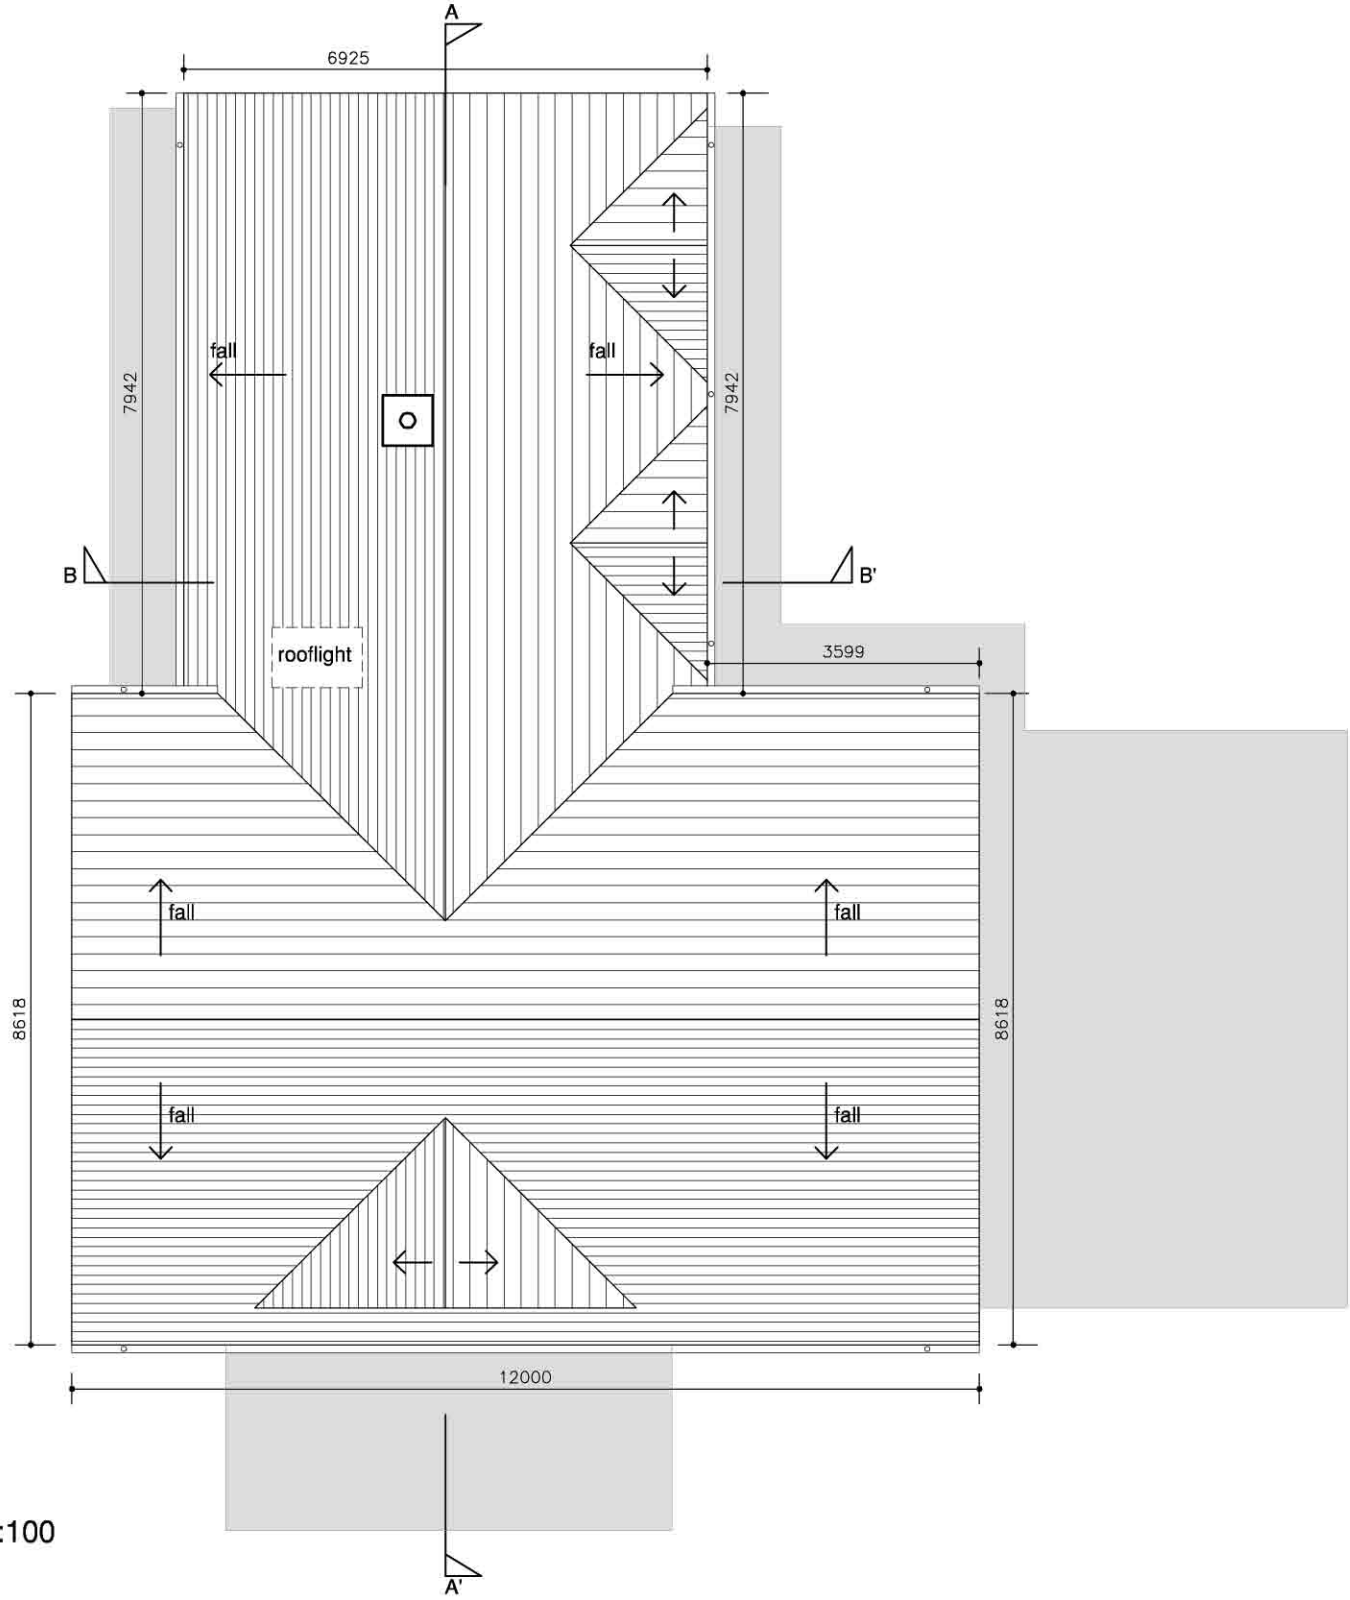

Roof Plan - Scale 1:100

Scale Bar 1:100



PLANNING
1 South Drive, Ferring
Roof Plan as Proposed
21003
Scale 1:100

SK13 Rev. D

saville jones architects

t +44 (0)1903 211 363
f +44 (0)1903 211 114