




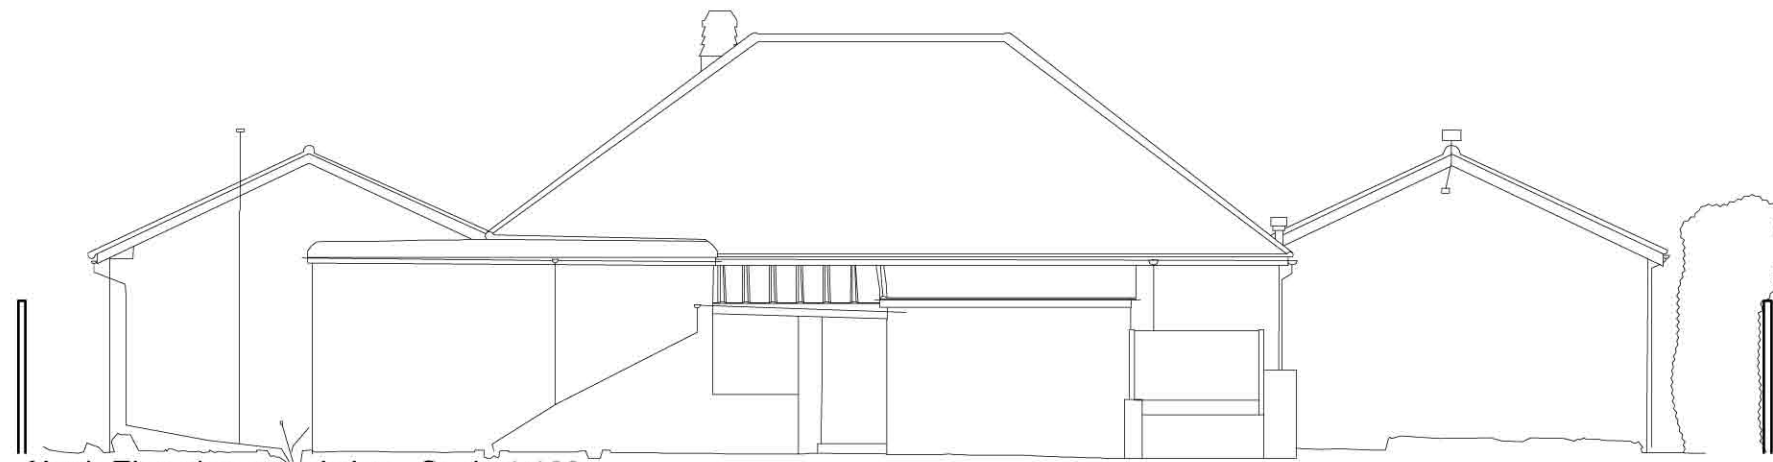


North Elevation as existing - Scale 1:100

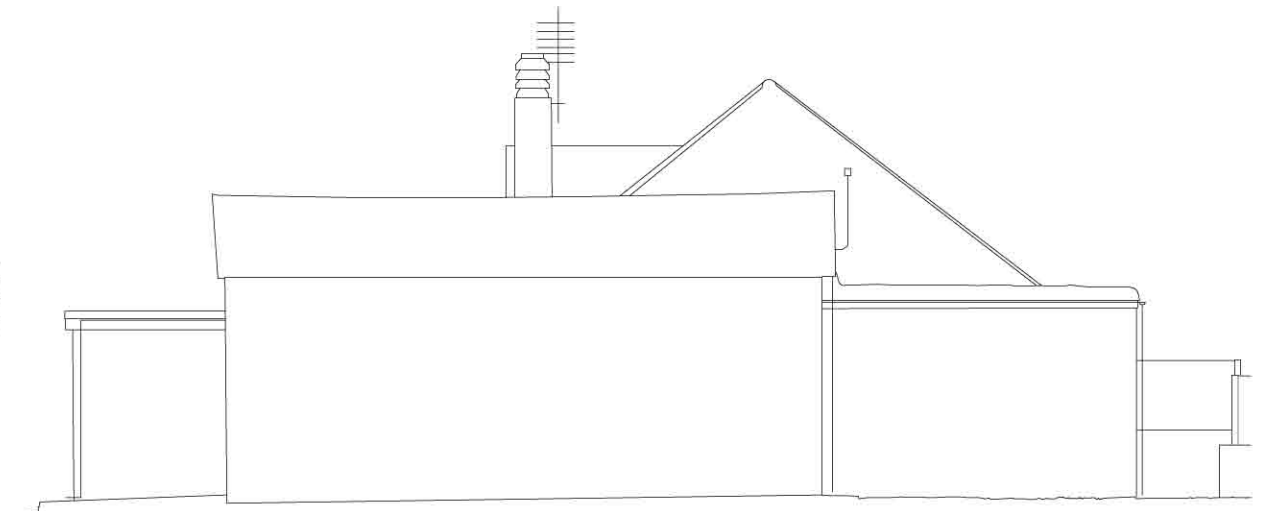

East Elevation as existing - Scale 1:100

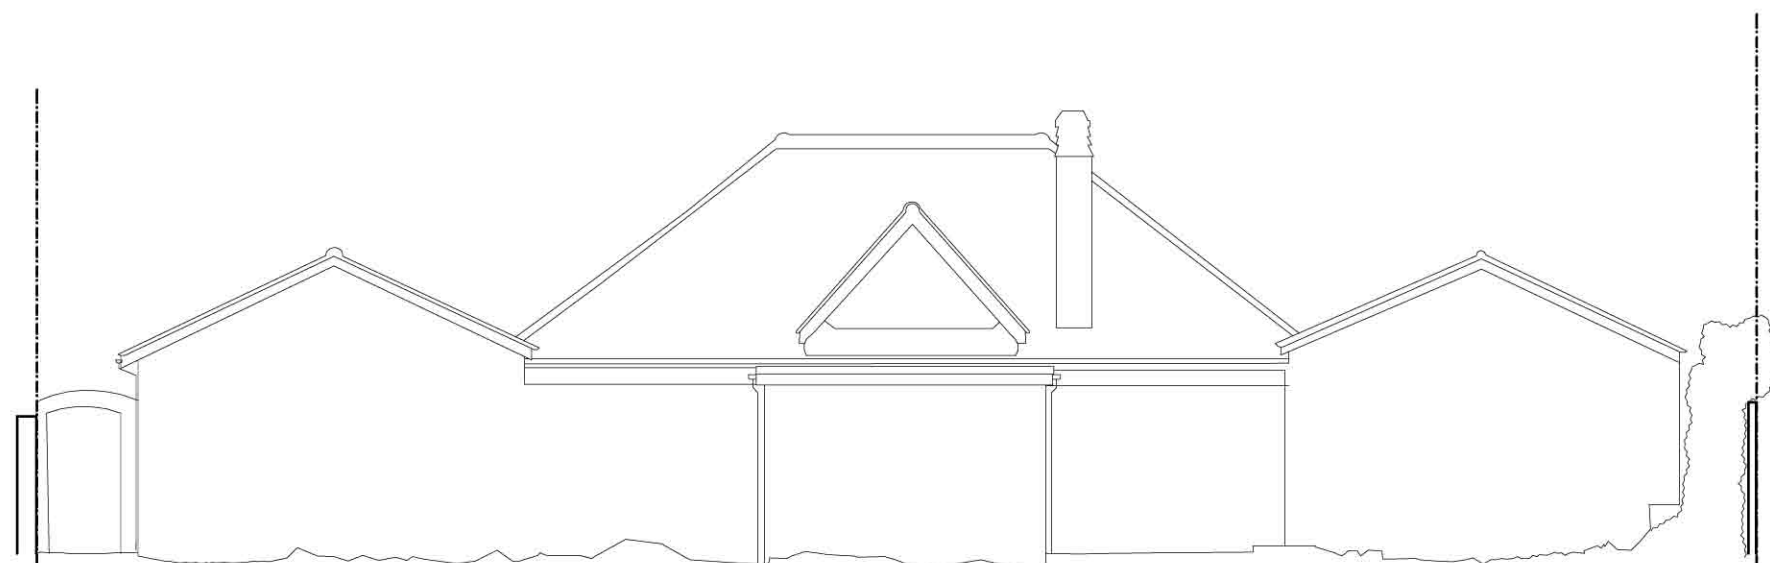

South Elevation as existing - Scale 1:100

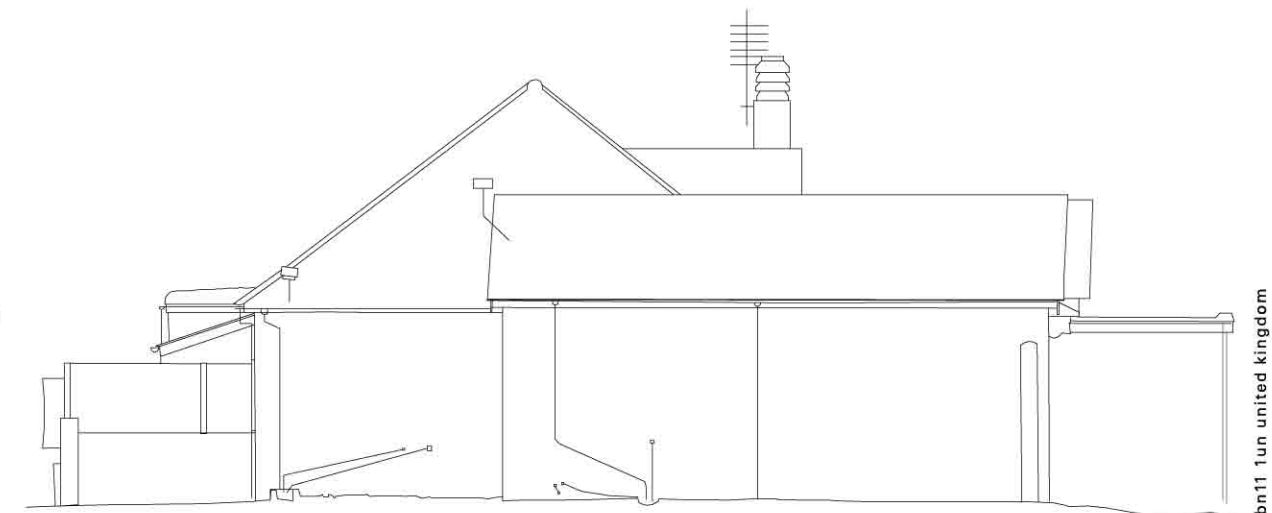

West Elevation as existing - Scale 1:100

Scale Bar 1:100



0 1 2 3 4 5 10m

PLANNING

1 South Drive, Ferring
Elevations as Existing - Sheet 1 of 2
21003

Scale 1:100

SK21 Rev. -

saville jones architects

t +44 (0)1903 211 363
f +44 (0)1903 211 114